


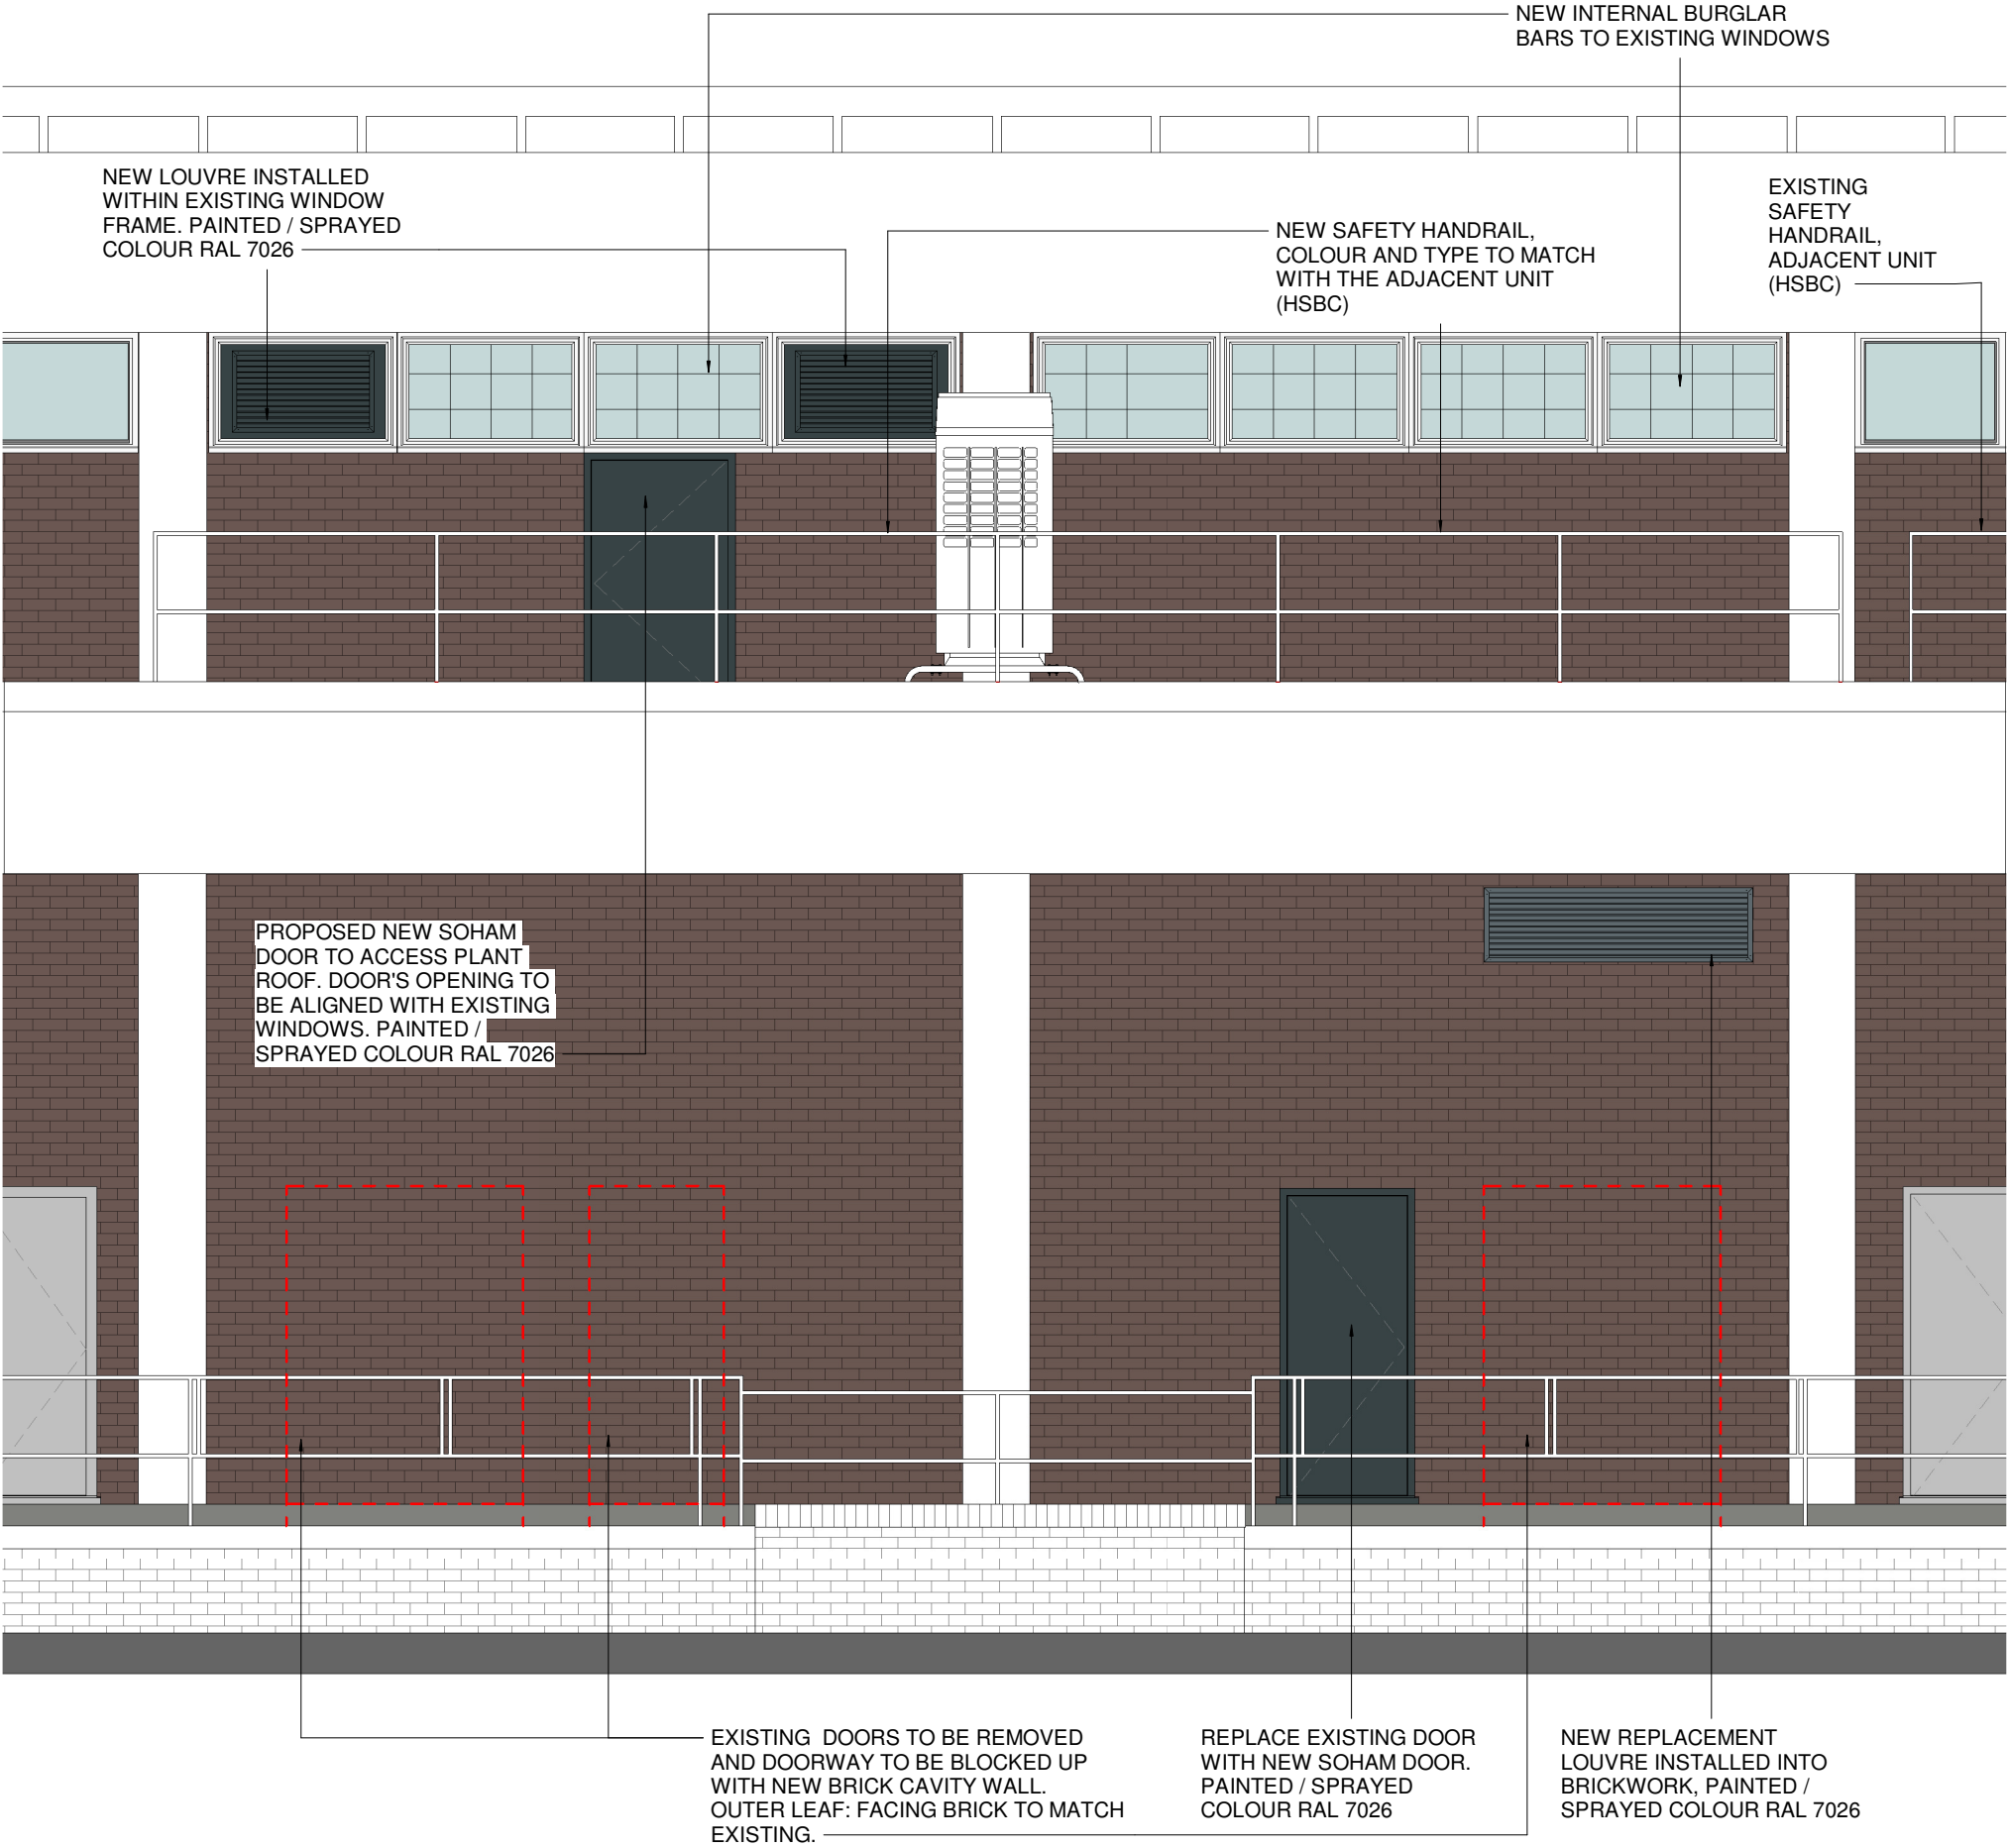

CONTRACTORS MUST CHECK ALL DIMENSIONS ON SITE.
ONLY FIGURED DIMENSIONS ARE TO BE WORKED FROM.
DISCREPANCIES MUST BE REPORTED TO THE
ARCHITECT BEFORE PROCEEDING.

© THIS DRAWING IS COPYRIGHT

0 1 2 3 4 5M

Scale - metres

