
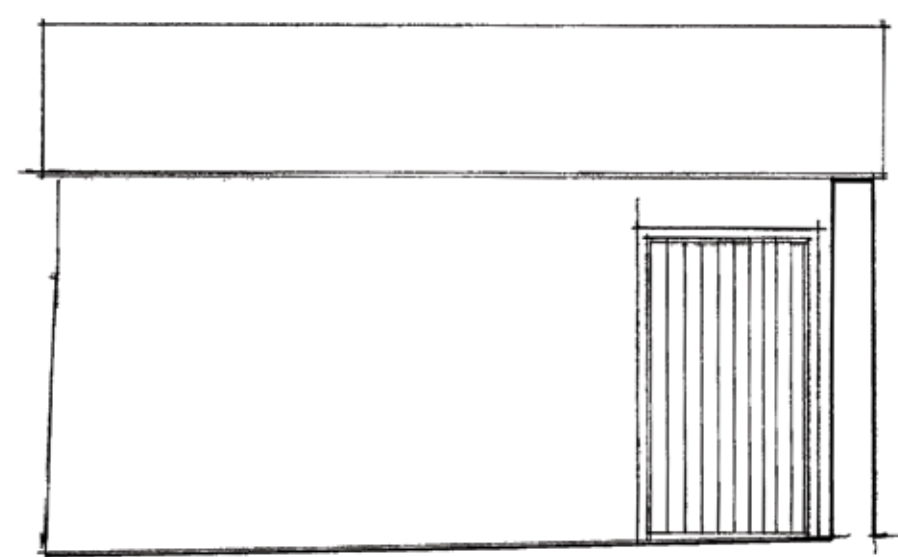
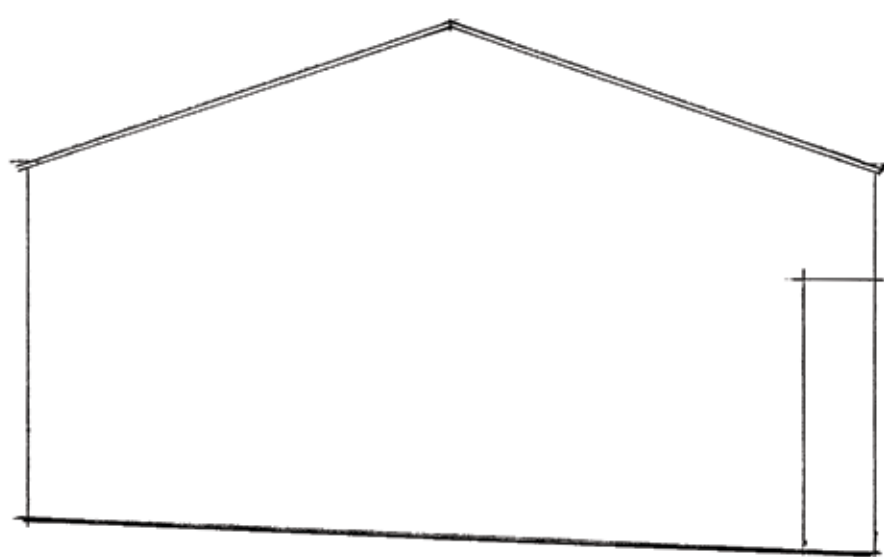
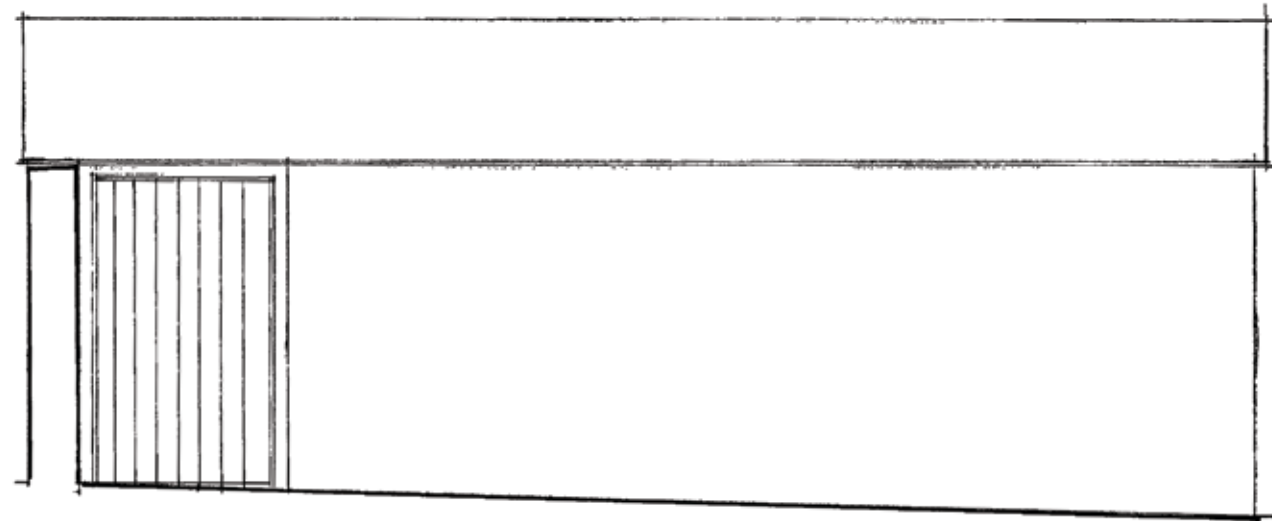


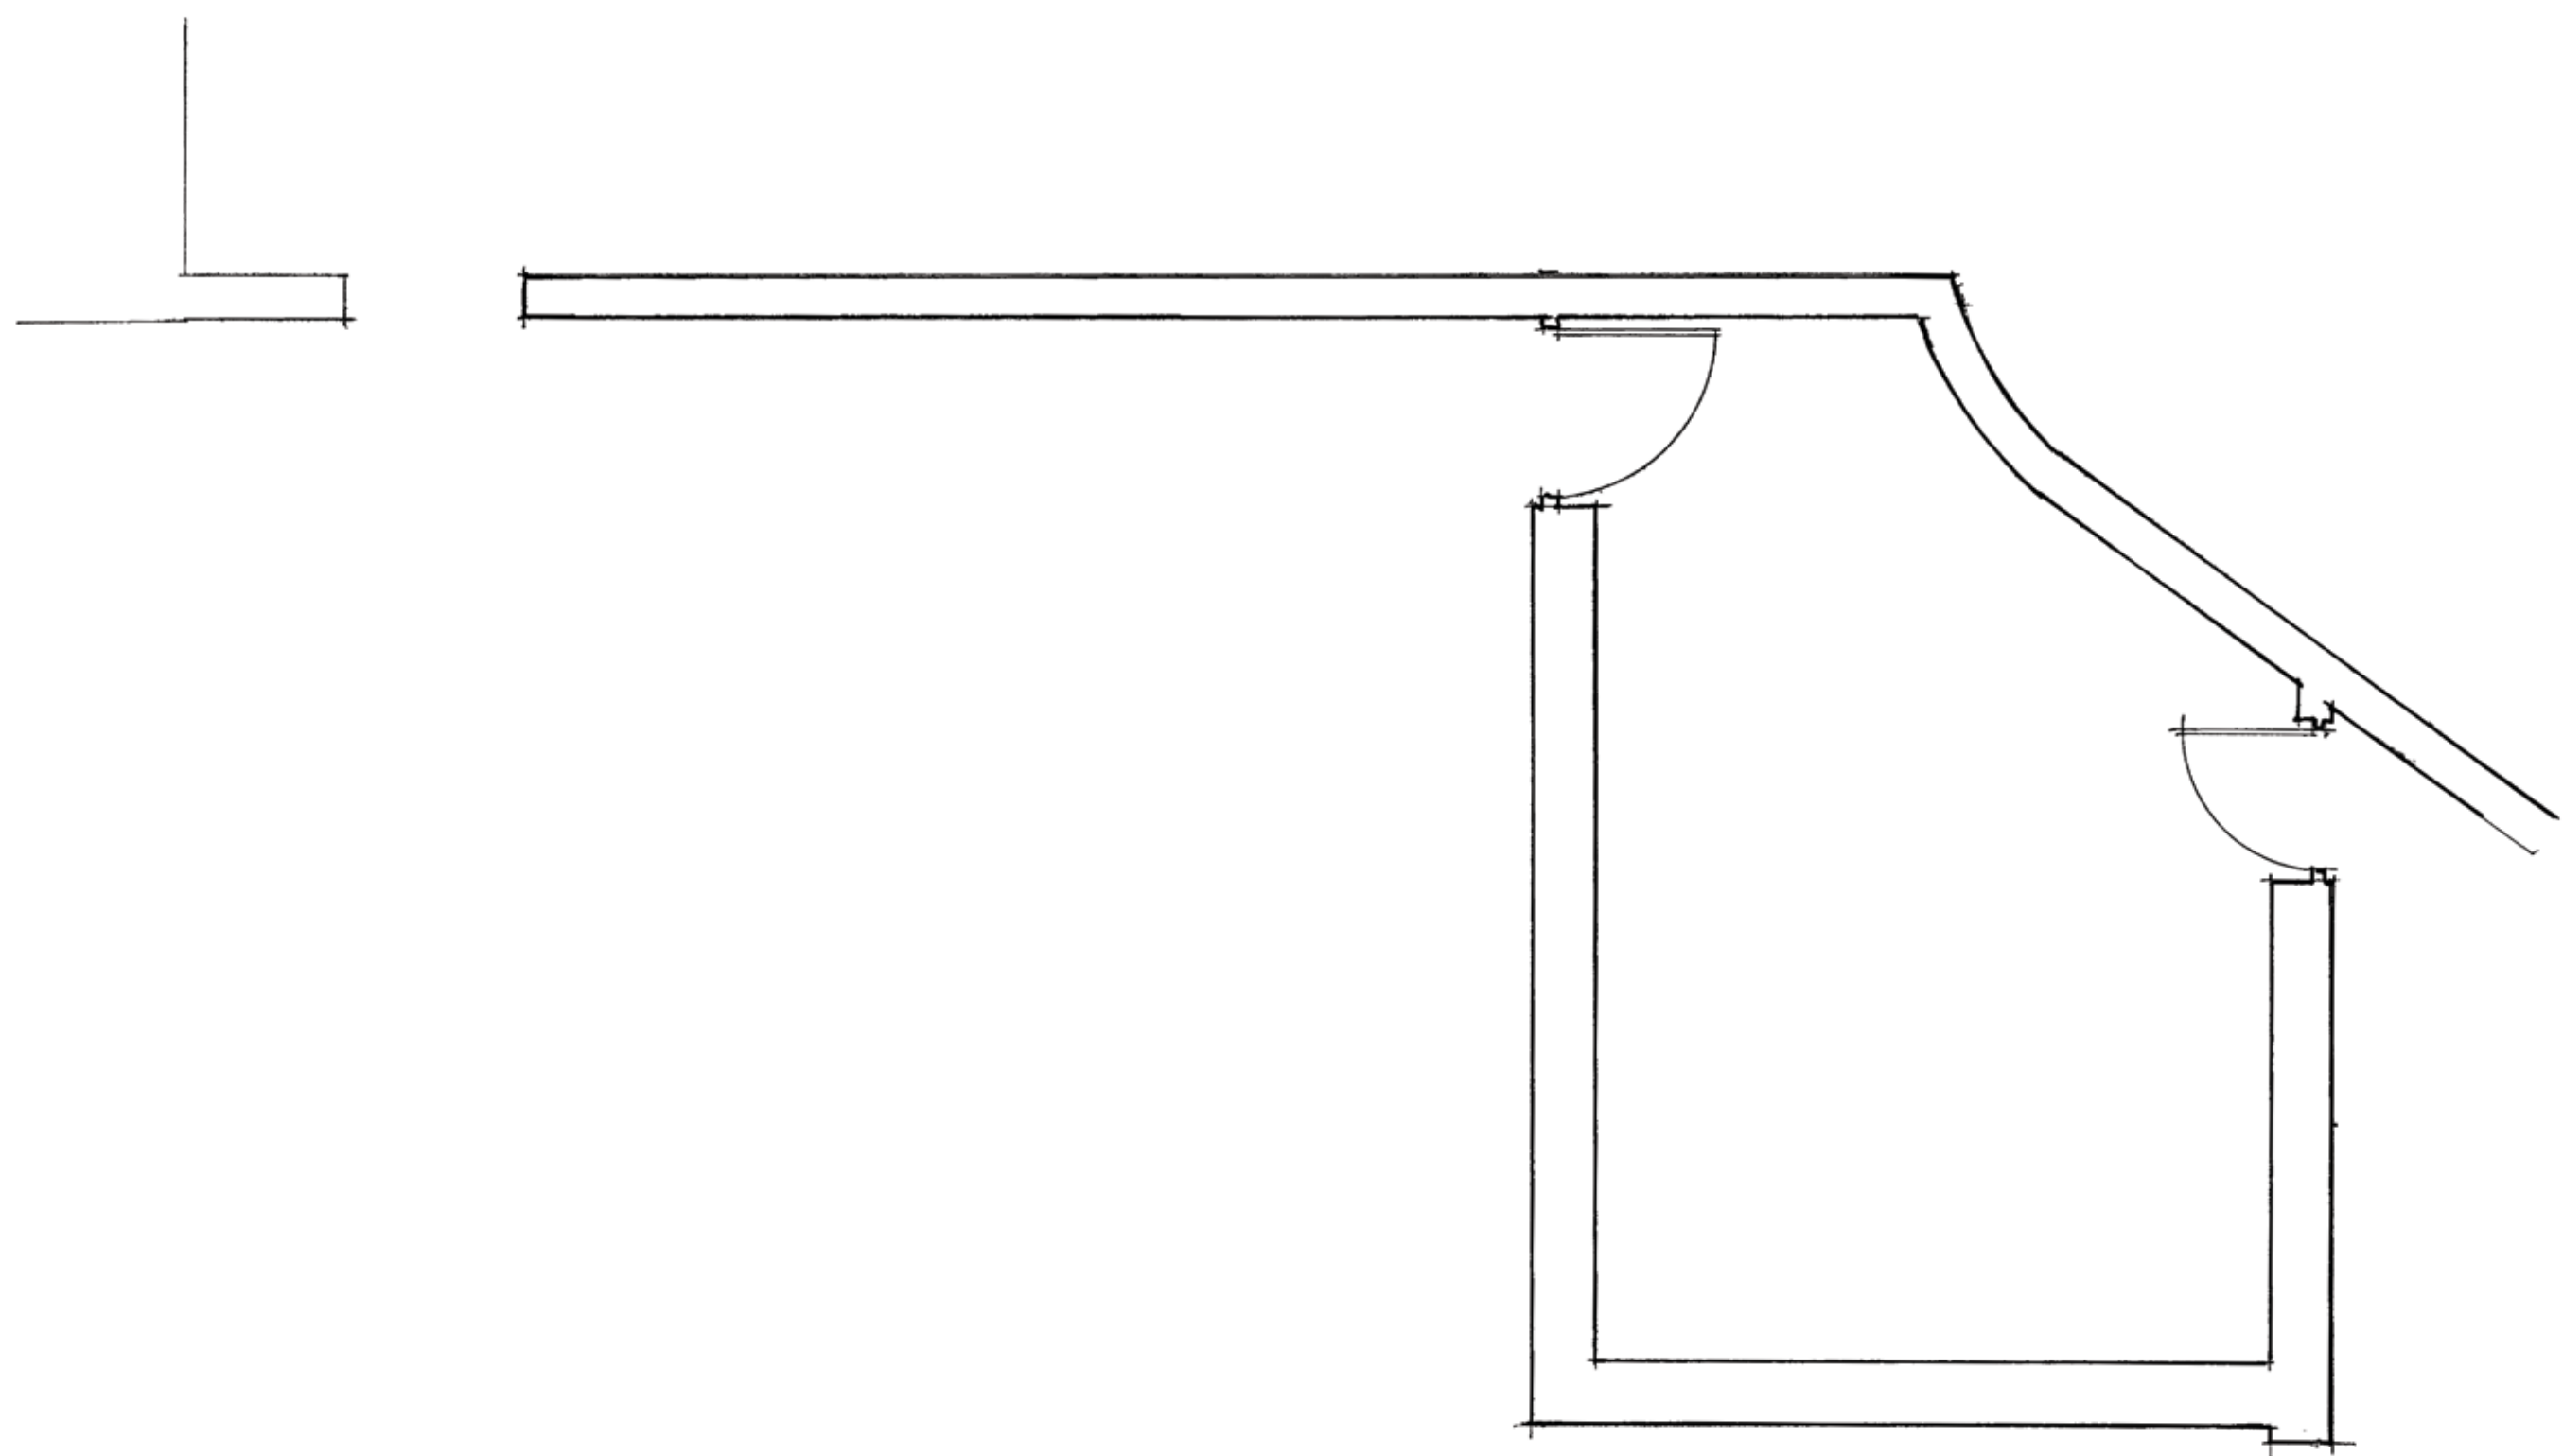

NOTES
Do not scale from this drawing
All measurements to be checked on site

Revision	Description	Date
-	-	-

project
OUTBUILDINGS AT KNOLTON HALL

project no.
1140

client
MR AND MRS CHANTLER

drawing
EXISTING PLAN AND ELEVATIONS

drawing no.	revision
09	-

status
PLANNING

scale	date
1:50@A1	28.08.18

drawn by
GM/AB



Moss Co.

LLP.

BROOKSIDE - PLEALEY - SHREWSBURY - SY5 0UY

TEL 01743 792985

E-mail - graham@mosscompany.co.uk