




KENDAL HOUSE TYPE
2 bedroom semi-detached dwelling
GIA = 64sqm / 694sqft

Plot 5 parking to rear
Plot 6 parking to rear
Plot 7 parking to rear
Plot 8 parking to rear

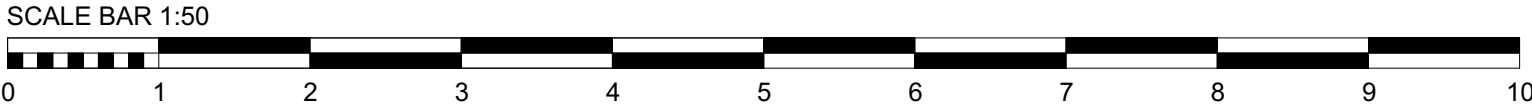

Rev No.	Date.	Rev.	By.	Chk.	

PLANNING

Scale.	1:50@A1	Date.	Jan 18	Drawn by.	JS	Chk.	AO
Project Title. Vicarage Lane, Gresford							
Client. Gower Homes Ltd.							
Drawing Title. Kendal Proposed Elevations							
Project No. BA1858		Drawing No. PL-007			Revision. -		