


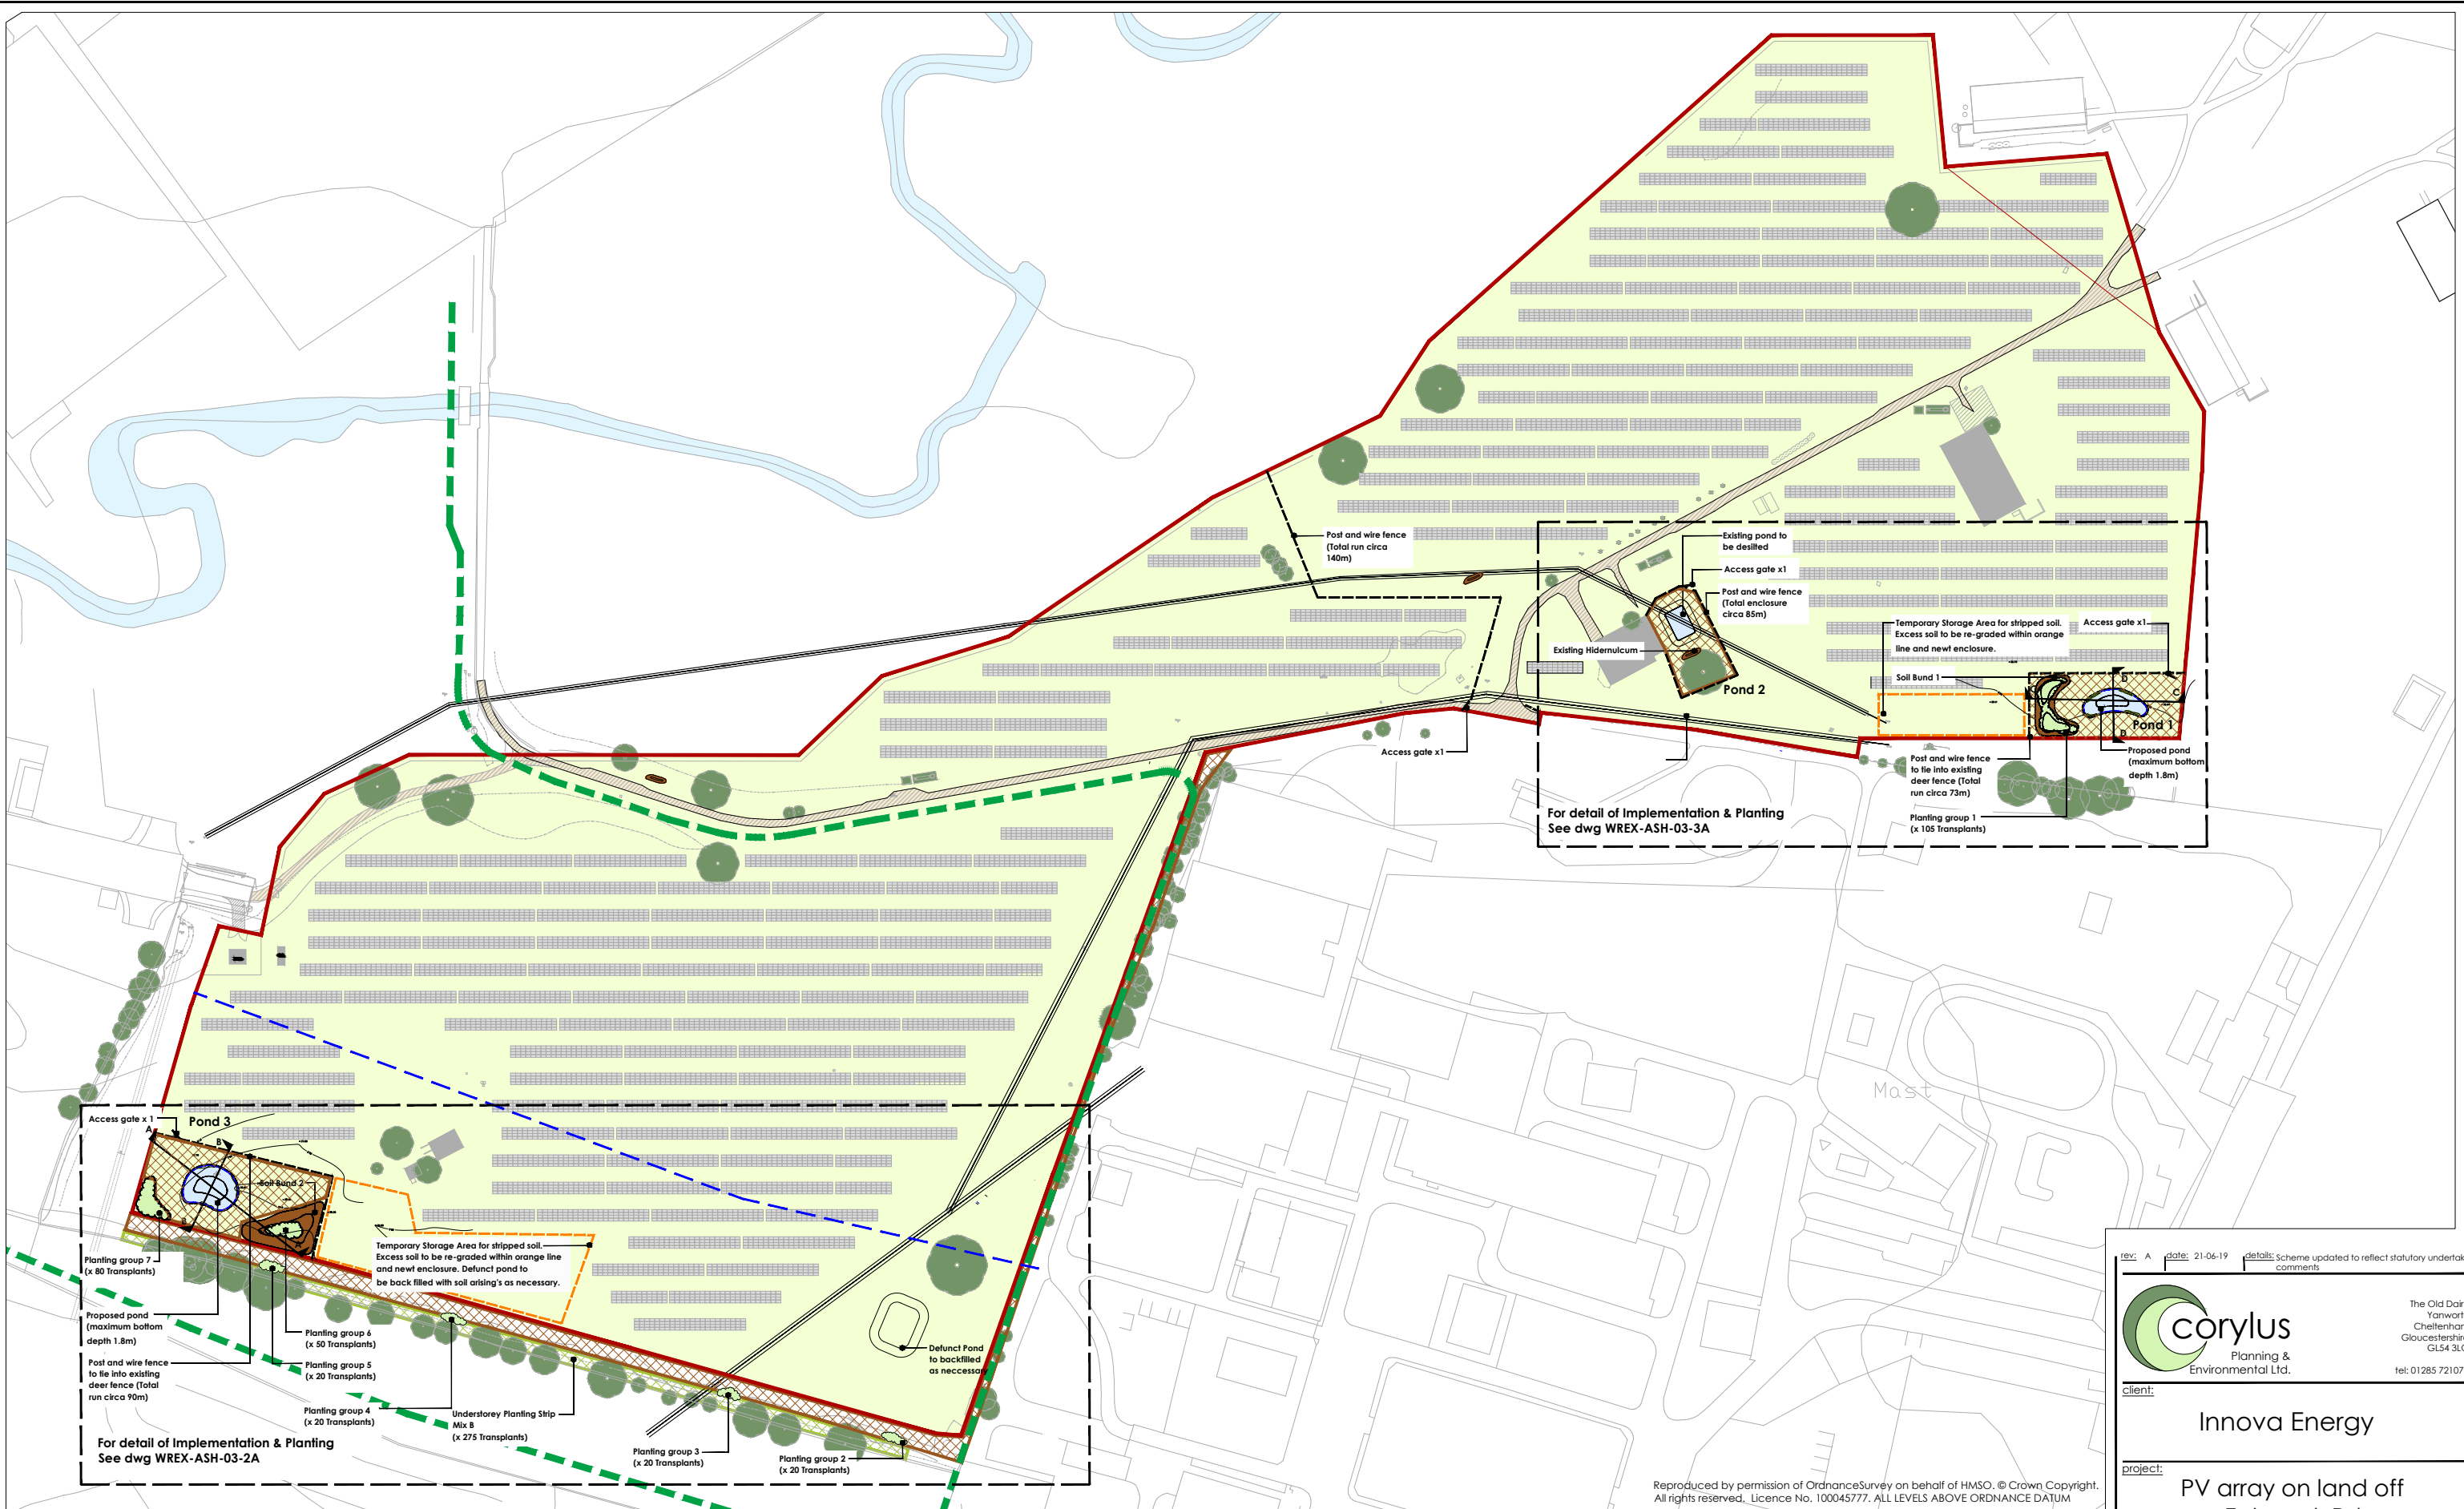

Key:

Proposed Ecological Features

- | | | | | |
|--|--|--|---|--|
|  Pond water surface area
Approximate Area 325 m |  Proposed Scrub
Approximate Area 320 m |  Post and wire fencing
Approximate length 385m |  Temporary Storage Area |  Intermediate Pressure Gas line |
|  Marginal planting
Approximate Area 21 m |  Rough grassland / infrequently managed grassland
Approximate Area 4360m |  Five bar gate x 4 |  Over head lines |  Historic Sewer line (not know if still used) |
|  Soil Bunds
Approximate Area 465m |  Understorey planting
Approximate Area 1130m |  Application Boundary | | |

Reproduced by permission of OrdnanceSurvey on behalf of HMSO. © Crown Copyright. All rights reserved. Licence No. 100045777. ALL LEVELS ABOVE ORDNANCE DATUM

rev: A date: 21-06-19 details: Scheme updated to reflect statutory undertaker comments



The Old Dairy
Yanworth
Cheltenham
Gloucestershire
GL54 3LQ
tel: 01285 721072

client:

Innova Energy

project:

PV array on land off
Tetrapak Rd

title:

Newt Mitigation
Implementation
Site Context

scale: 1:2000	date: 13/02/18	drawn by: JLB	checked by: AW	size: A3
Project ref: WREX/ASH/1	dwg no: WREX/ASH/03-1	rev: A		