
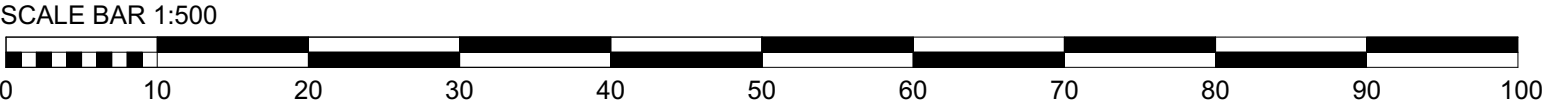


NOTE: All proposed site levels for indicative
purposes only and to be confirmed following
appraisal by Structural Engineer. Existing
site levels based on data provided by
Coopers, drawing ref: 6872/SK01

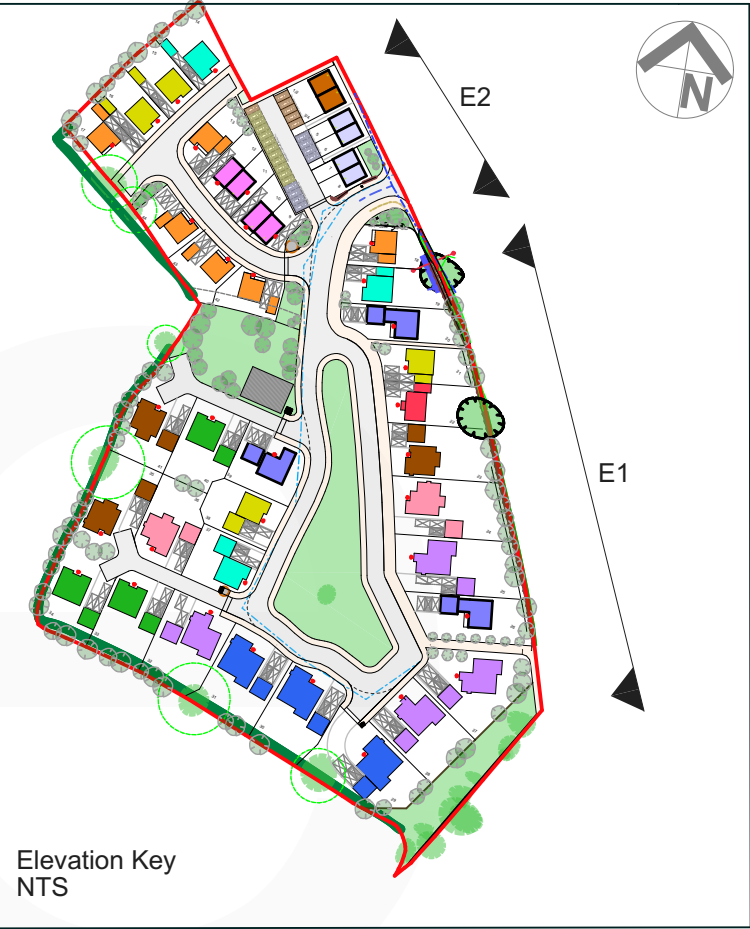

A	17.07.19	DRAWING UPDATED FOLLOWING REVISION TO PLOTS 7 & 8		BGE	JS	
Rev No.	Date.	Rev.			By.	Chk.
PLANNING						
Scale.	1:500 @A1		Date.	18.01.2019		
			Drawn by.	ROH		
			Chk.	BE		
base ARCHITECTS						
Project Title.	Proposed Housing Vicarage Lane, Gresford					
Client.	Gower Homes					
Drawing Title.	Vicarage Lane Elevations					
Project No.	BA1858		Drawing No.	PL-036		
			Revision.	A		
base Architecture and Design is a registered Limited Company						