



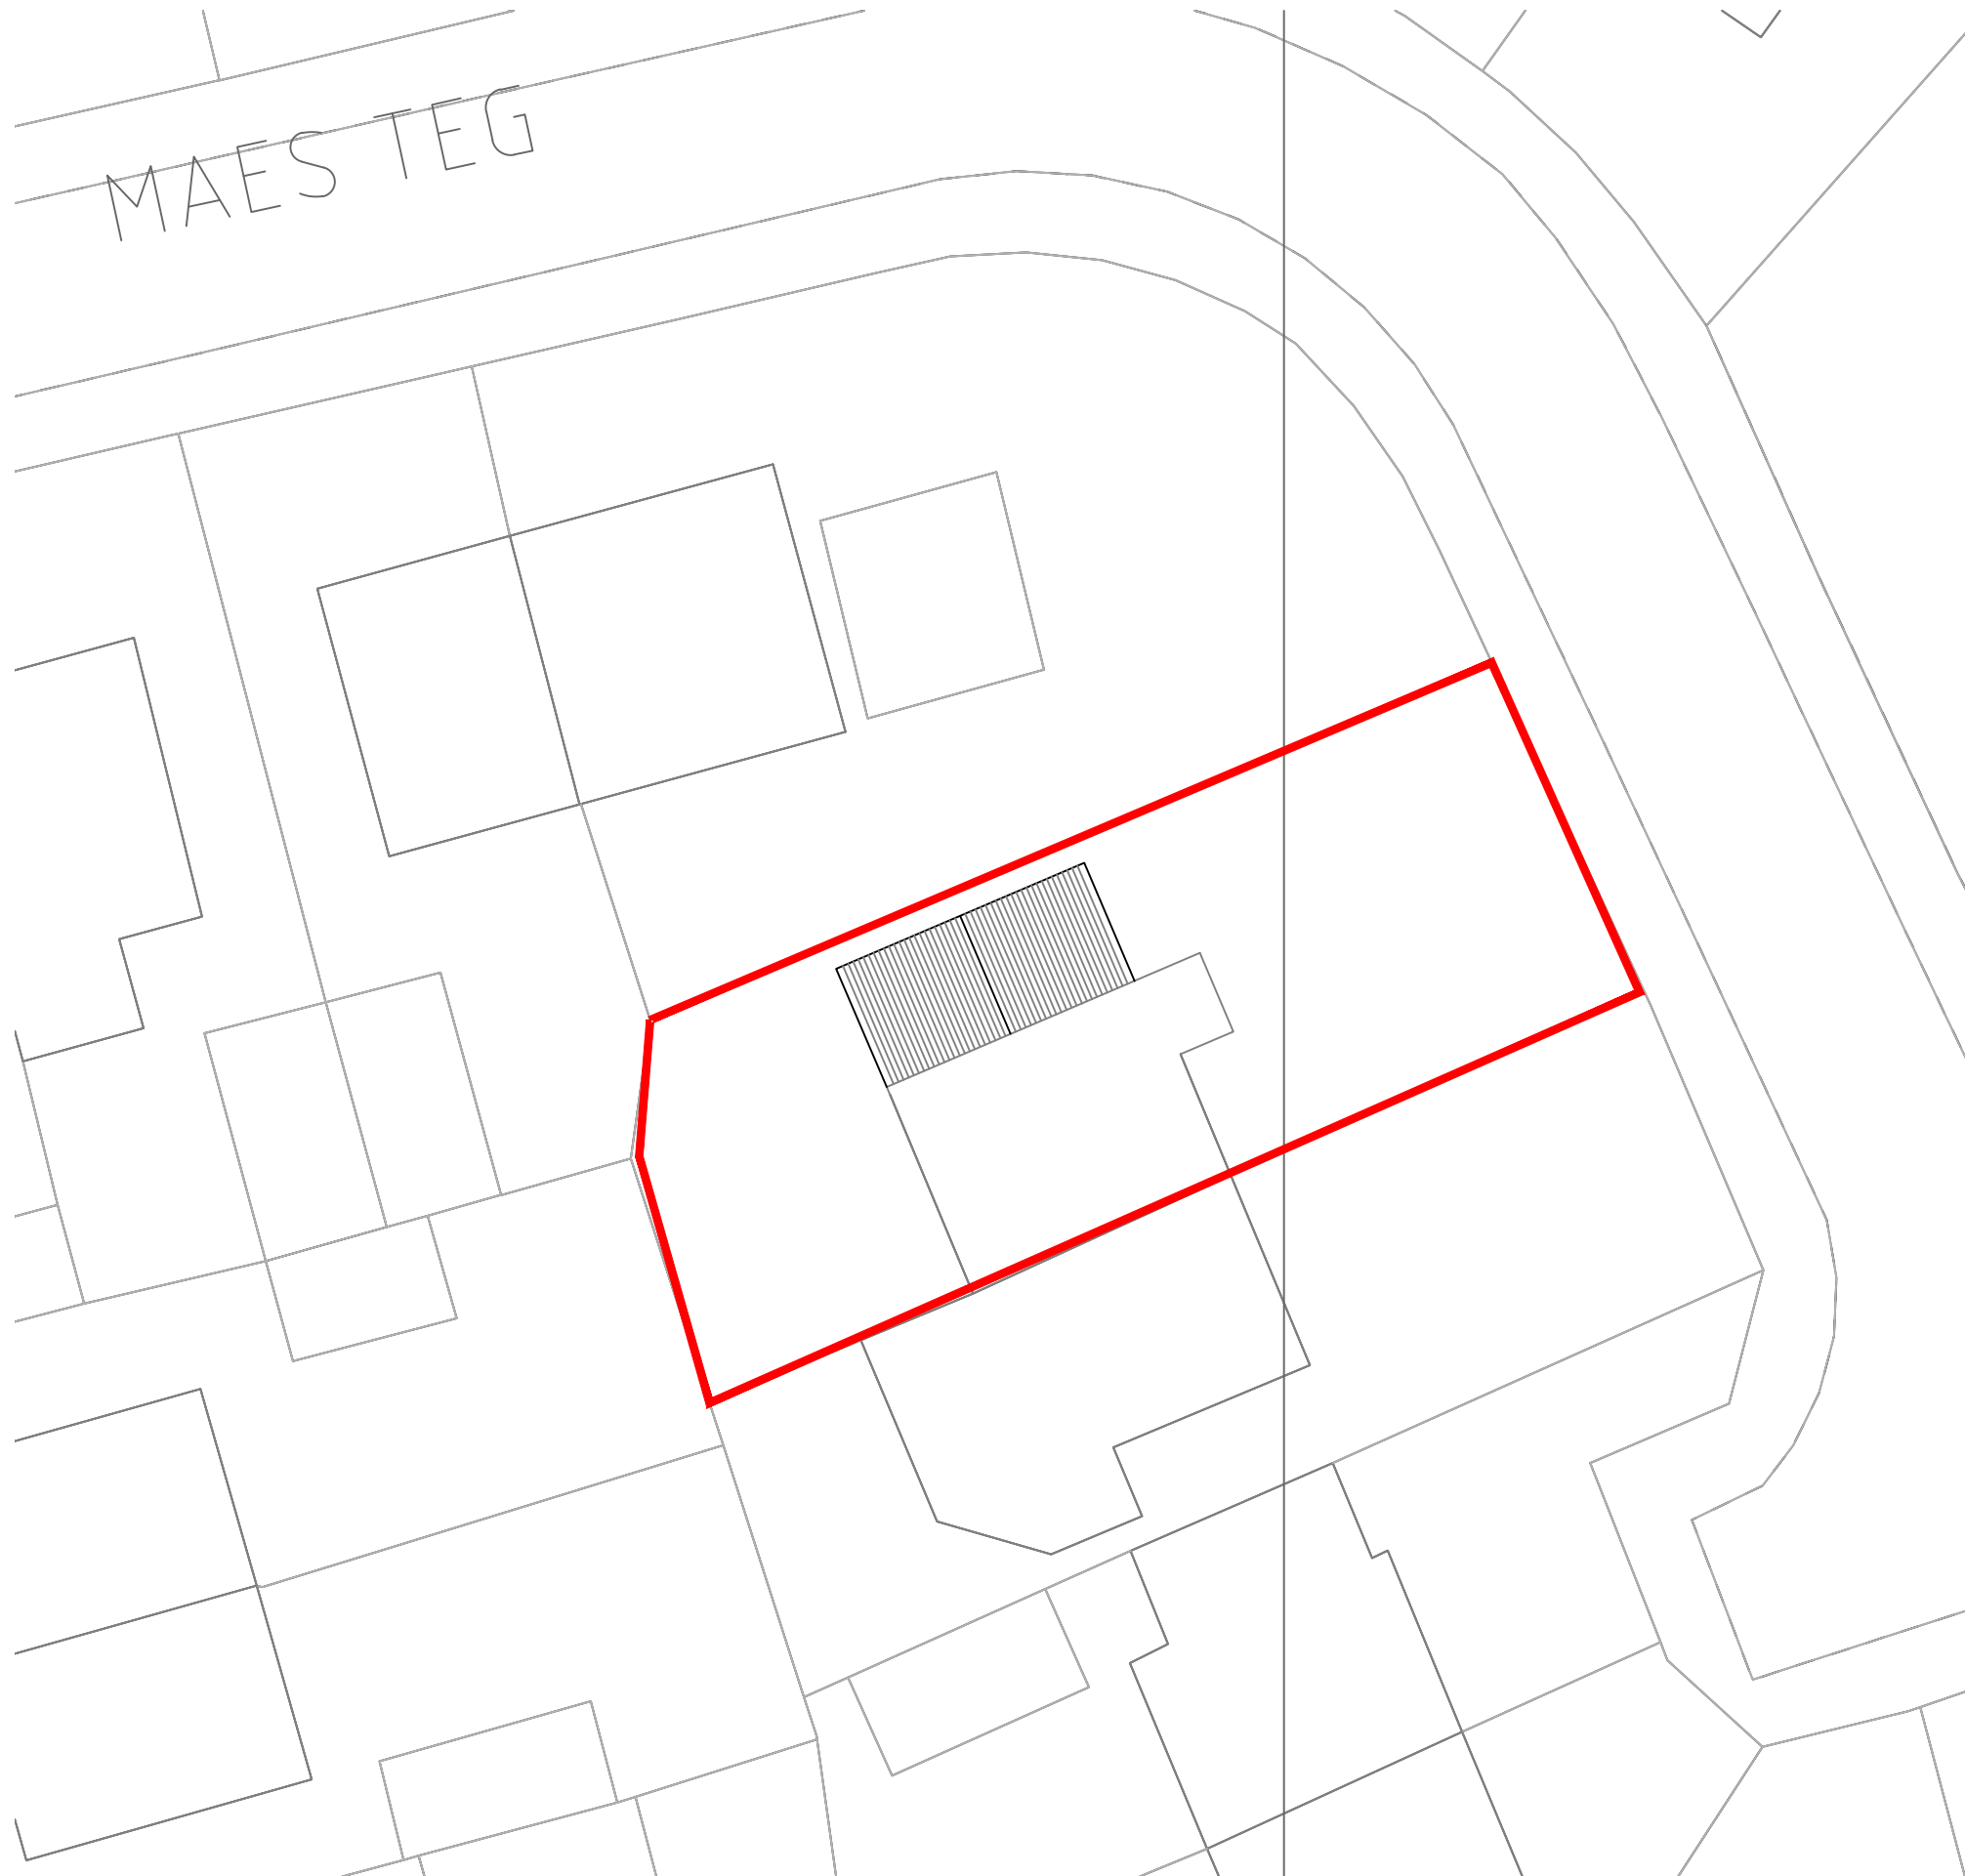

Block Plan
Scale 1:200



Location Plan
Scale 1:200

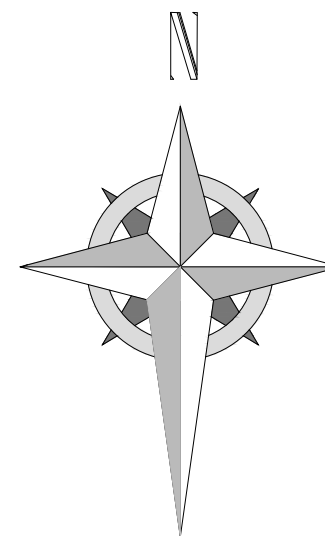



HDS Architectural, The Foundry, 15
Yorke Street, Wrexham, LL13 8LW
Tel (01978) 345250
www.hdsarchitectural.co.uk

Project; 22 Maes Teg, Pen Y Cae, Wrexham, LL14 2SE.	
Title; Block and Location Plan	Scale (A3); 1:200 & 1:1250
Dwg No; MT/PD/05	Date; May 2019
Revision;	