



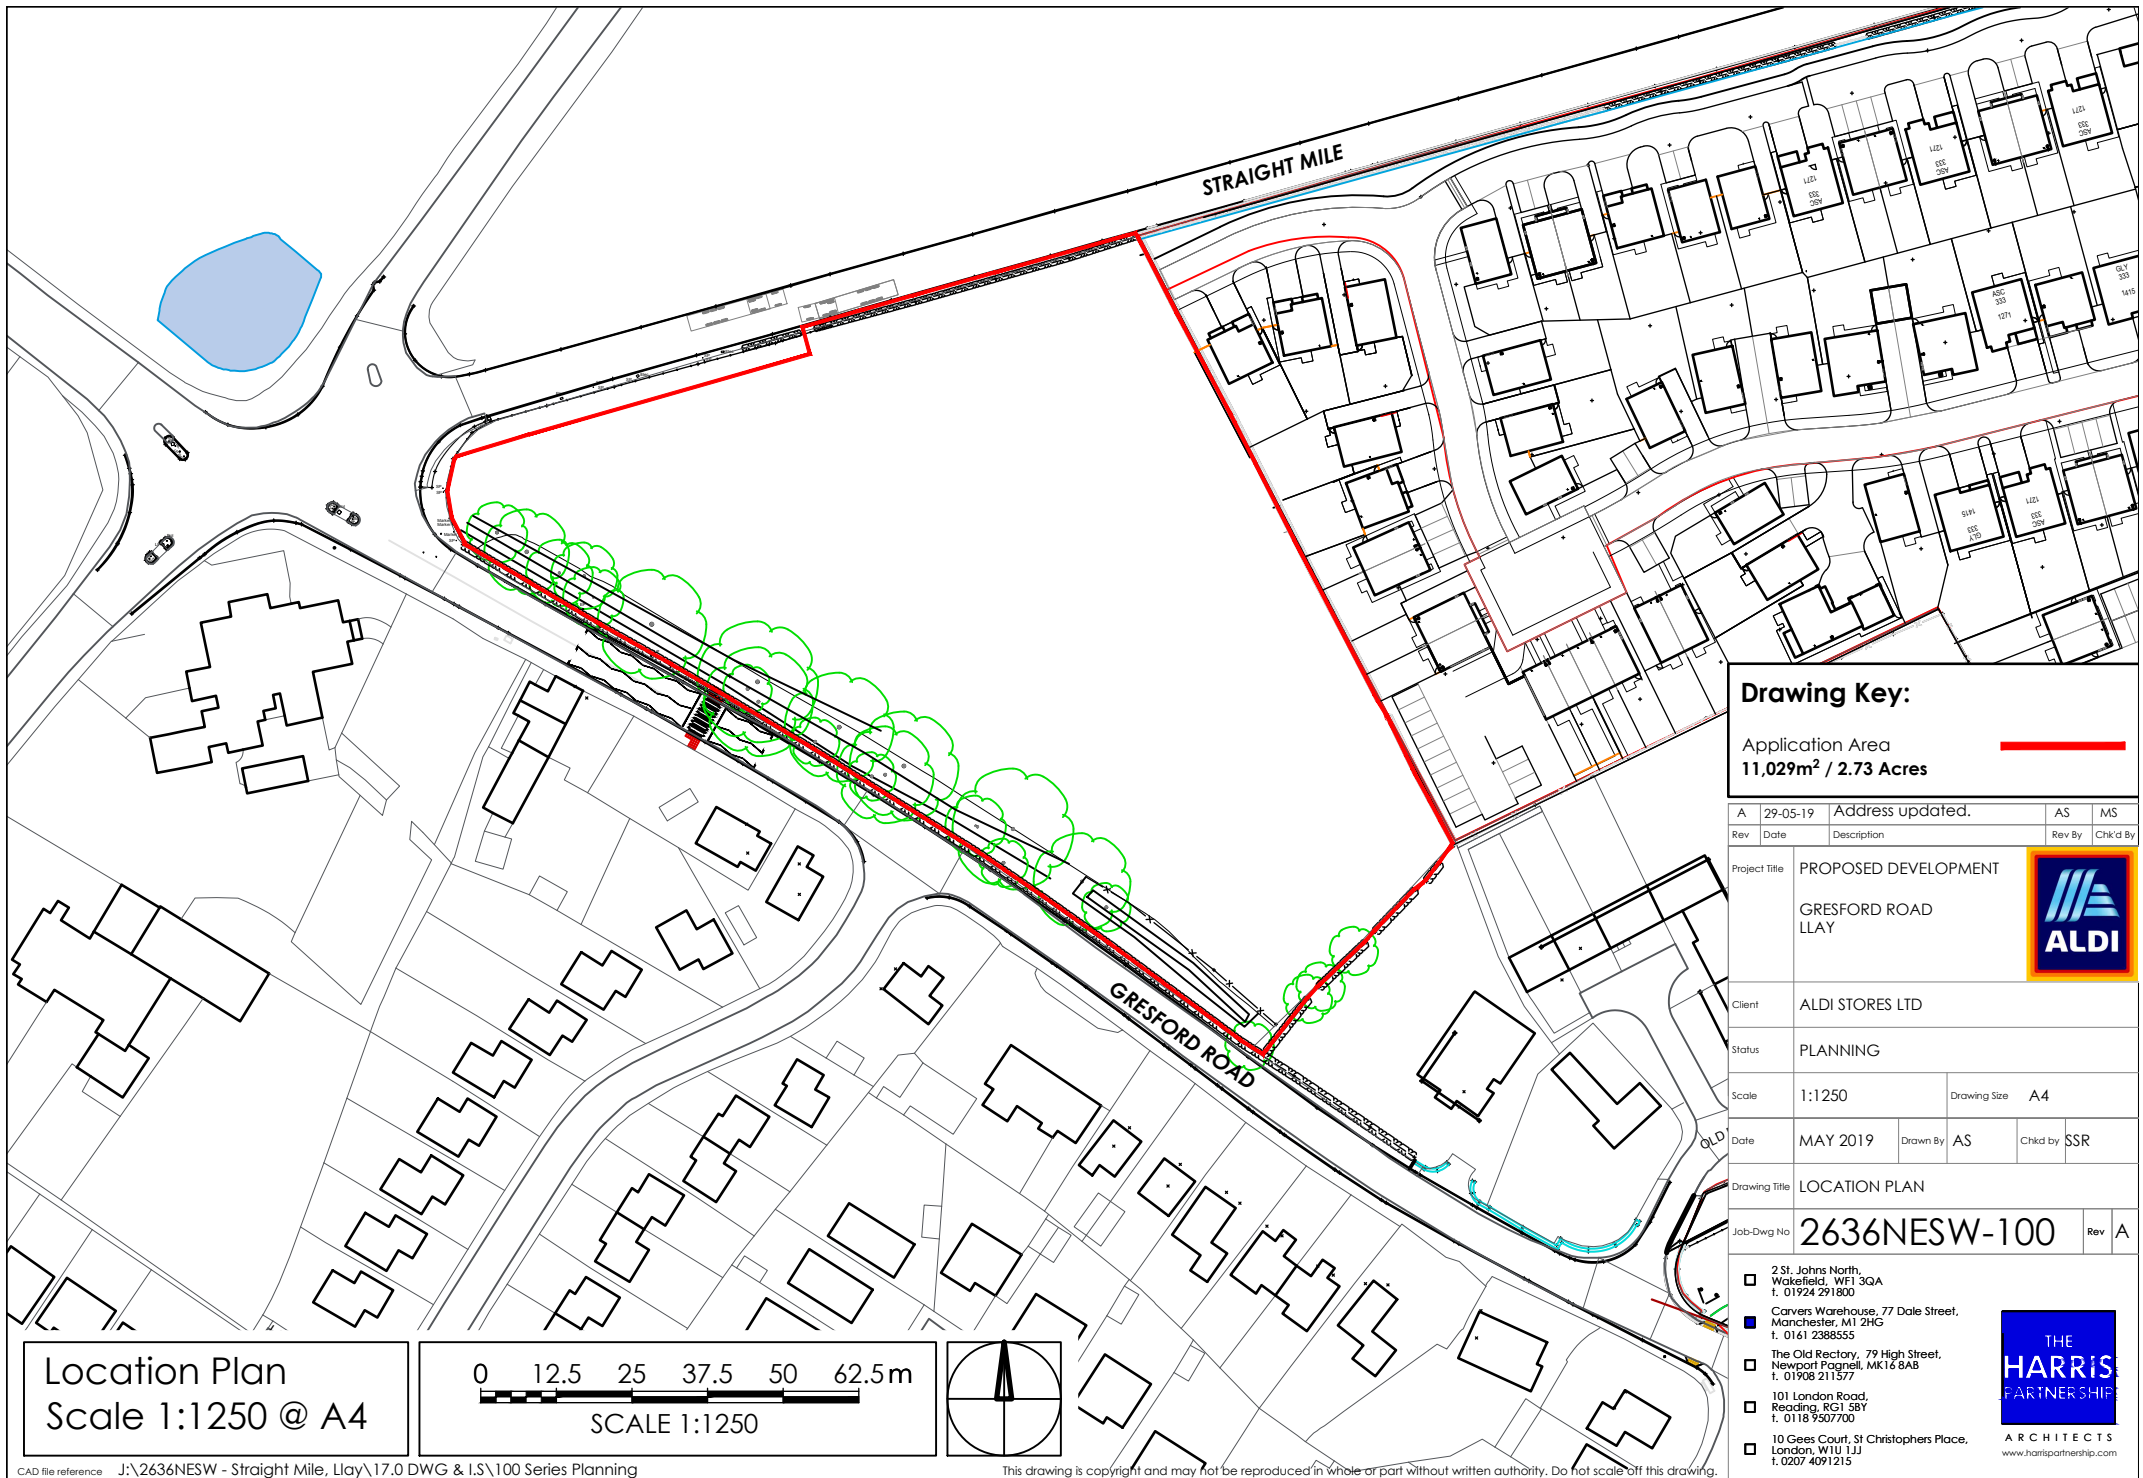

Location Plan
Scale 1:1250 @ A4

0 12.5 25 37.5 50 62.5m
SCALE 1:1250

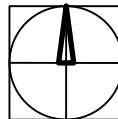

Drawing Key:

Application Area
11,029m² / 2.73 Acres

Rev	Date	Description	Rev By	Chkd By
A	29-05-19	Address updated.	AS	MS

Project Title	PROPOSED DEVELOPMENT GRESFORD ROAD LLAY	
Client	ALDI STORES LTD	
Status	PLANNING	

Scale	1:1250	Drawing Size	A4
Date	MAY 2019	Drawn By	AS
		Chkd by	SSR

Drawing Title	LOCATION PLAN		
Job-Dwg No	2636NESW-100	Rev	A

- ☐ 2 St. Johns North, Watfield, WF1 3QA t. 01924 291800
- ☐ Carvers Warehouse, 77 Dale Street, Manchester, M1 2HG t. 0161 2388555
- ☐ The Old Rectory, 79 High Street, Newport Pagnell, MK16 8AB t. 01908 211577
- ☐ 101 London Road, Reading, RG1 5BY t. 0118 9507700
- ☐ 10 Gees Court, St Christophers Place, London, W1U 1JJ t. 0207 4091215

