

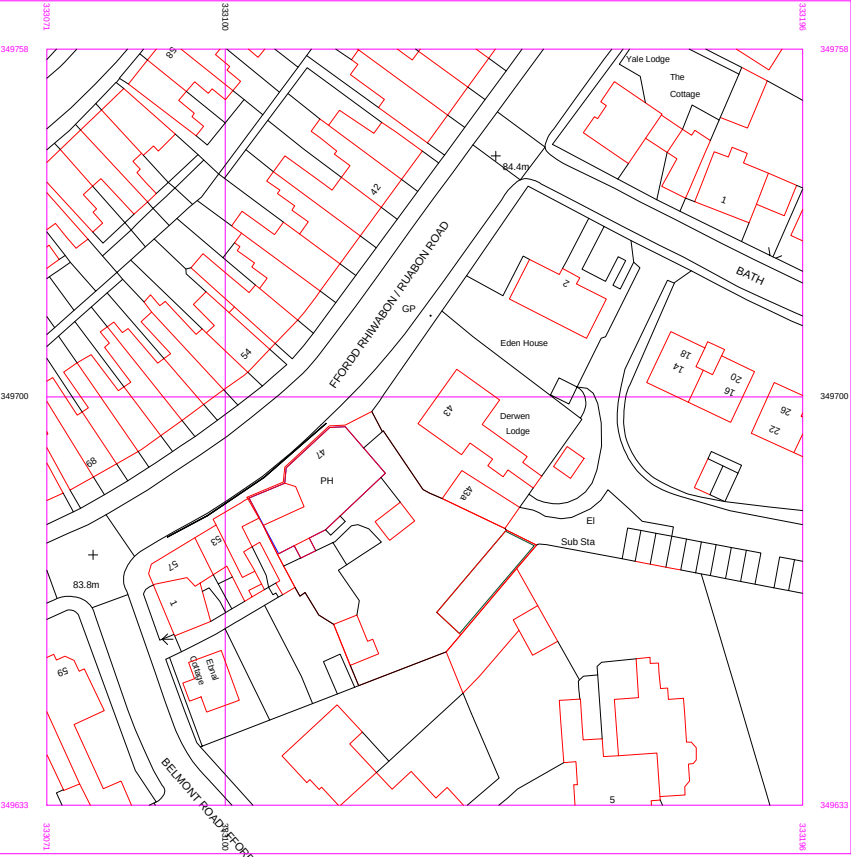


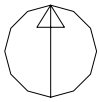

Serial number: 153648  
© Crown copyright and database right 2019  
Ordnance Survey licence 100046957  
Reproduction in whole or in part is prohibited  
without the prior permission of Ordnance Survey

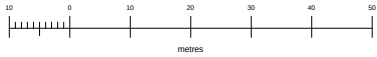


# 1 Site Location Plan

1 : 1250

# 2 Site Block Plan

1 : 500

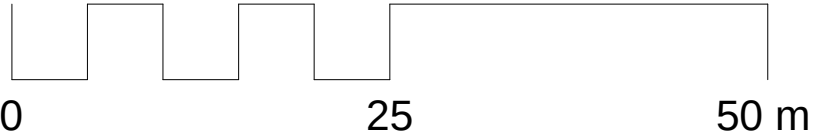

NB. Dashed Red Line Buildings to be Demolished

■ Chartered Architects ■ Leisure Consultants ■ Project Managers ■ Cost Consultants



**BURKE RICKHARDS**

91 North Hill Plymouth PL4 8JT T (01752) 266111

www.burkerickhards.co.uk

| No. | Description | Date |
|-----|-------------|------|
|     |             |      |
|     |             |      |
■ SG & EG (UK) Ltd  
■ Oak Tree Inn, Wrexham

■ Location Plan & Site Block Plan

■ Project number 2224  
■ Date April / 29 / 2019  
■ Drawn by JO  
■ Checked by PM

■ 2224/ 100  
■ Scale As indicated