

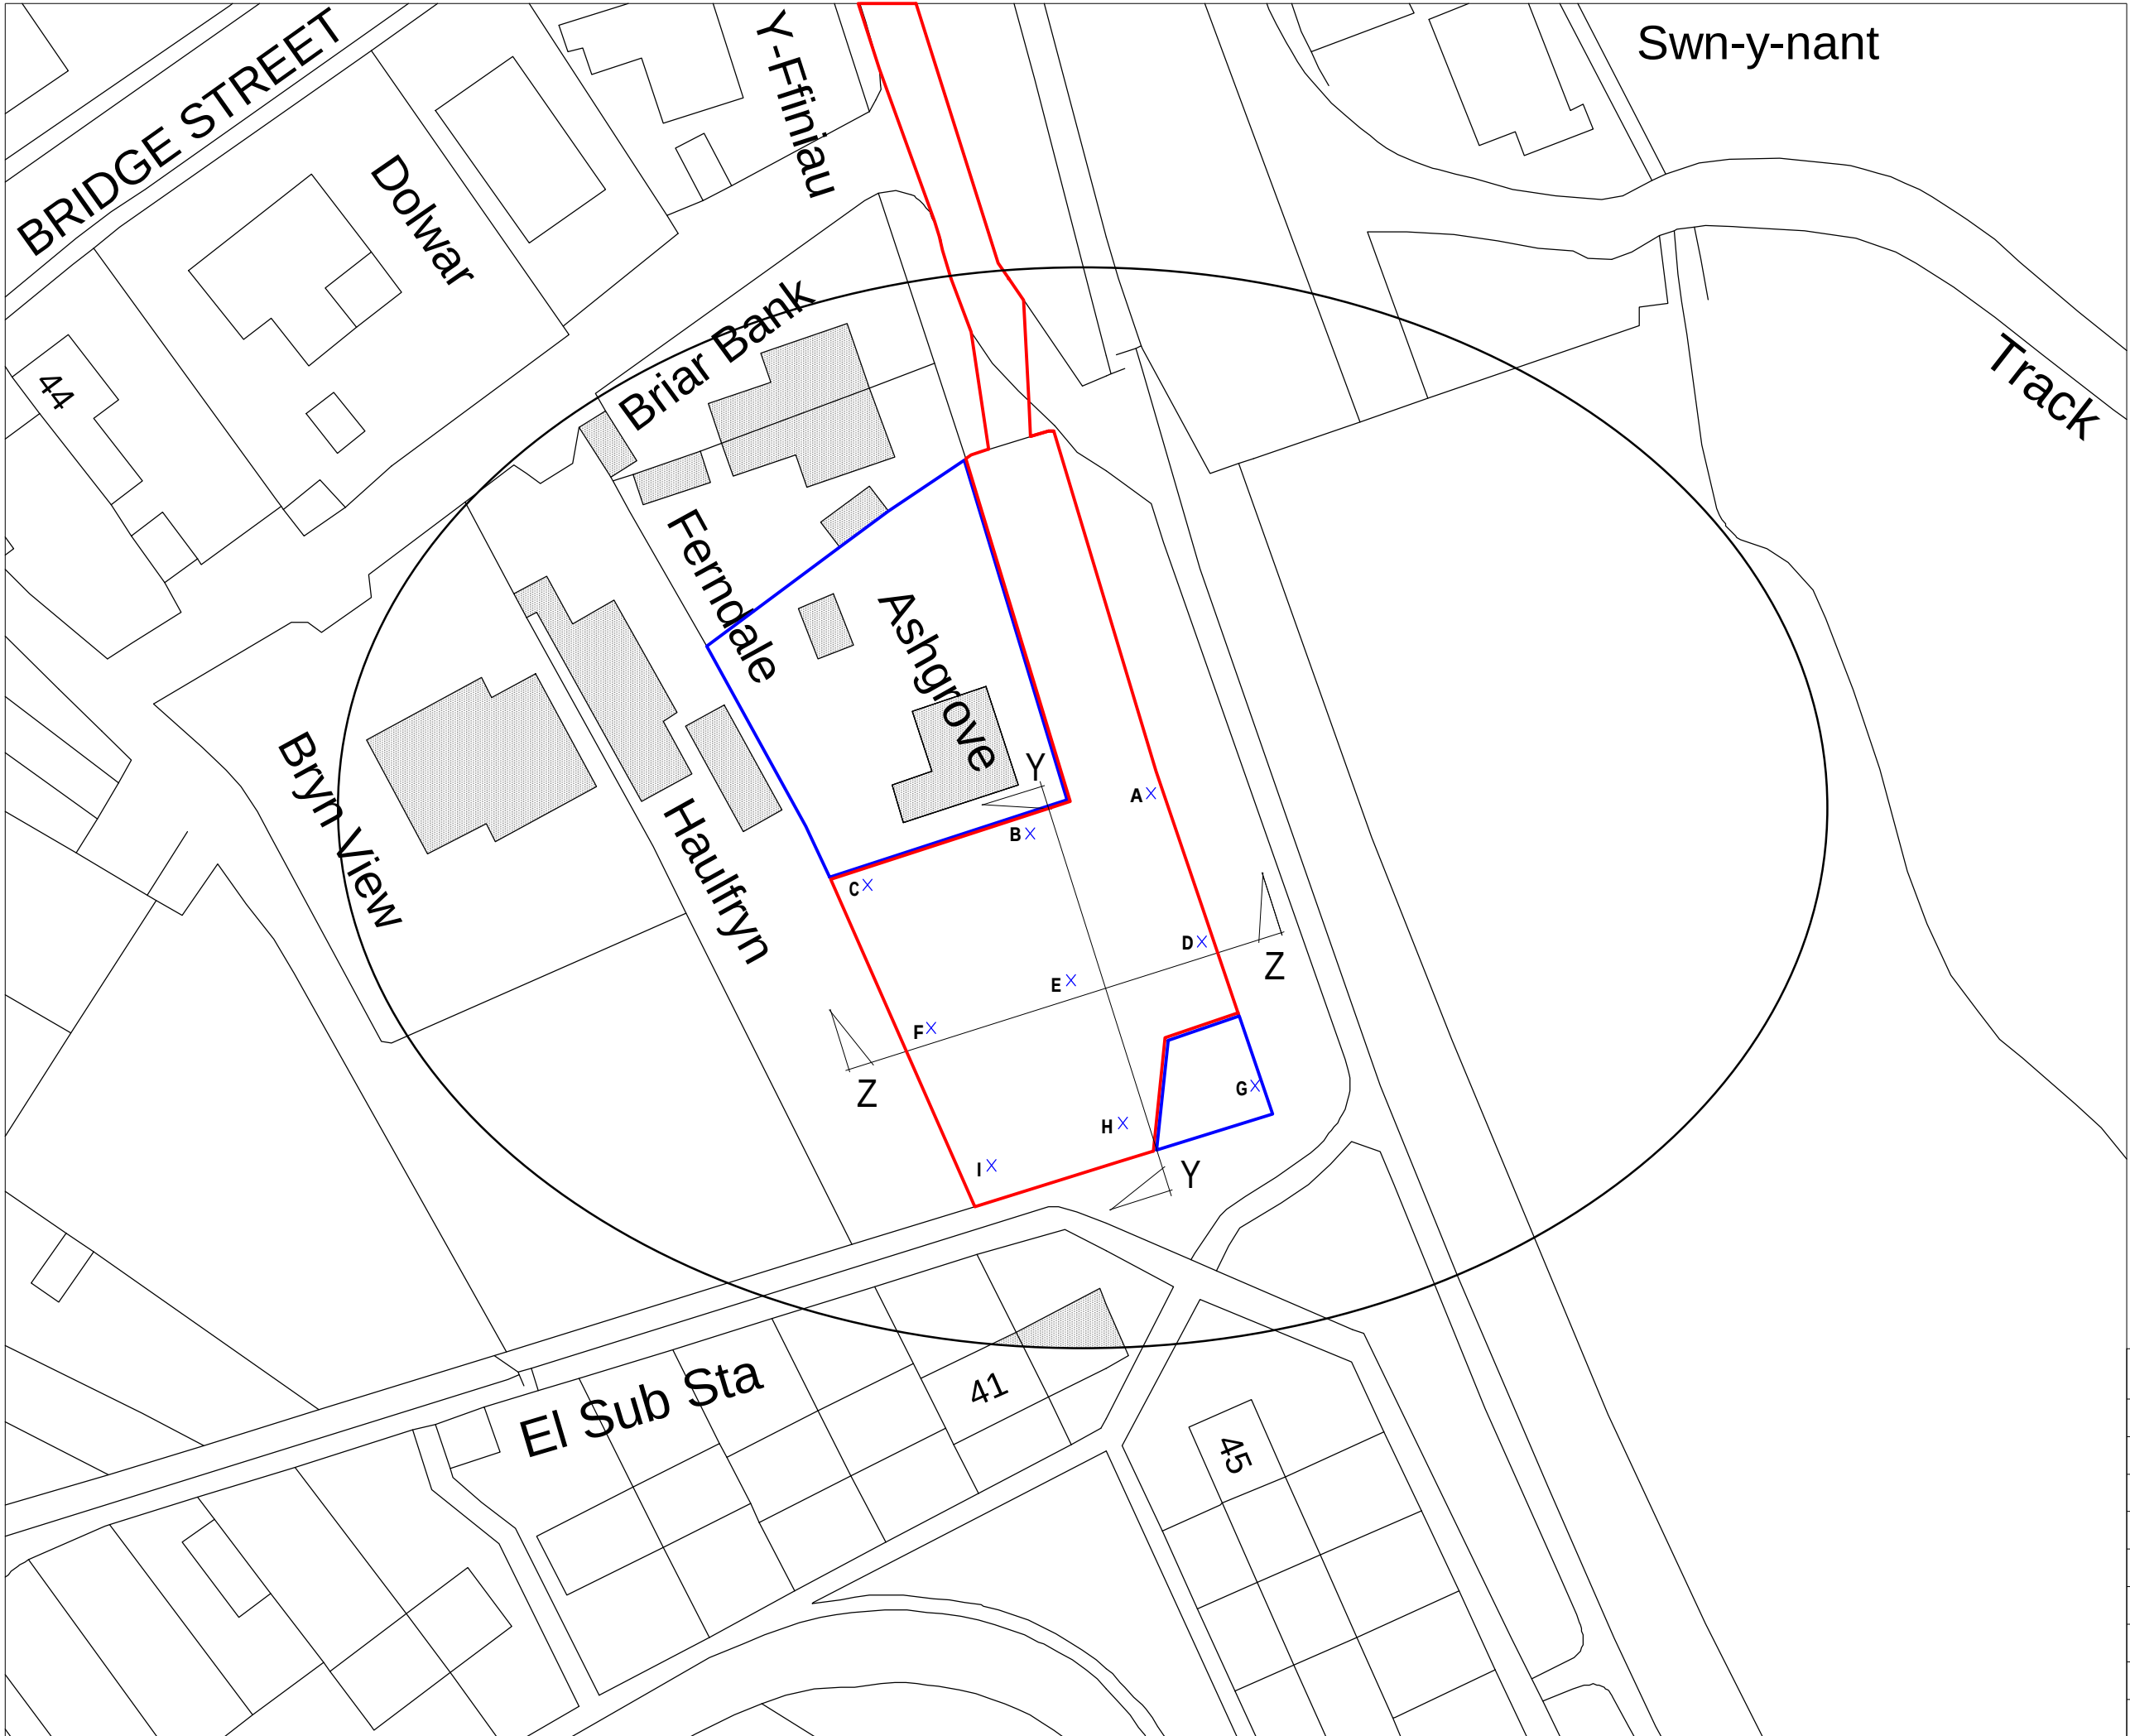
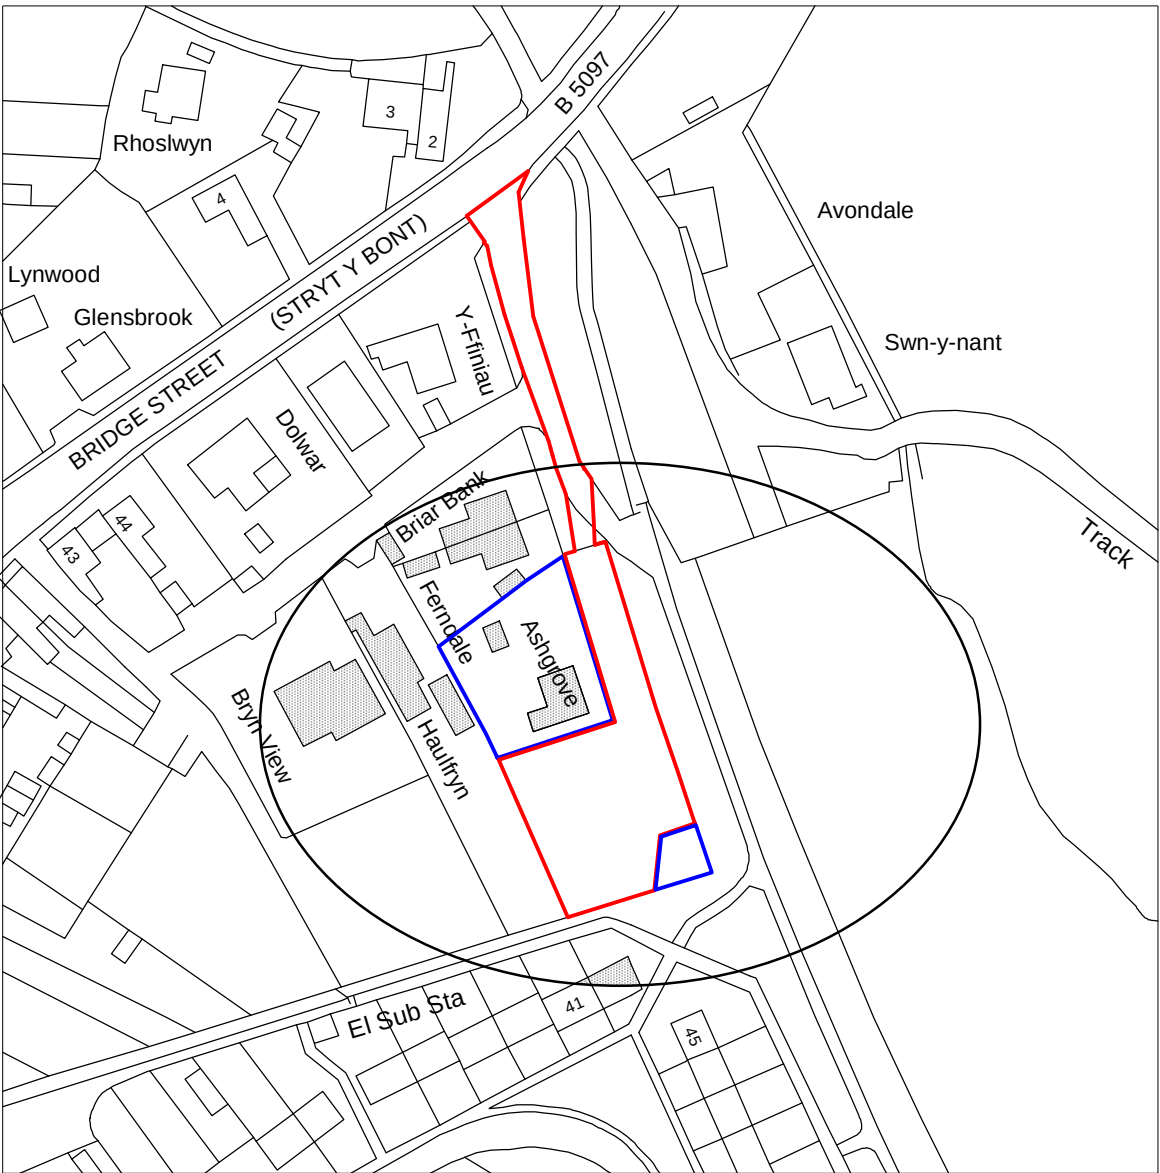


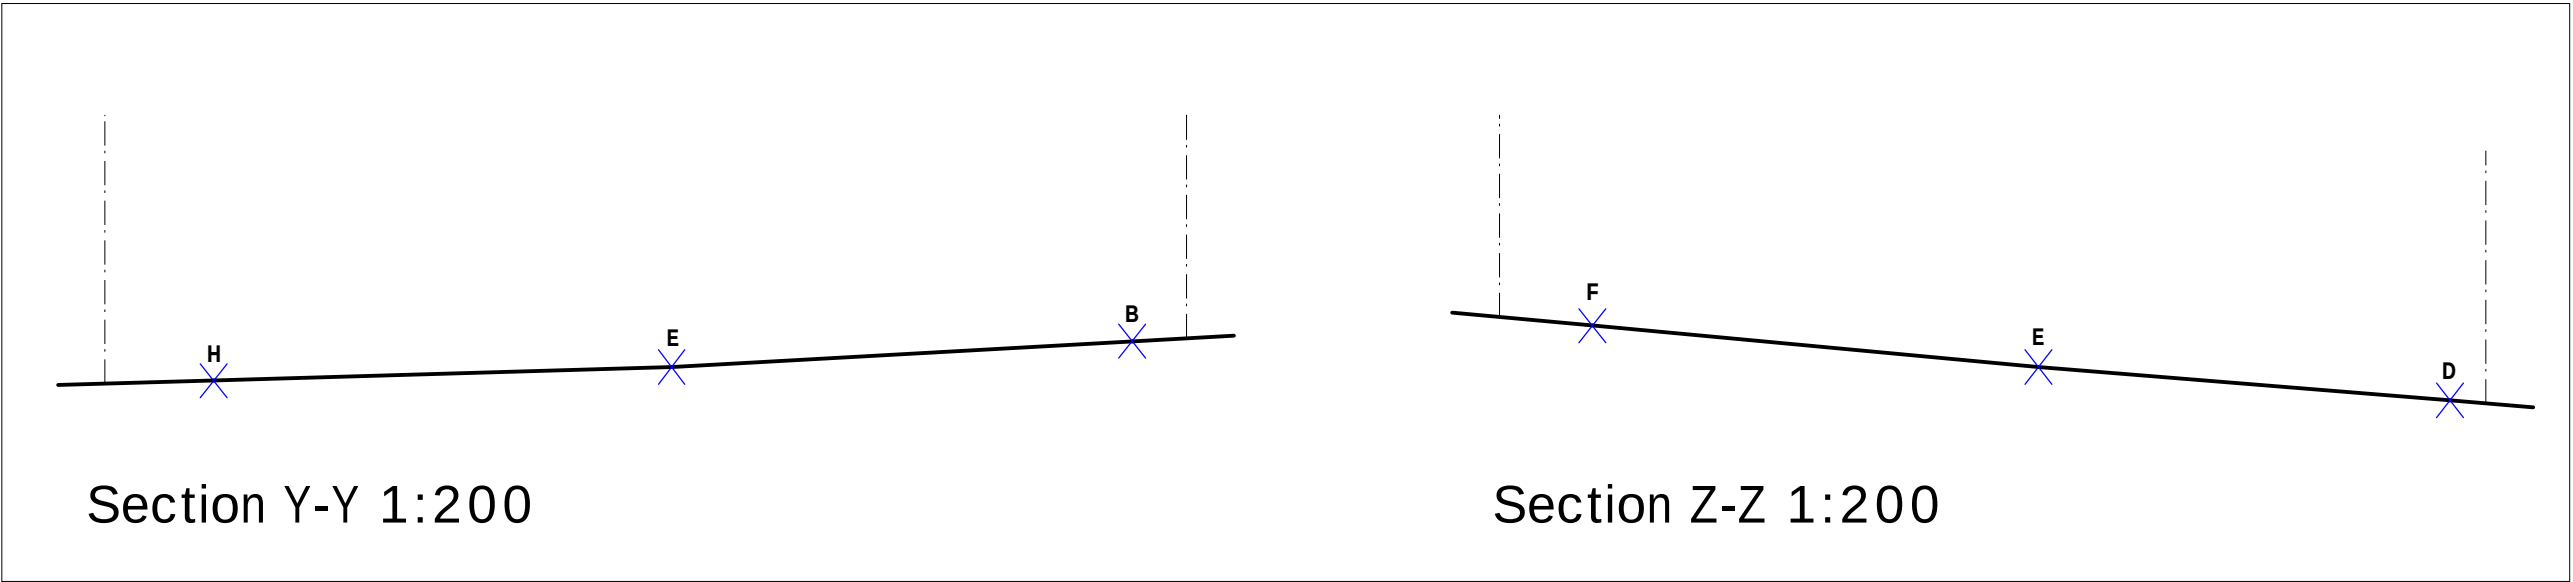

Key

- Surrounding Buildings
- Proposed Site
- Land Owned by Client

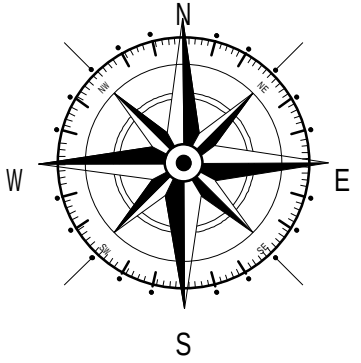

Point	Level
A	10.000
B	10.672
C	11.616
D	9.111
E	9.993
F	11.085
G	9.180
H	9.633
I	10.832

Rev	Date	Detail	Initial
B	06/19	Application site amends	D.J.E.
A	04/19	Application site amends	D.J.E.

Project:
Proposed residential development on Land Adj to Ashgrove, Pant Hill, Penycae, Wrexham.

Title: Existing: Section Site & Location Plan	Scale: (A2) 1:200, 1:500 & 1:1250
--	--------------------------------------

Drawn By: D.J. Edwards	Date: Aug 2018
Drawing No: P111/001	Sheet: 1 of 1

blueprint
architectural services

partner
LABC

Office 3K4,
Redwither Business Tower,
Wrexham. LL13 9XT
Tel: 01978 356500
www.blueprintarchitectural.com
© copyright all rights reserved