




Schweglar bat boxes at a height of no less than 3m above ground
to ensure place of refuge for bats throughout construction period

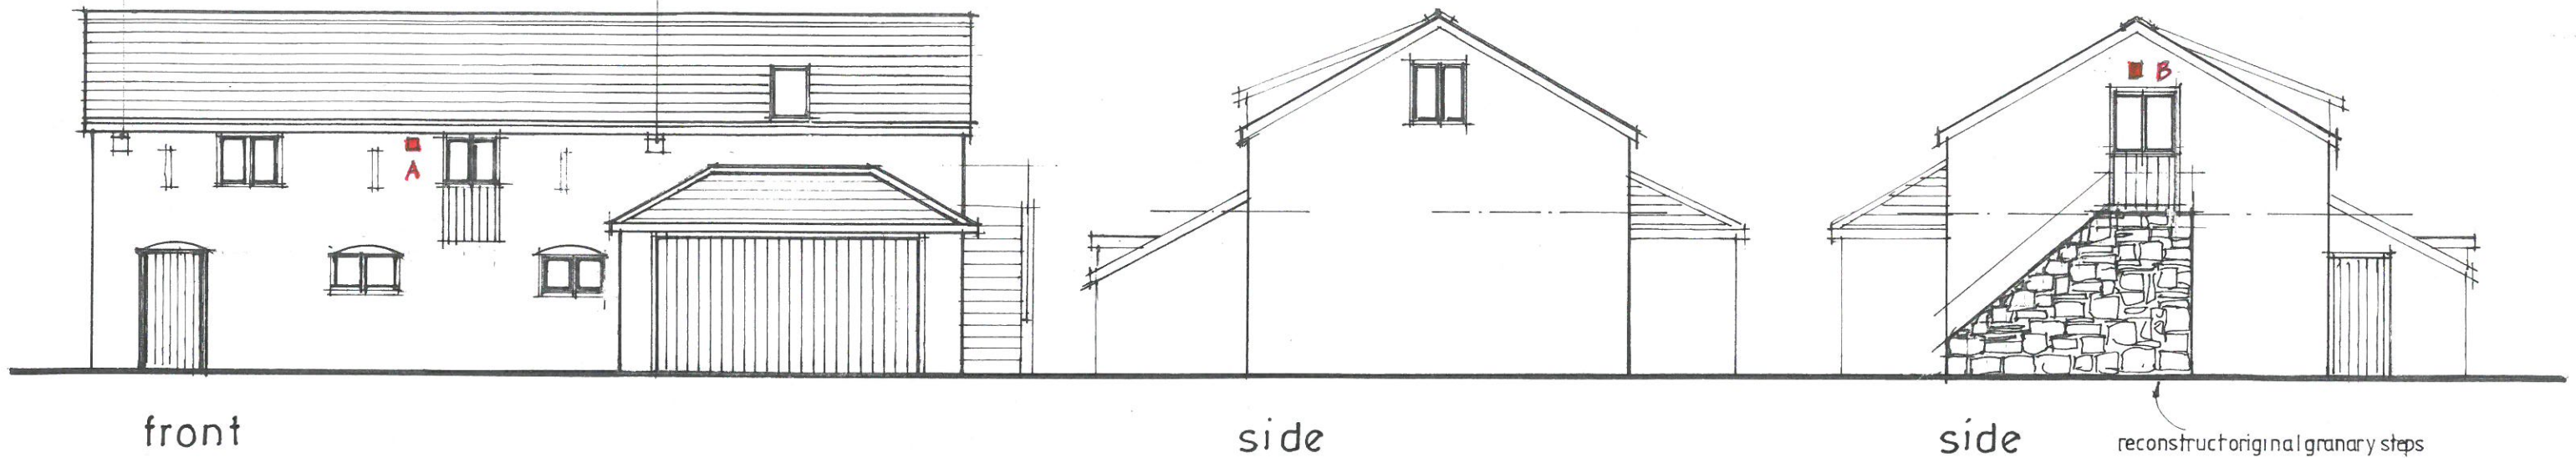

A.B.C.

■ LED LAMP ACTIVATED BY
PIR MOTION SENSOR
A+B EXISTING. C. NEW.

STONE TO NEW AREAS TO BE EXISTING
STORED ON SITE
ROOFING SLATE TO MATCH EXISTING
MINOR AREAS OF BRICKWORK TO MATCH EXTG

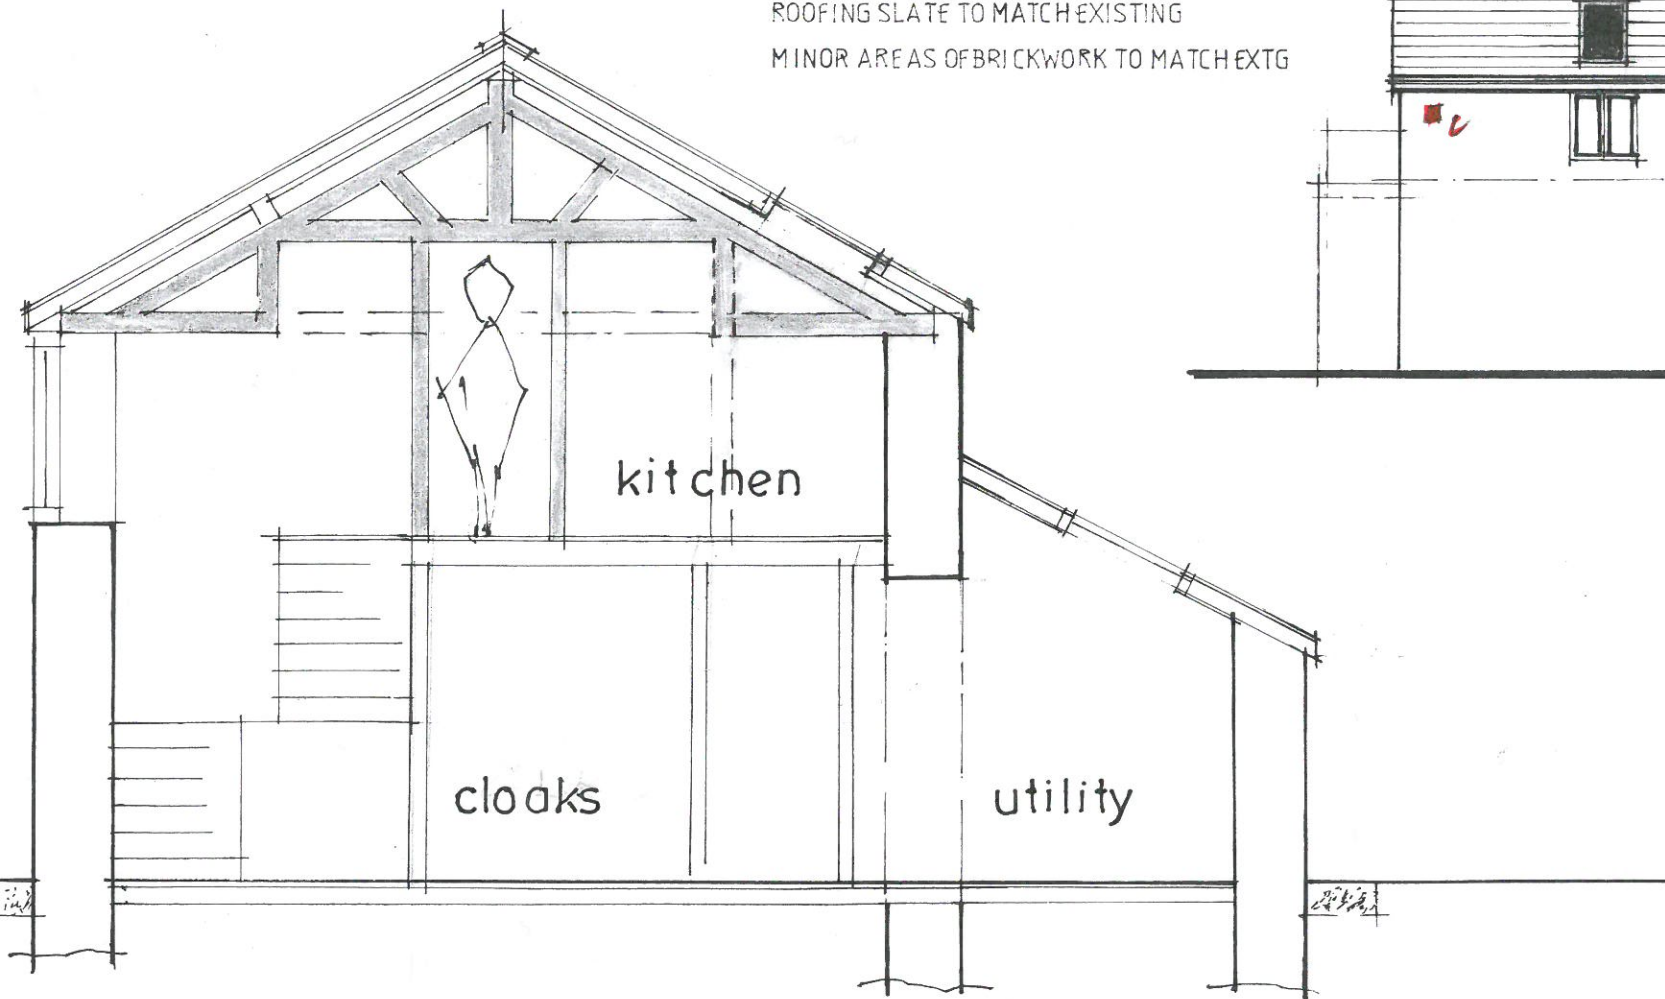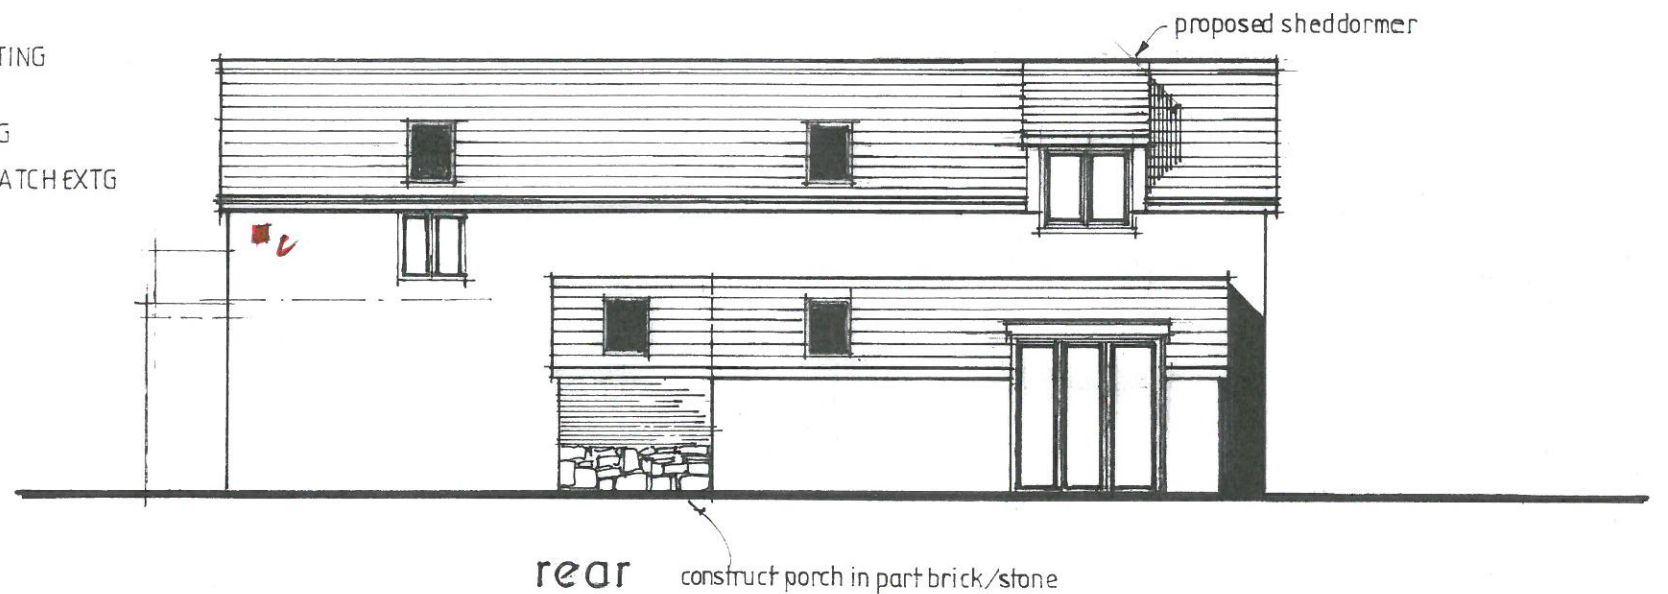

BARN 'A'.

1210.73. BARNA. 3.