


NOTE
CONCRETE TO BE THICKENED WHERE NECESSARY SUCH THAT IS FOUND DIRECTLY ON CARRIAGEWAY SUB-BASE. SUB-BASE SHALL NOT BE THICKENED LOCALLY BENEATH KERB

- NOTE**
1. DO NOT SCALE FROM THIS DRAWING, WORK FROM FIGURED DIMENSIONS ONLY. ALL DIMENSIONS ARE IN MILLIMETRES AND ALL LEVELS ARE IN METRES ABOVE ORDNANCE DATUM U.N.O.
 2. NO DEVIATION FROM THE DETAILS SHOWN ON THIS DRAWING WILL BE ALLOWED WITHOUT THE PRIOR PERMISSION IN WRITING.
 3. THIS DRAWING IS TO BE READ IN CONJUNCTION WITH ALL RELEVANT ARCHITECTS, ENGINEERS AND SPECIALIST DRAWINGS AND SPECIFICATIONS.
 4. THE SPECIFICATION IN ALL RESPECTS SHALL BE IN ACCORDANCE WITH THE CURRENT WREXHAM CBC SPECIFICATION AND CONSTRUCTION PUBLICATION IN FORCE IN THE COUNTY AT THE TIME OF CONSTRUCTION.


DROPPED CROSSING KERB ARRANGEMENT

1:10

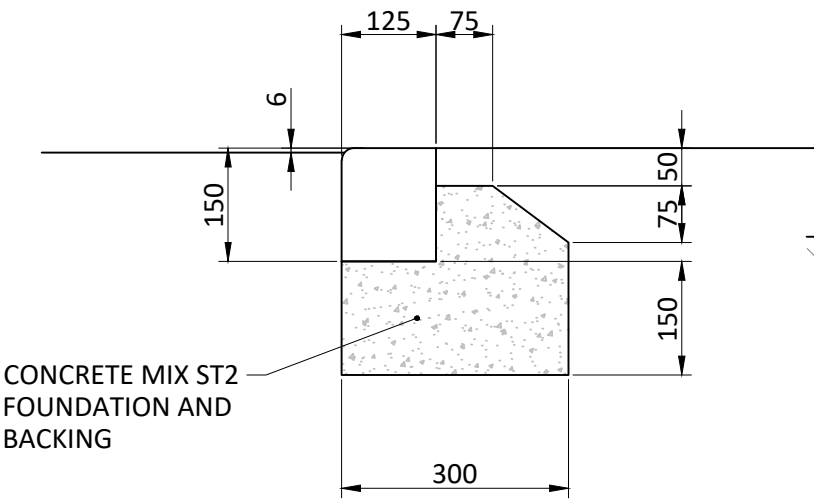

BULLNOSED KERB (BN)


1:10

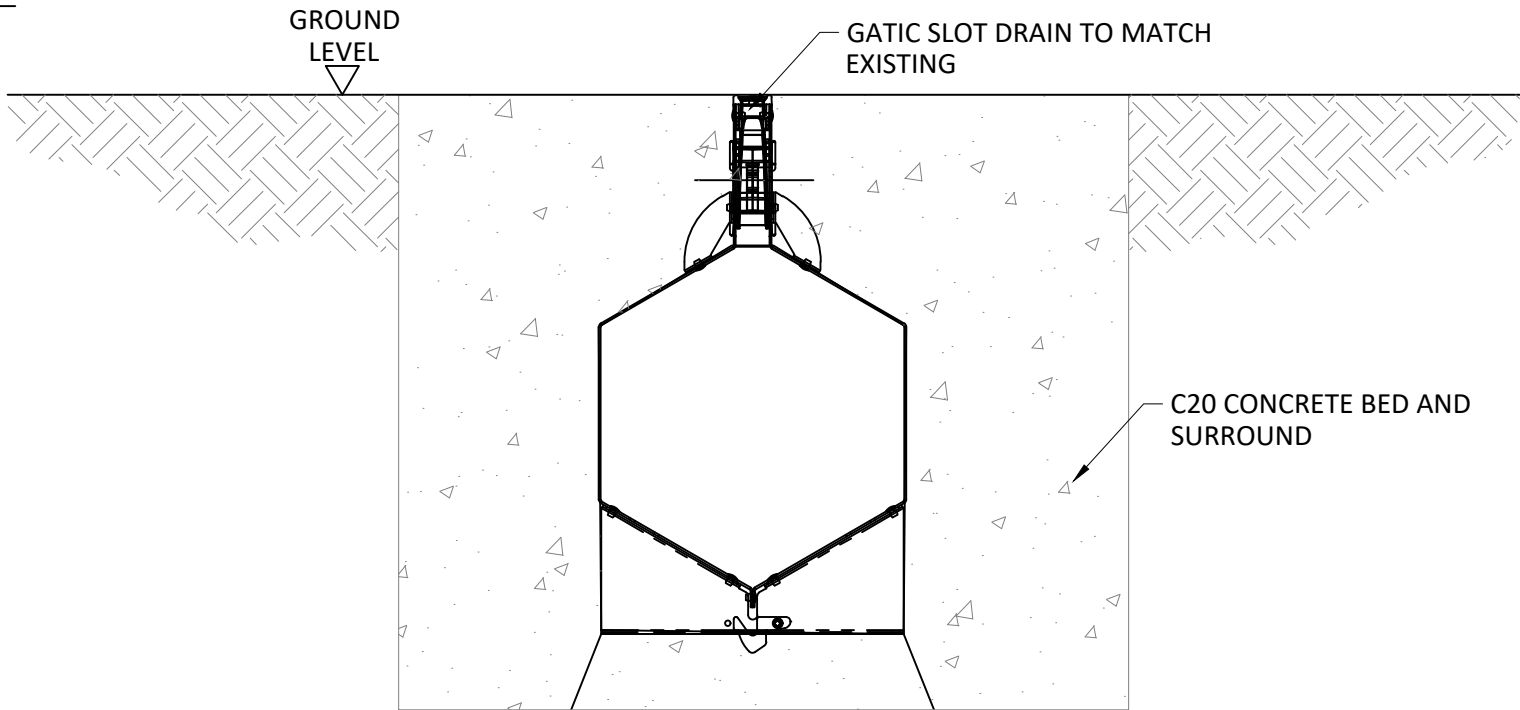

TYPICAL DRAIN EXTENSION

DETAIL


1:10

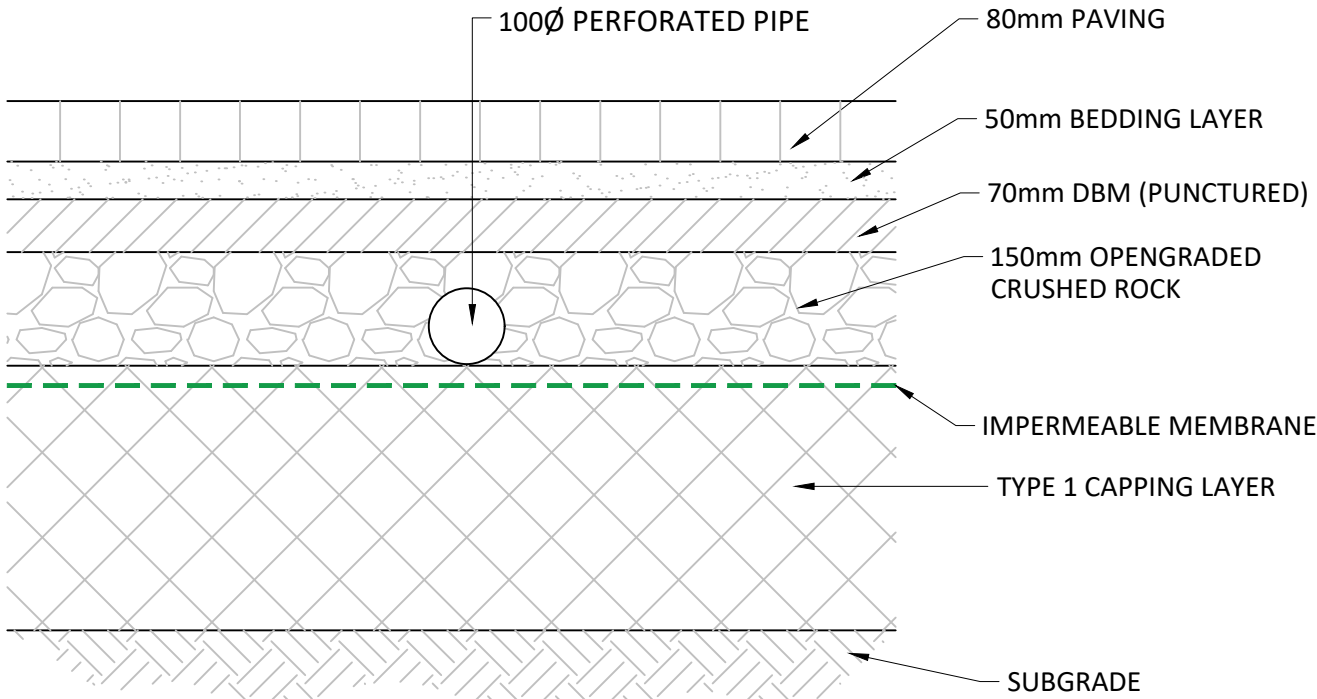

TYPICAL PERMEABLE PAVING

DETAIL


1:10

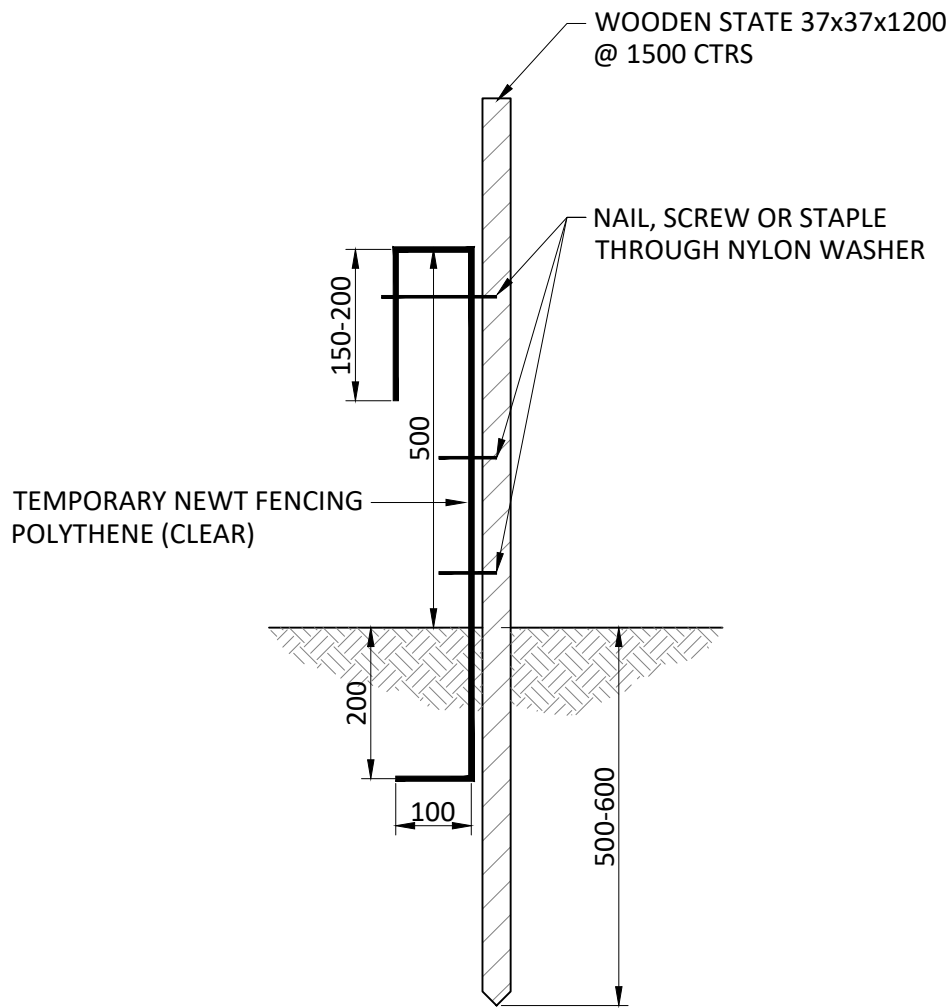

TYPICAL NEWT FENCE

DETAIL


1:10

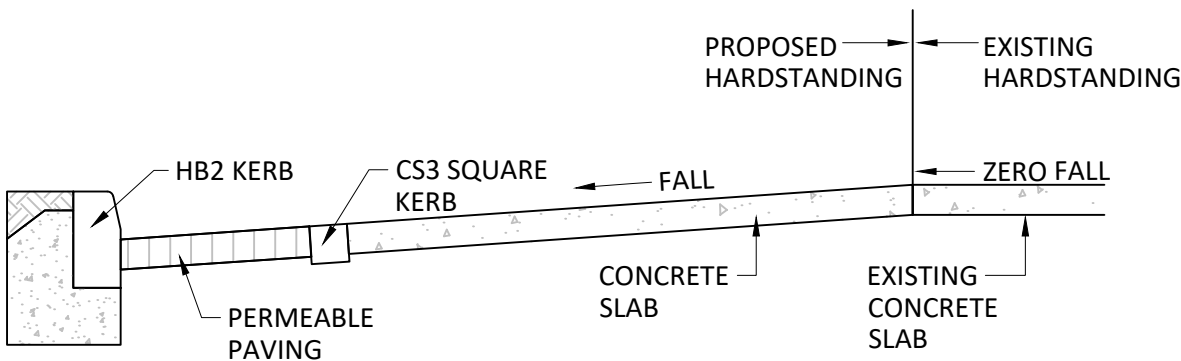

TYPICAL SECTION THROUGH

HARD STANDING

N.T.S

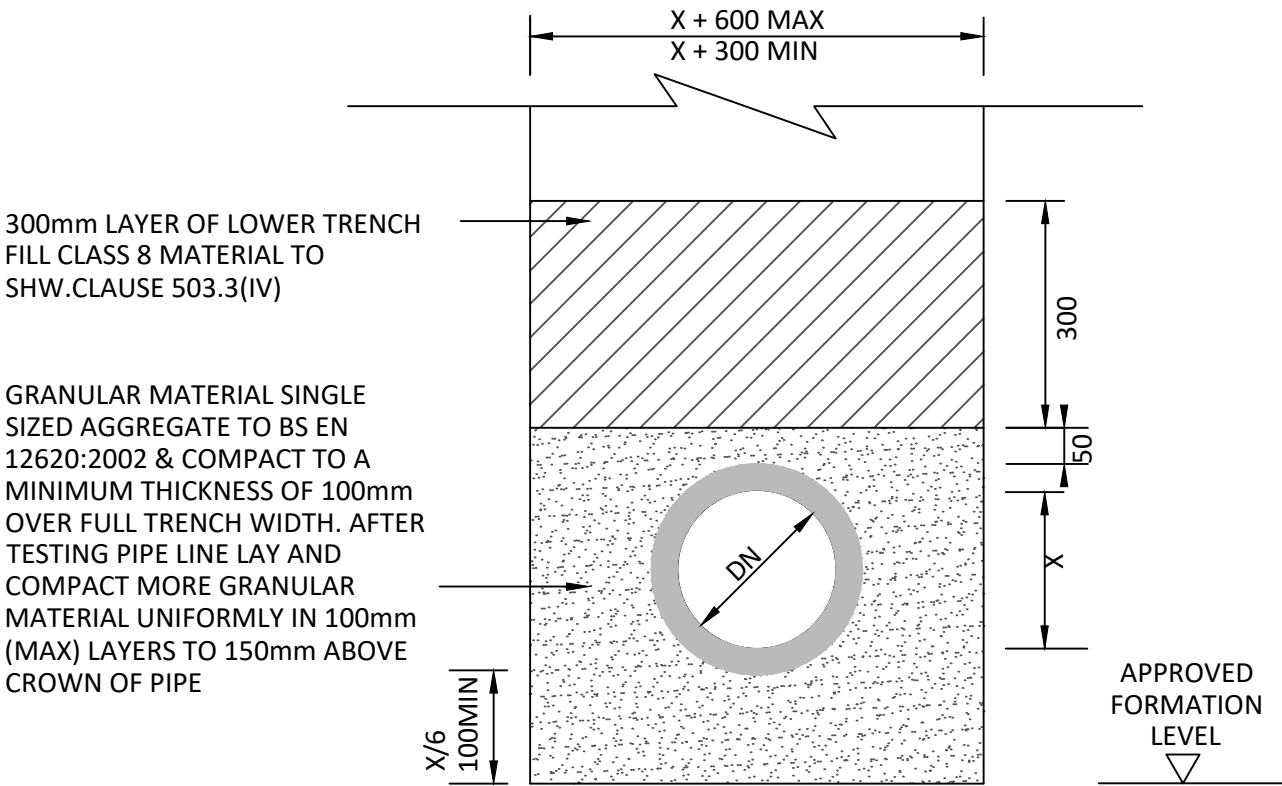

BEDDING CLASS 'S'

SCALE 1:10

TO ALL PIPE WITH COVER FROM FINISHED SURFACE TO CROWN GREATER THAN 900mm IN TRAFFICKED AREAS OR GREATER THAN 600mm COVER IN LANDSCAPED AREAS OR UNDER BUILDINGS.

P01	SAB APPLICATION		DA	LLM	SBB 16.07.19
REV	MODIFICATIONS		BY	RE	AP DATE
PURPOSE OF ISSUE FOR INFORMATION				STATUS S2	
CLIENT: M+L INVESTMENT PARTNERSHIPS LTD					
PROJECT: ABBAY ROAD, WREXHAM					
TITLE: SAB APPLICATION					
DRAWN BY DA		REVIEWED BY LLM		AUTHORISED BY SBB	
SCALE @ A2 AS SHWN					
DATE 21.06.2019			JOB REF: 3631		REVISION P01
DRAWING NUMBER 3631-CAU-XX-XX-DR-C-5400					
Caulmert engineering environmental planning					

WWW.CAULMERT.COM