




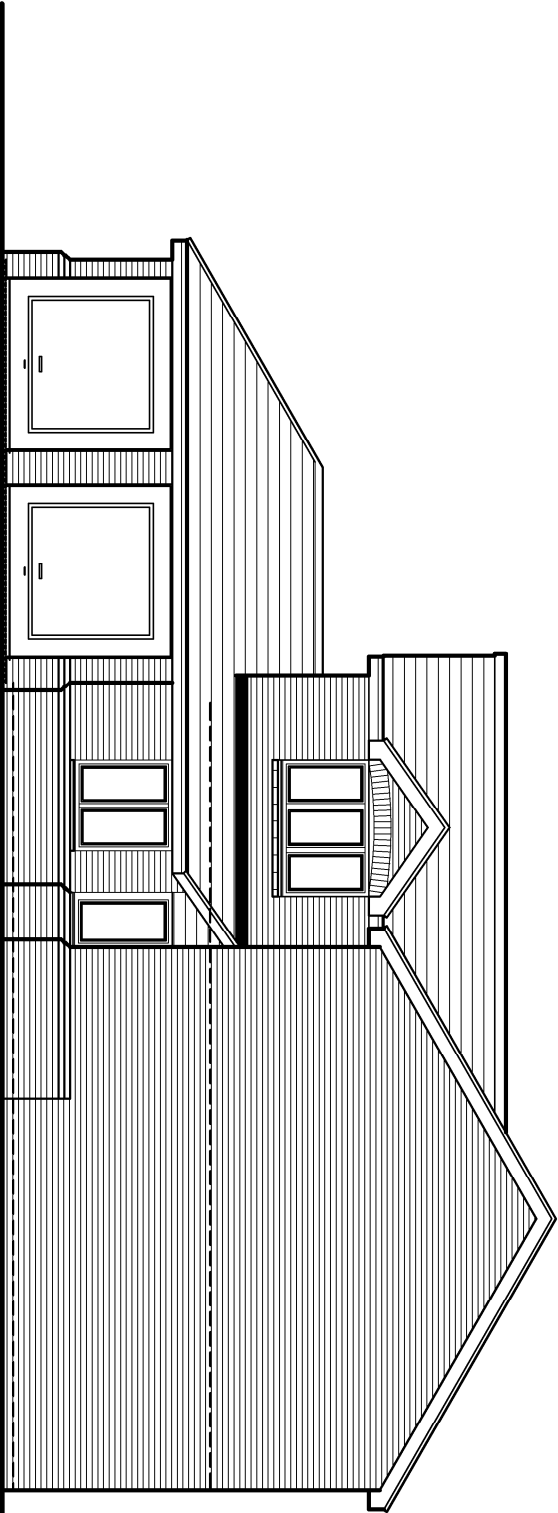


Front Elevation

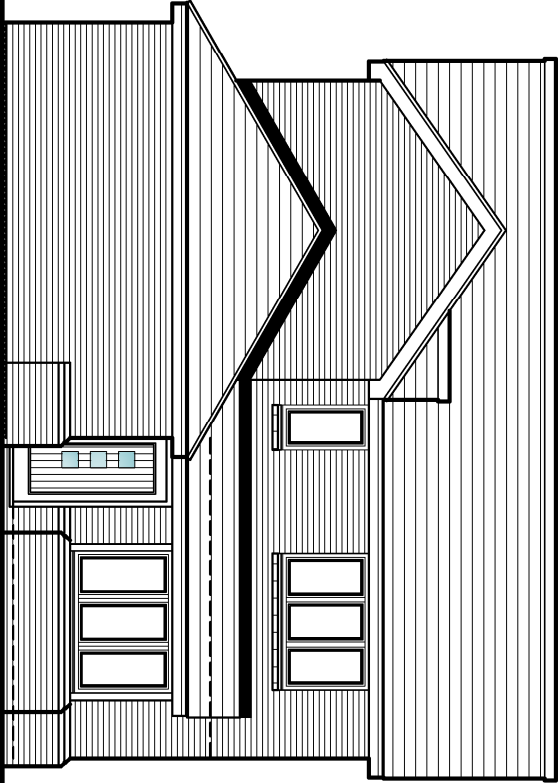



Side Elevation

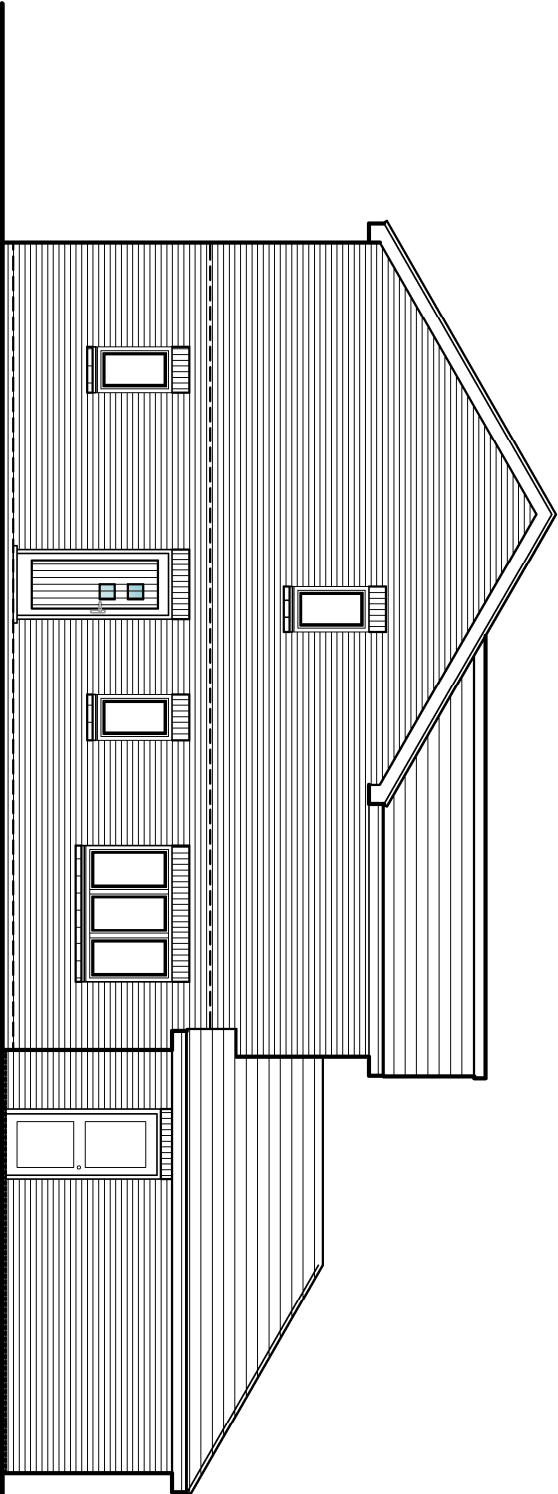

Side Elevation

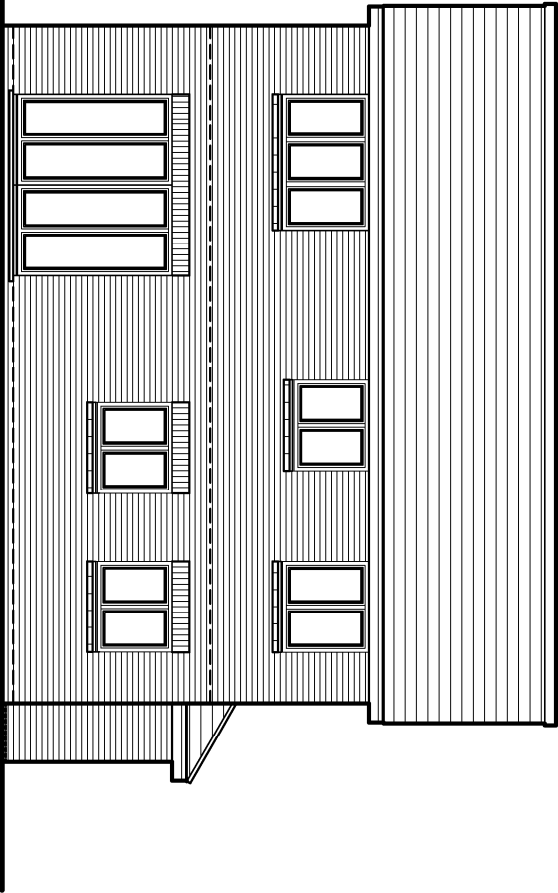

Rear Elevation

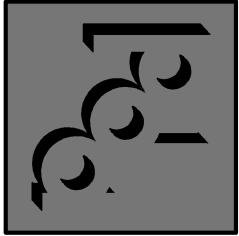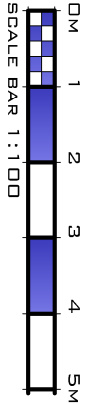

PLANNING DRAWING

© COPYRIGHT OF PARRY DAVIES ARCHITECTS LTD. CHARTERED ARCHITECTS. CHECK DIMENSIONS ON SITE. REPORT ANY ERRORS OR OMISSIONS TO ARCHITECT.

PROJECT TITLE

LAND AT EVERSLEY COURT, MINERA LL11 3YZ

DRWG. TITLE	DATE	SCALE	DRWN	DRWG. NO.	REV
CHIRK- ELEVATIONS	NOVEMBER 2018	1:100 @ A3	KEG	16.5719/5	10F2

Parry Davies Architects Ltd. Studio 55:20, North Wales Business Park, Abergc LL22 8LJ Tel: 01745 585517 E-mail: info@parrydavesarchitects.co.uk