




CHIRK HYBRID HOUSE TYPE
4 bedroom detached dwelling
GIA = 133sqm / 1430sqft

Plot 38 (handed)attached double garage

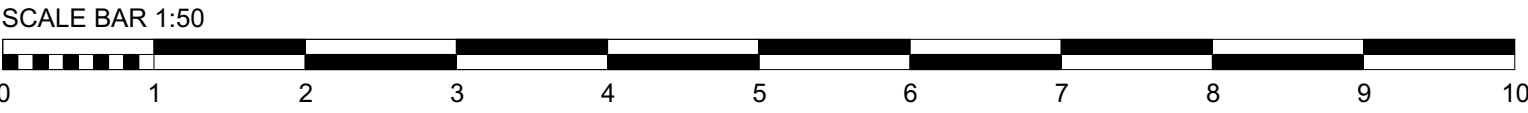

Rev No.	Date.	Rev.	By.	Chk.	

PLANNING

Scale. 1:50@A1	Date. Jan 2018	Drawn by. JS	Chk. AO
Project Title. Vicarage Lane, Gresford			
Client. Gower Homes			
Drawing Title. Chirk Hybrid Proposed Elevations			
Project No. BA1858	Drawing No. PL-023	Revision. -	