
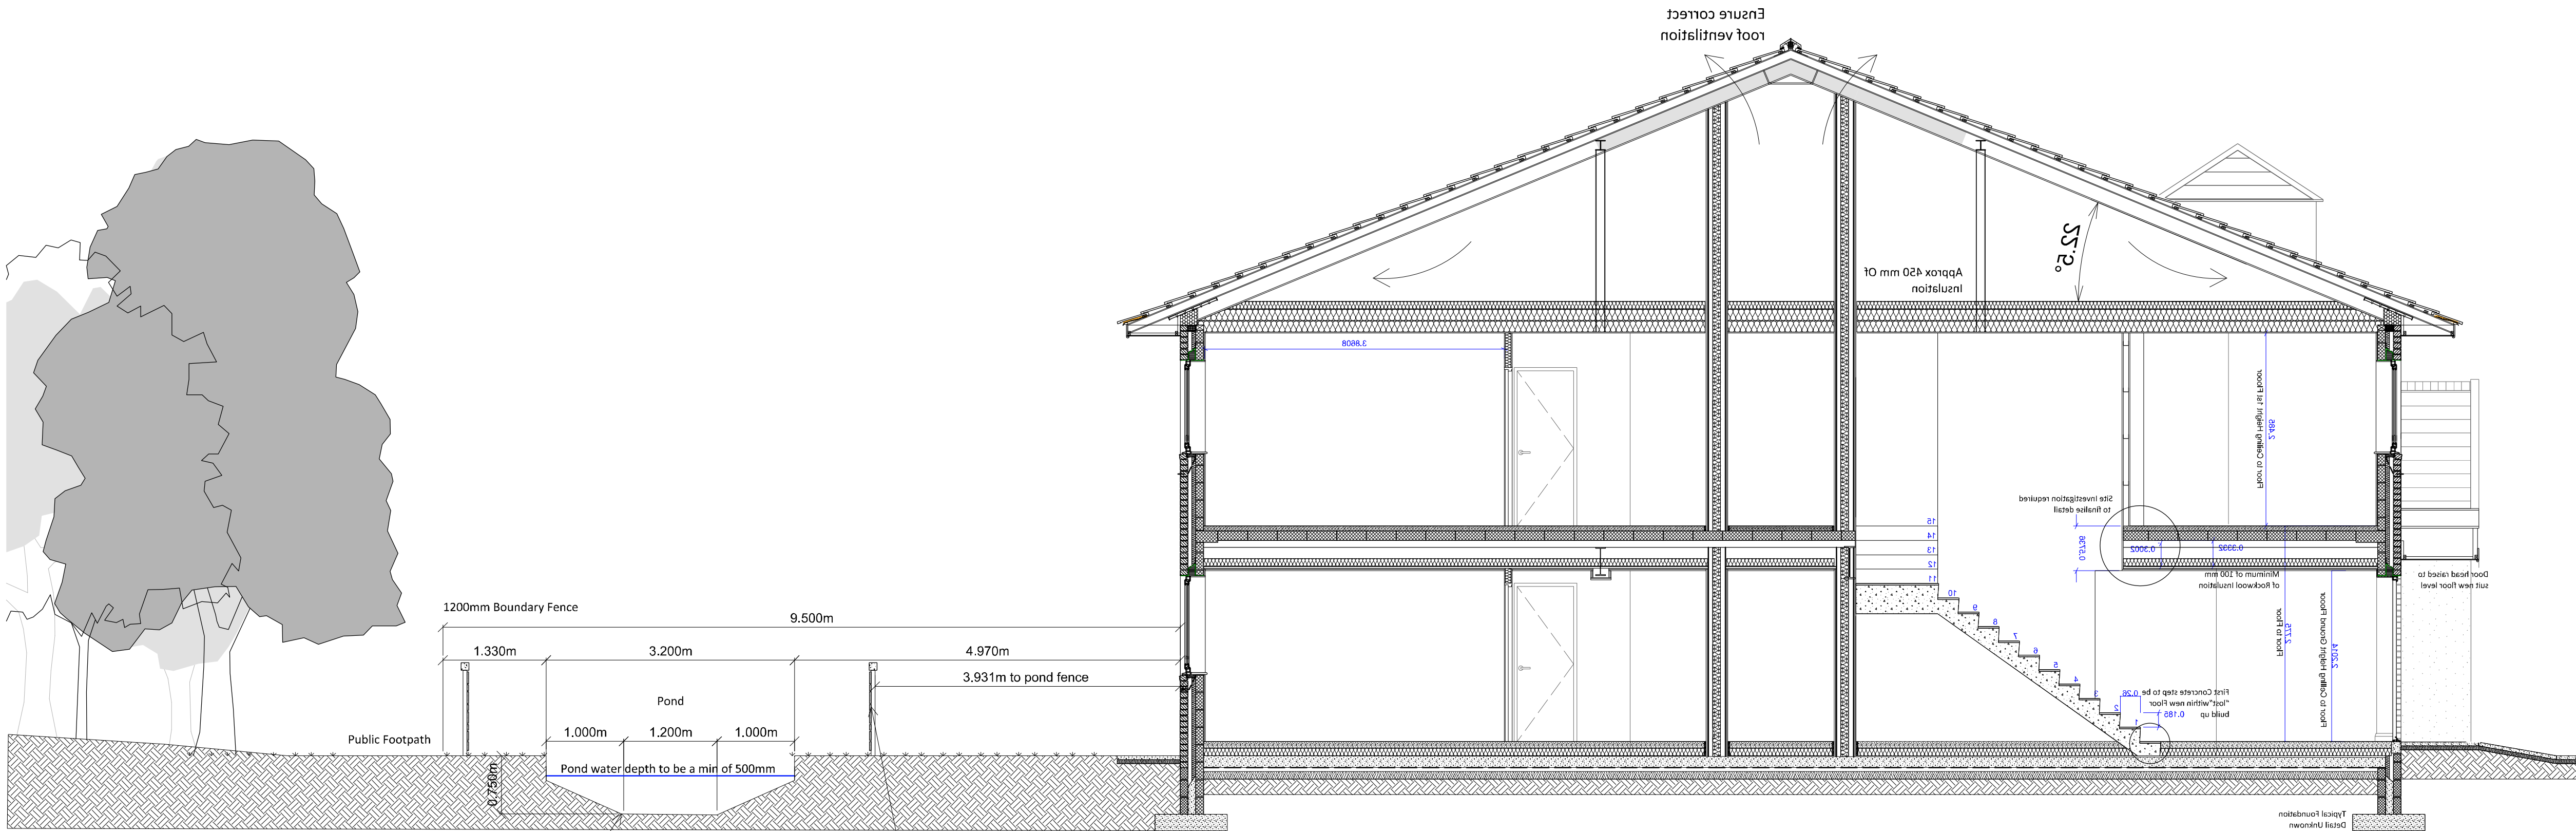


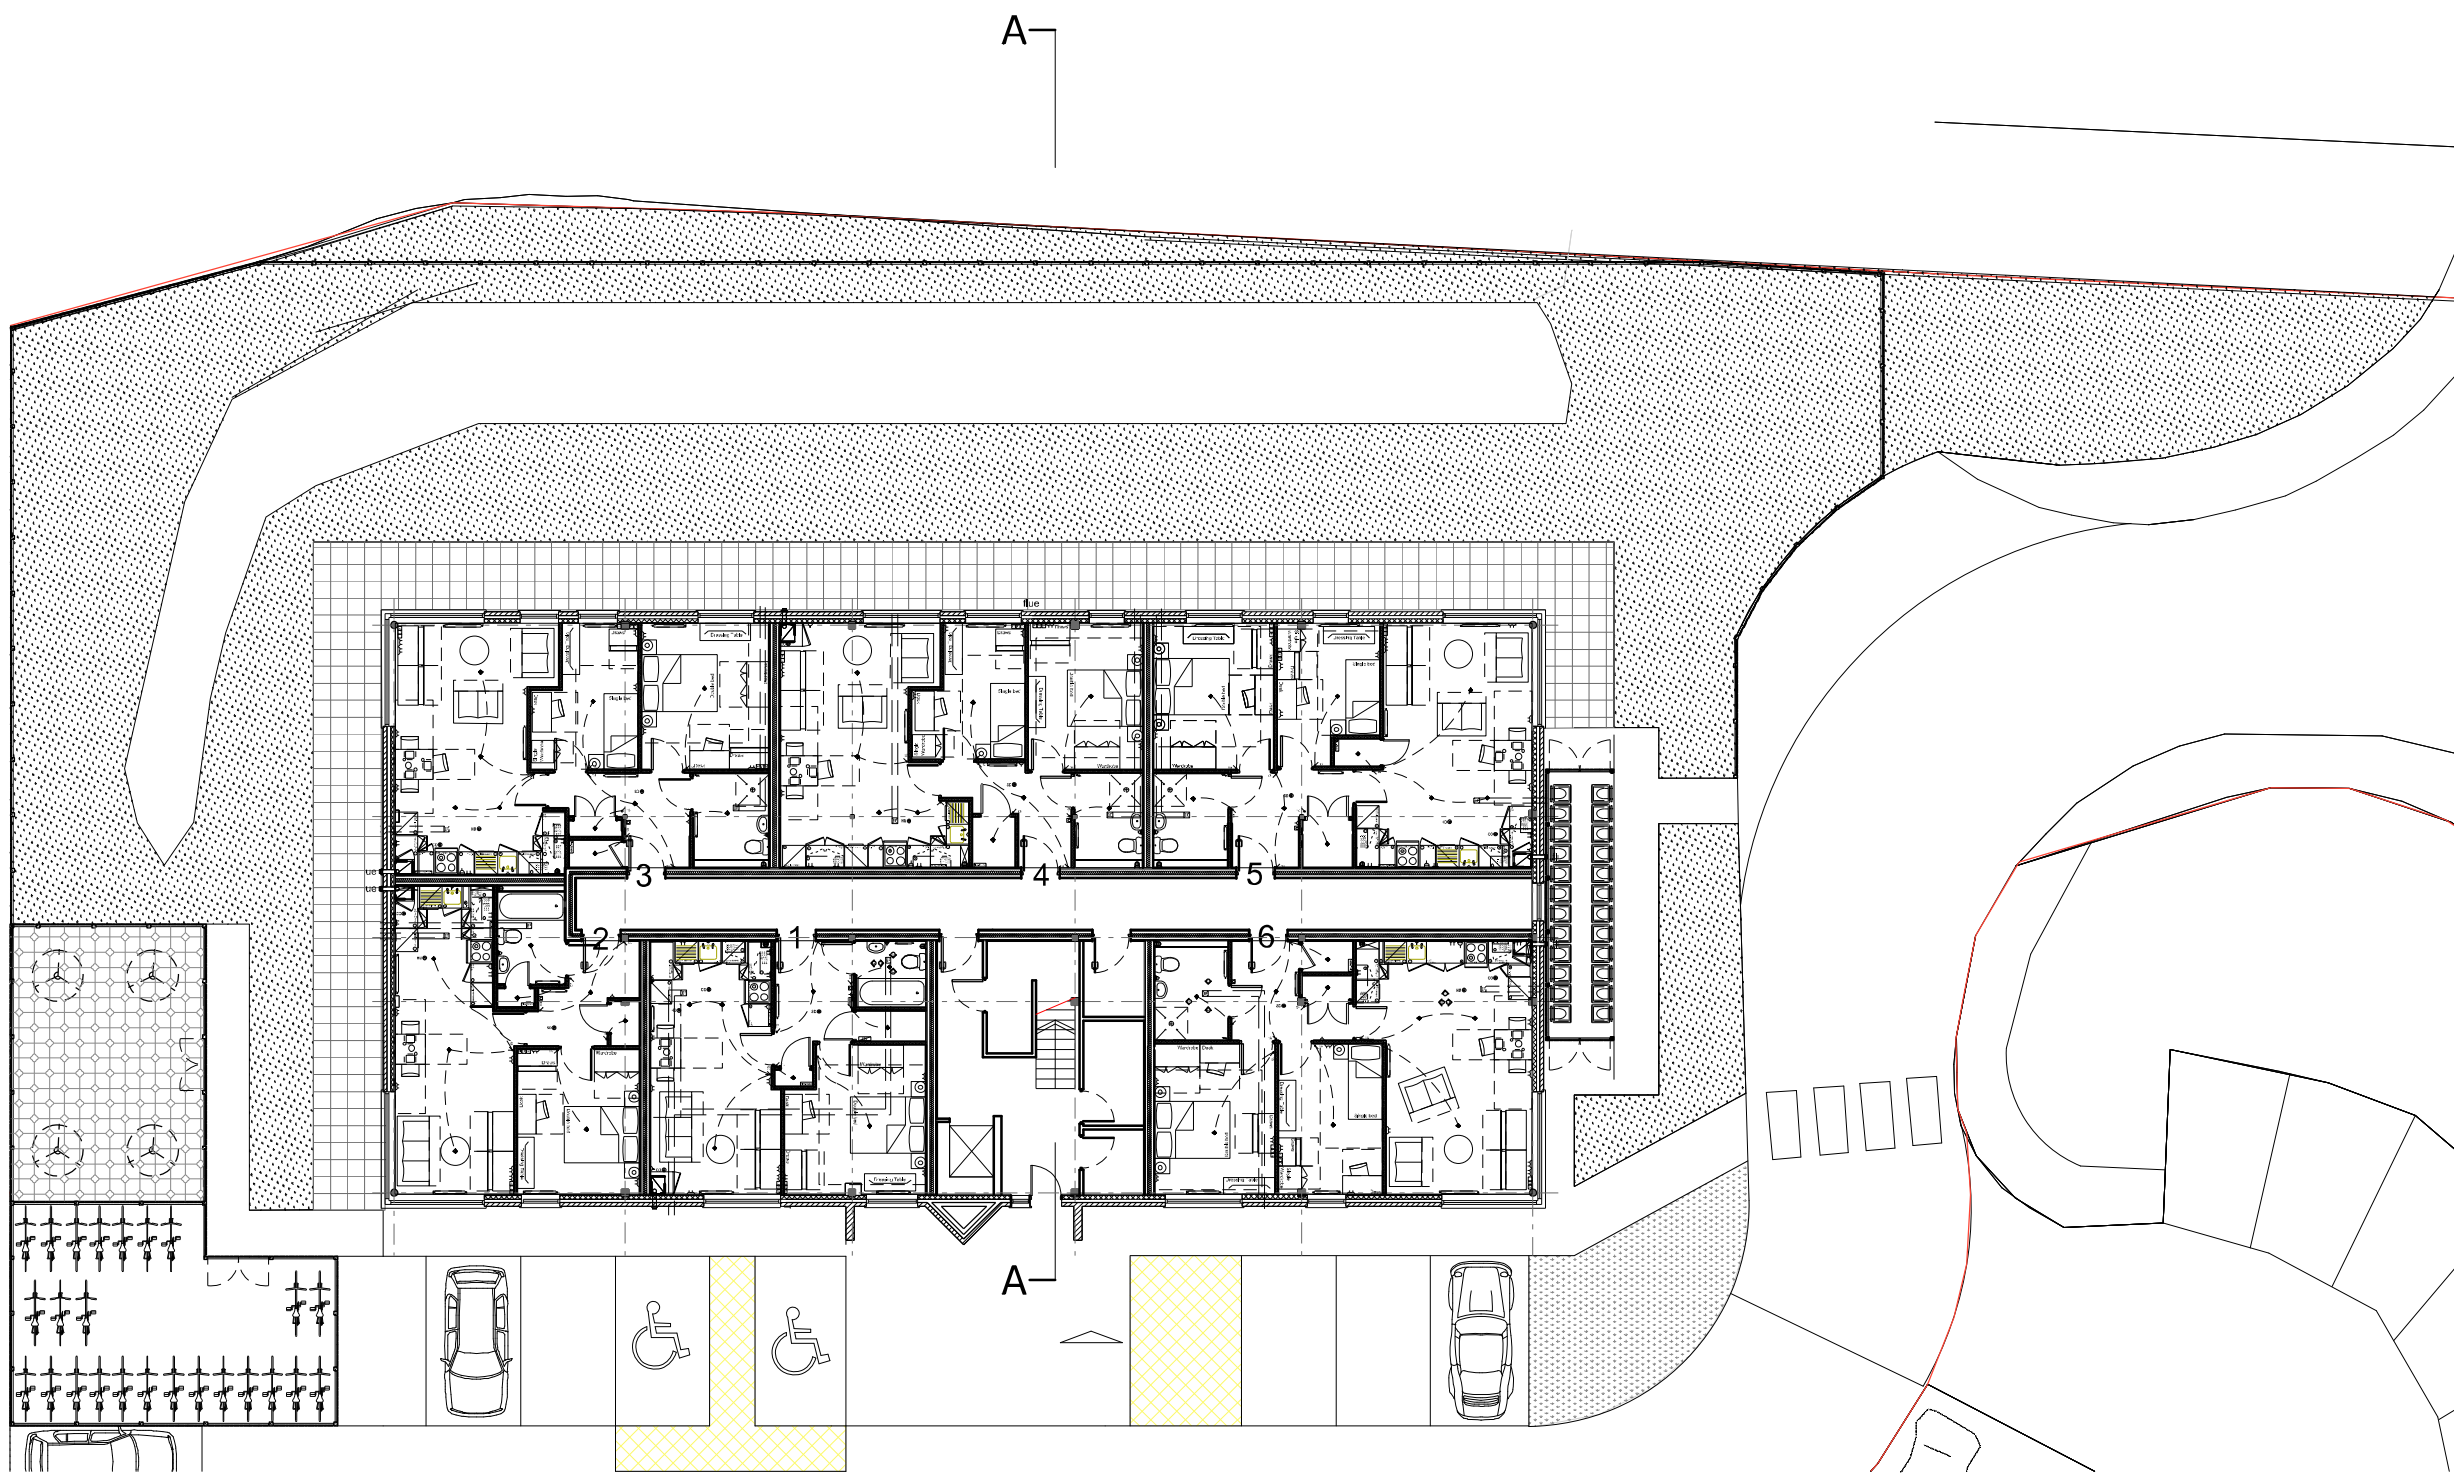

Depth of pond changed to 750mm,
as instructed by council ecologist.

Second fence guarding around pond
placed at 3931mm from building.
Design to be agreed by client.

Rev B	Pond depth revised to 750mm as requested by ecologist	04.12.18	EK
Rev A	Pond depth revised to 500mm as requested by ecologist	21.11.18	DJS
DESIGNATION	DETAILS OF REVISION	DATE	INITIALS

PROJECT	TITLE	SIZE	STATUS
New Foundry Building WrexhamLL14 1NL	External Section ...	A1	Construction
JOHN McCALL ARCHITECTS LTD	PROJECT No 1669	DRAWING No L120B	DATE 14.09.18
No. 1 Arts Village, Henry Street, Liverpool L1 5BS Tel: 0151 707 1818 Fax: 707 1819	DRAWN BY JJ	CHECKED ...	SCALE (A1:A3) 1:200
Old Coop Building, Church Street, Hayfield, SK22 2JE e-mail: admin@johnmccall.co.uk	DATE	SCALE (A1:A3)	INITIALS