


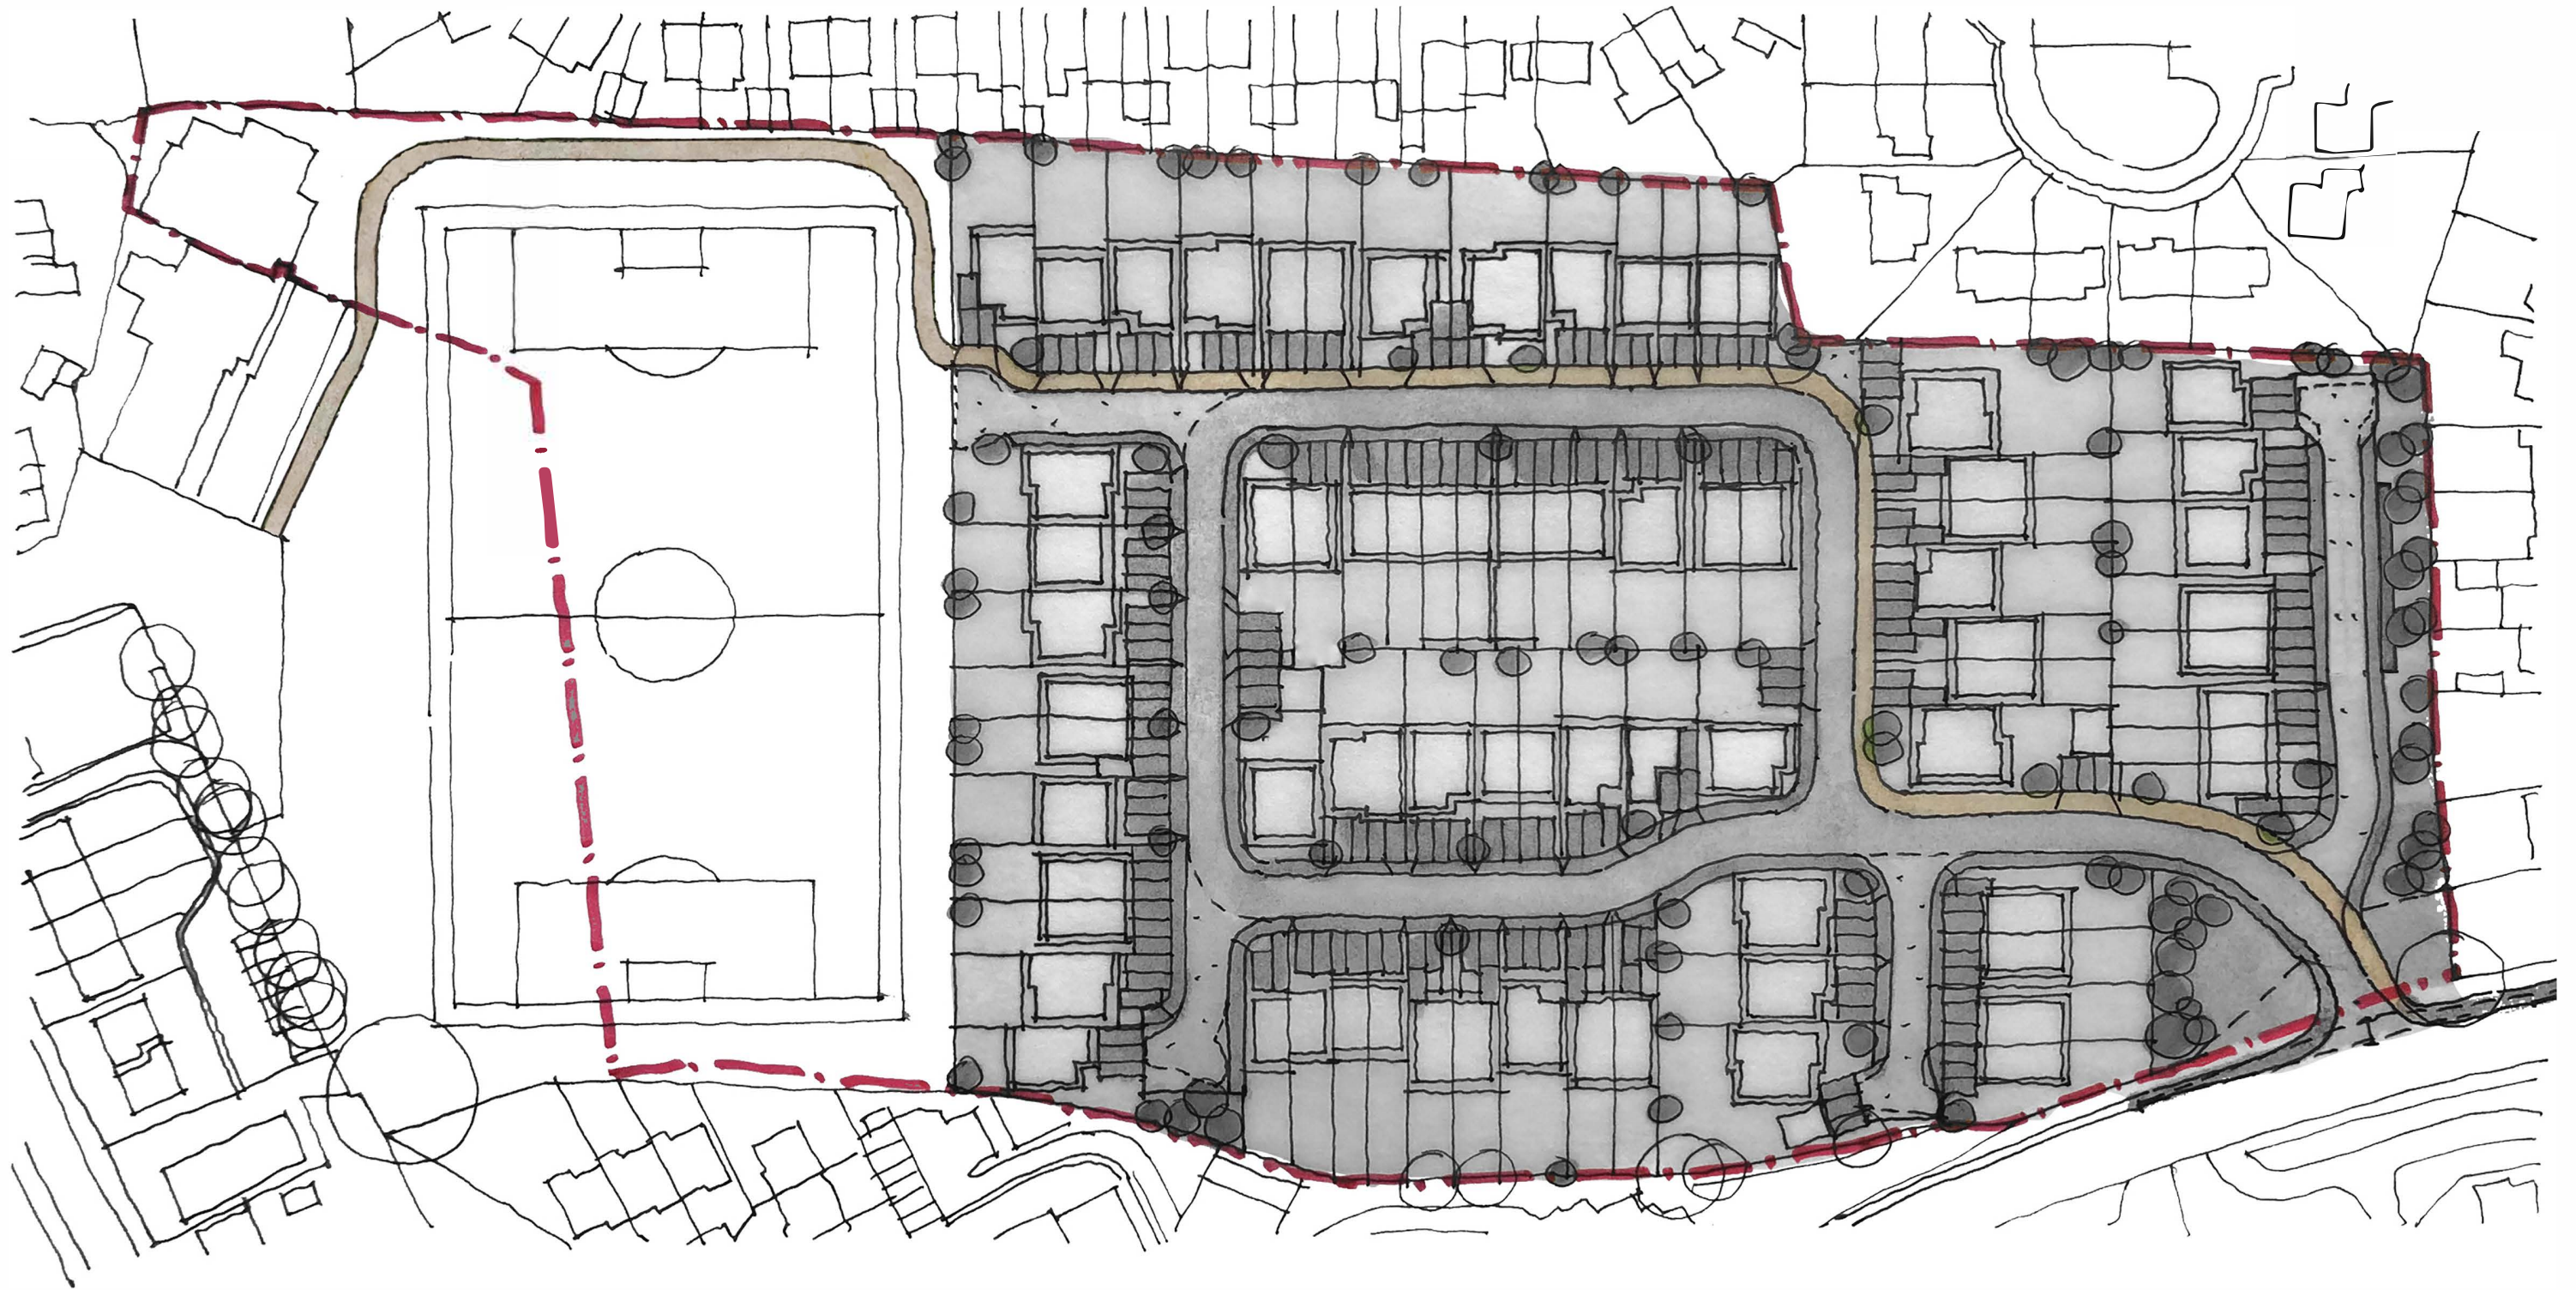

DAY Architectural Ltd

Holt Road, Wrexham
Proposed Sketch Site Plan _ Pedestrian/Cycle Route
08.05.2019

DAY