



NOTE: All proposed site levels for indicative
purposes only and to be confirmed following
appraisal by Structural Engineer. Existing
site levels based on data provided by
Coopers, drawing ref: 6872/SK01

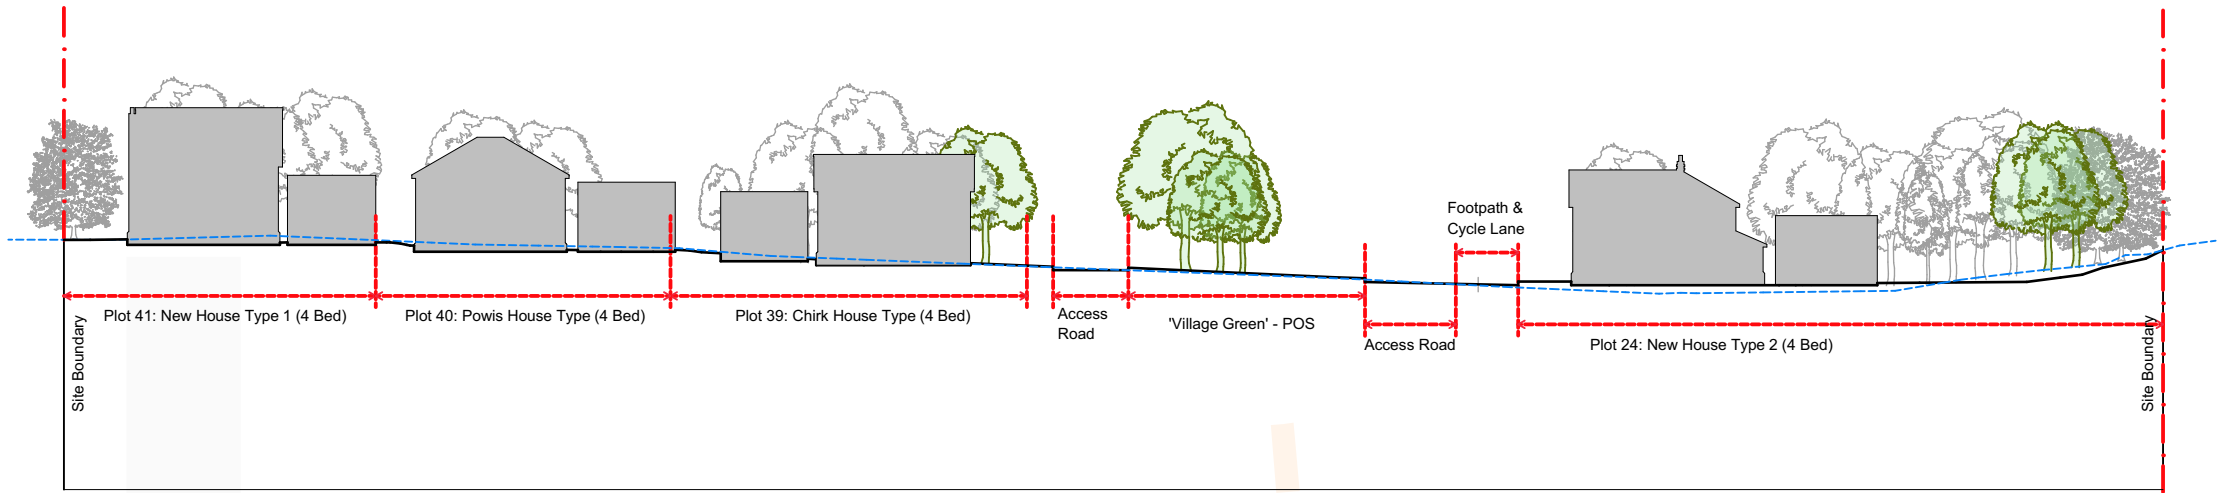


Section 1

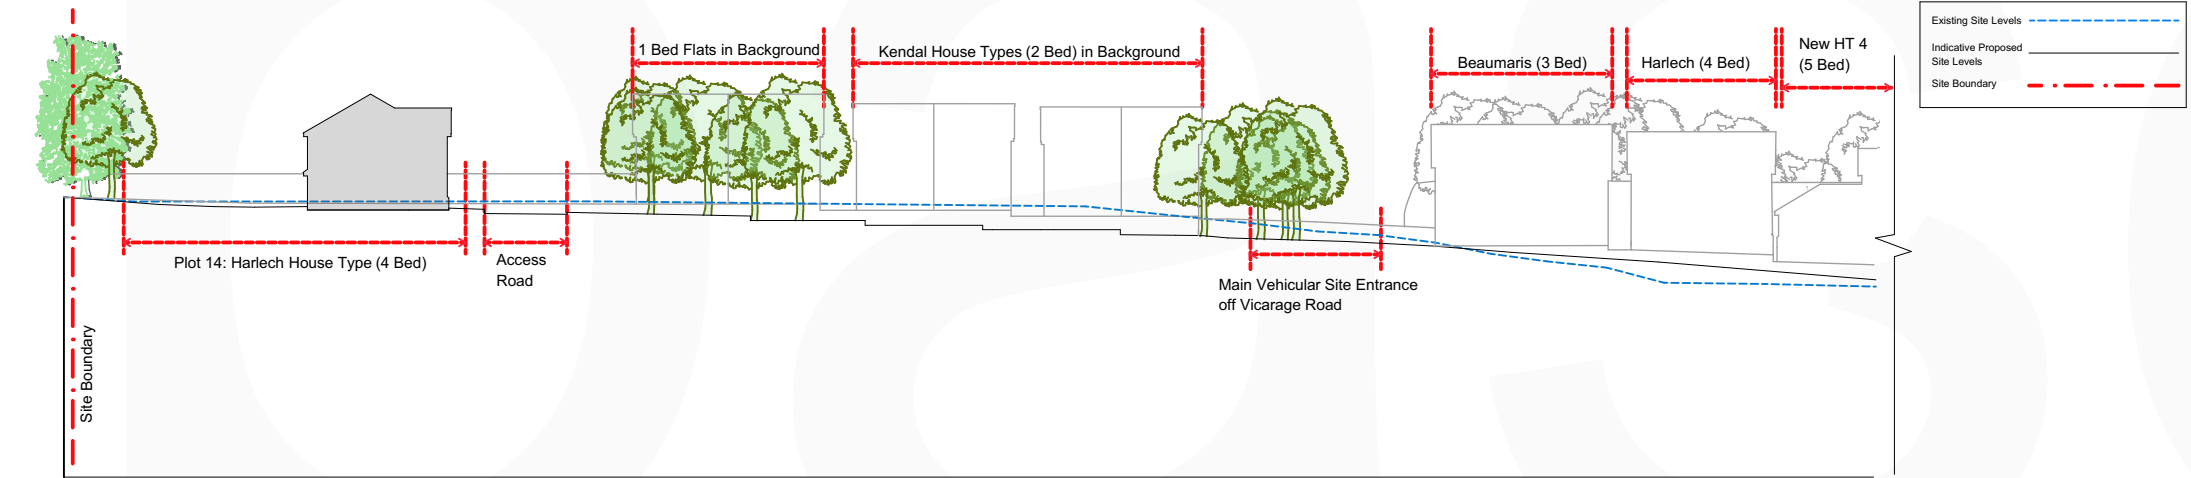

Section 2A



Section 2B

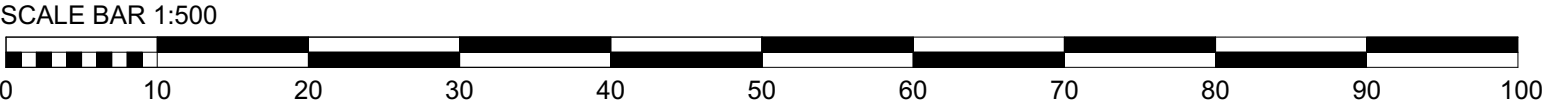

Rev No.	Date	Rev.	By	Chk.

PLANNING

Scale.	Date.	Drawn by.	Chk.
1:500 @A1	18.01.2019	ROH	BE

base.
ARCHITECTS

Project Title. Proposed Housing
Vicarage Lane, Gresford

Client. Gower Homes

Drawing Title. **Schematic Site Sections**

Project No.	Drawing No.	Revision.
BA1858	PL-005	-

base Architecture and Design is a registered Limited Company