


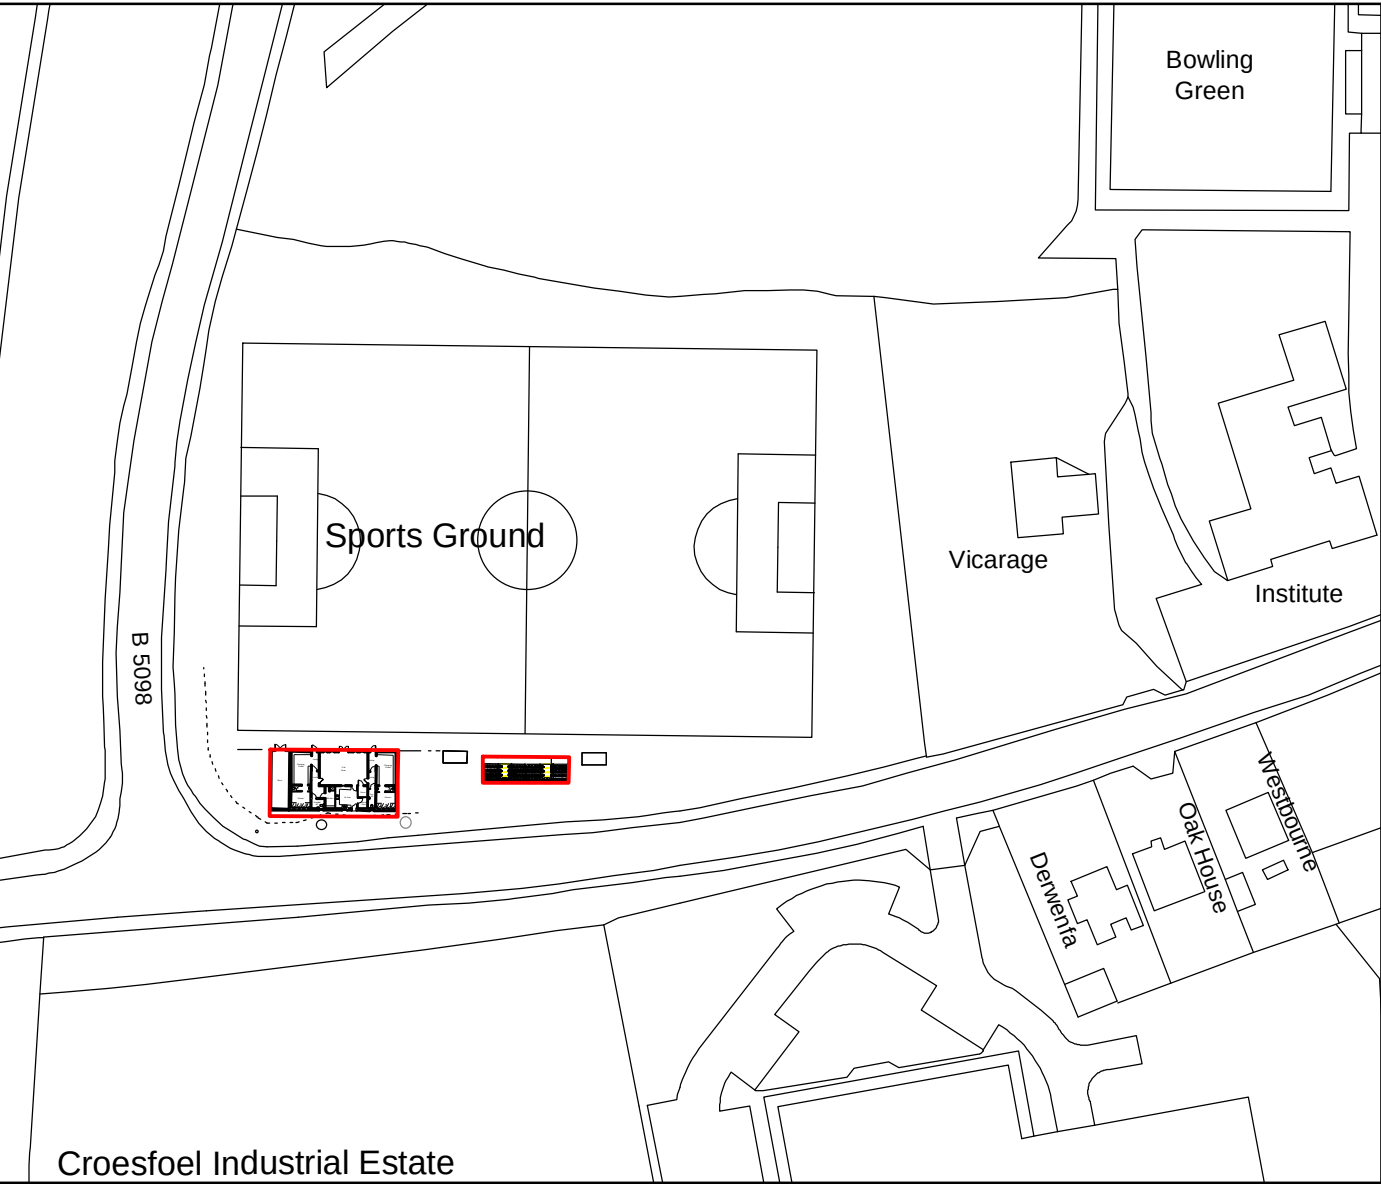


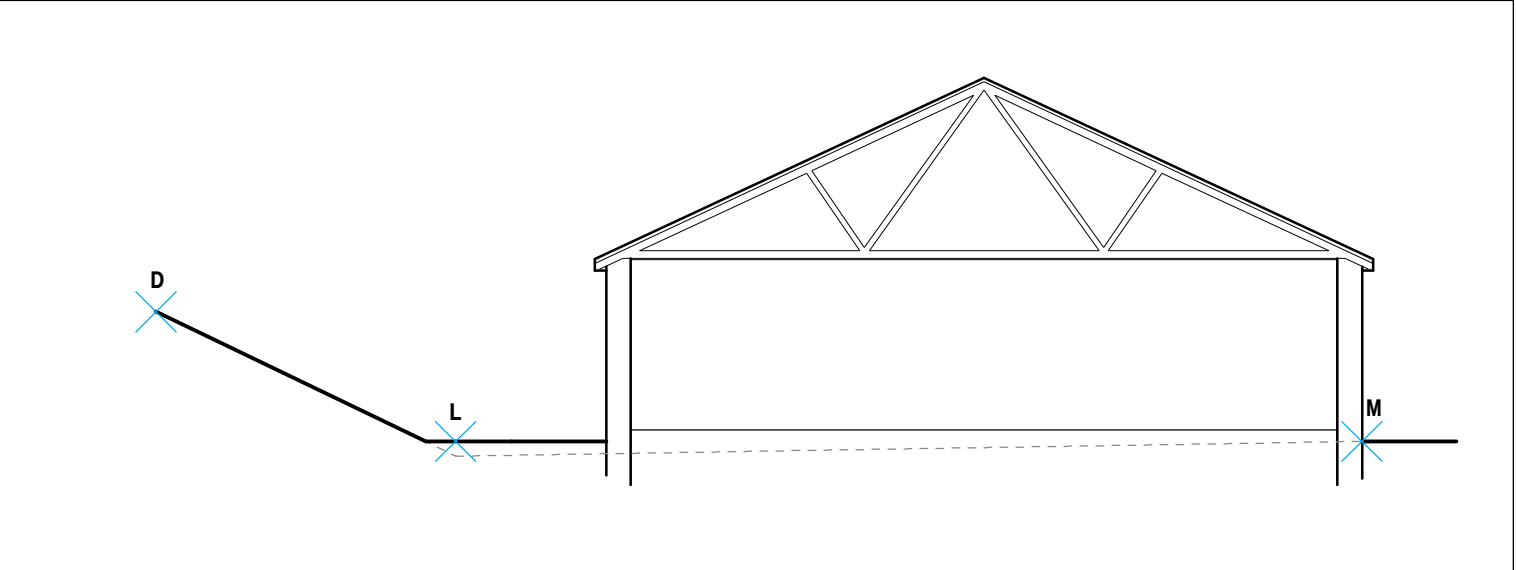

Location Plan 1:1250

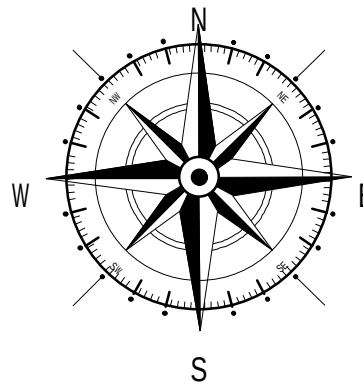

Section Z-Z 1:100

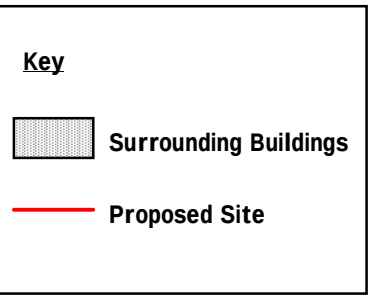

C	08/19	Planning Amends	D.J.E.
B	07/19	Stand Details Added	D.J.E.
A	07/19	Level Amends	D.J.E.
Rev	Date	Detail	Initial

Project: Proposed Changing Room Facilities at; Rhostyllen Football Club, The Rec, Vicarage Hill, Rhostyllen, Wrexham. LL14 4AR	
Title: Planning: Section Z-Z, Site & Location Plan	Scale: (A1) 1:100, 1:200 & 1:1250

Drawn By: D.J.Edwards	Date: Jun 2019
Drawing No: R093/005	Sheet: 1 of 1

Office 3K4,
Redwither Business Tower,
Wrexham. LL13 9XT
Tel: 01978 356500
www.blueprintarchitectural.com

LABC