


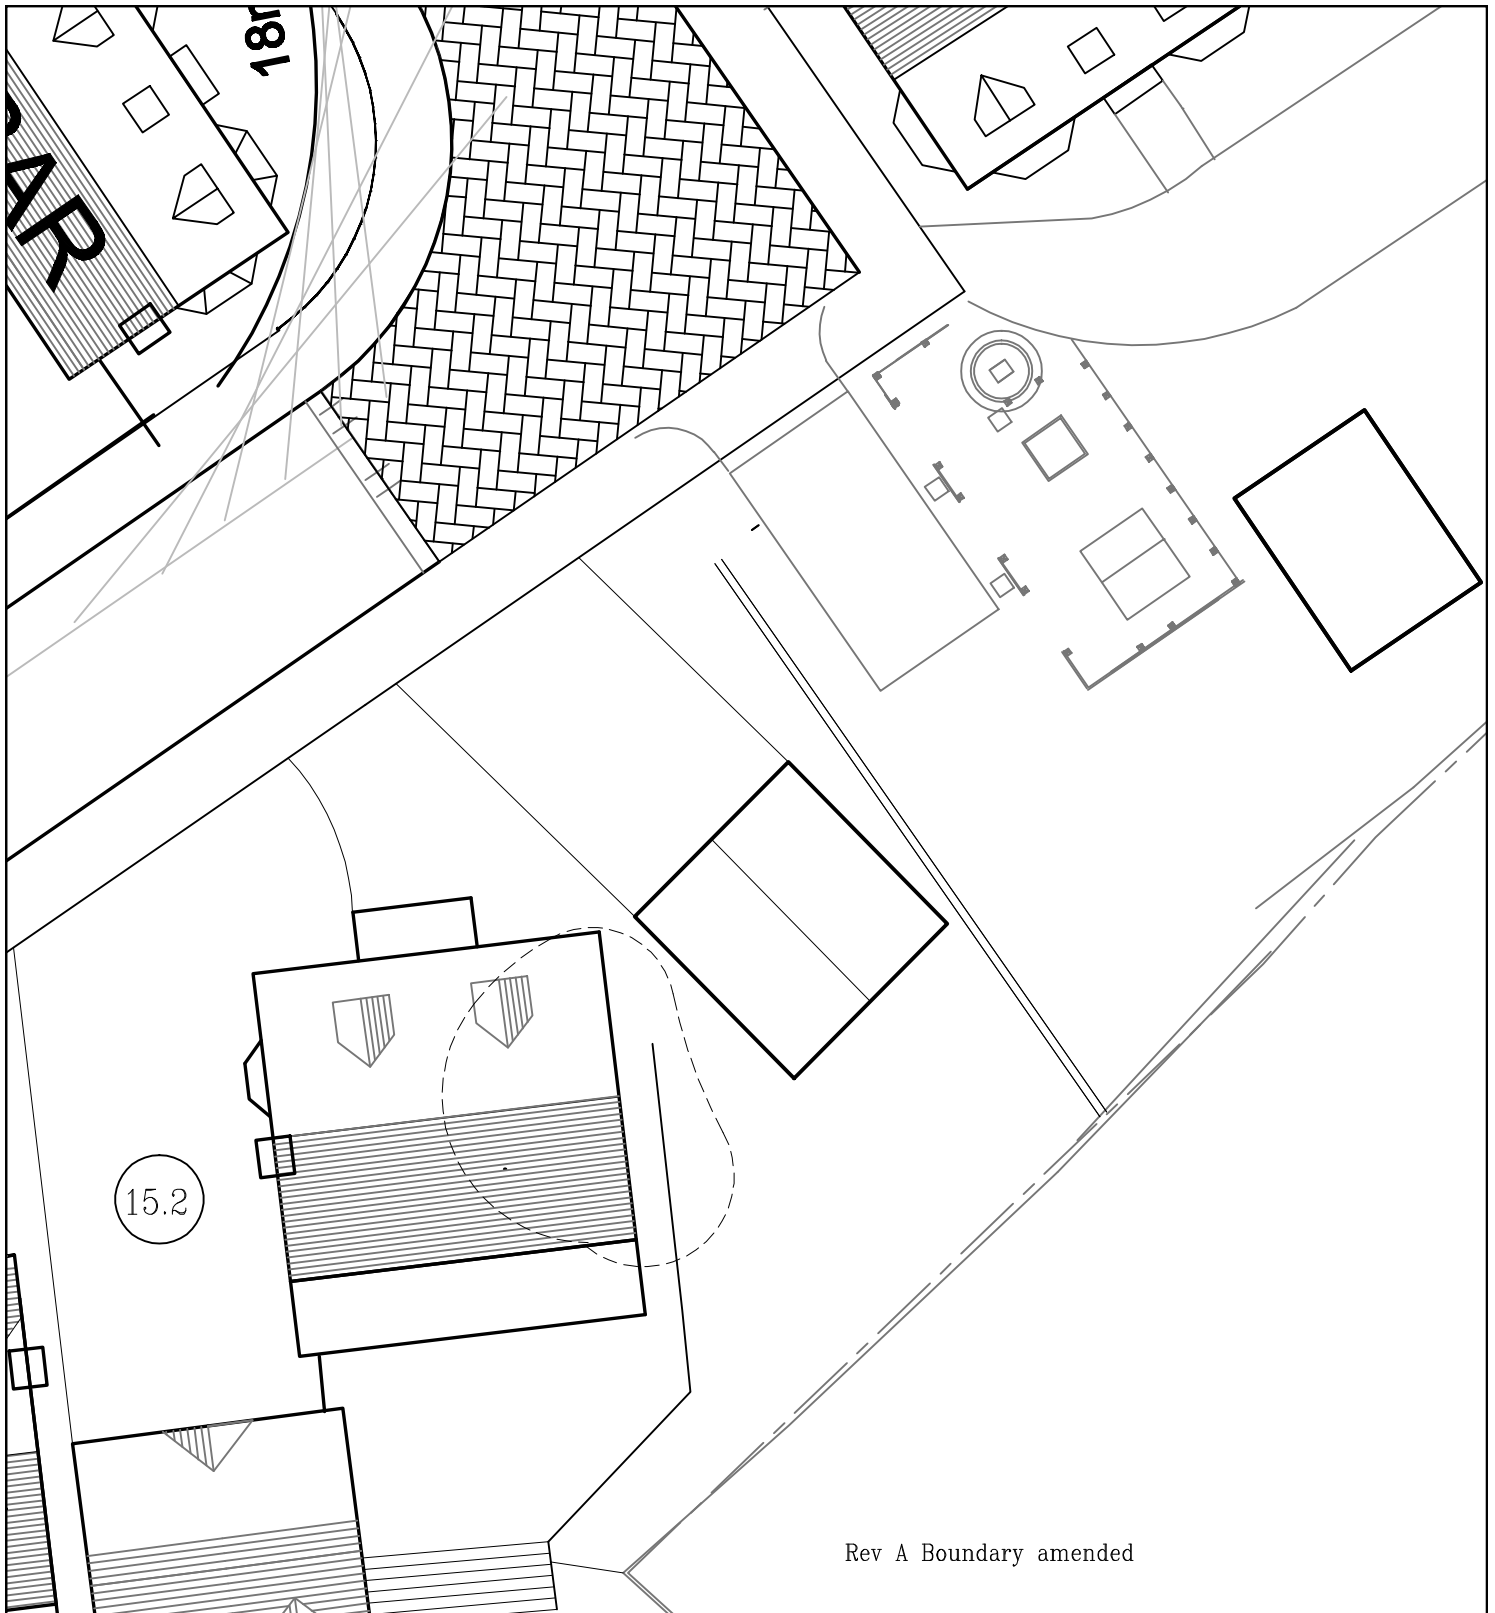

Rev A Boundary amended

CARTWRIGHT



ARCHITECTURAL & PLANNING SERVICES

90 Main Road, Wybunbury, Cheshire. CW5 7LS

Telephone and Fax No. 01270 368217 or 07917672498

E-mail - robert.cartwright6@btinternet.com

CLIENT

Mr M Jones

CONTRACT

**Plot 45 Bryn Y Groes,
Chester Road, Gresford**

Wrexham LL12 8UA

Drawing

Site Plan

SCALE: **1:200th**

DATE:

March 2019