



Section X-X

Key	
-----	Ground line within site
————	Ground line at dwellings

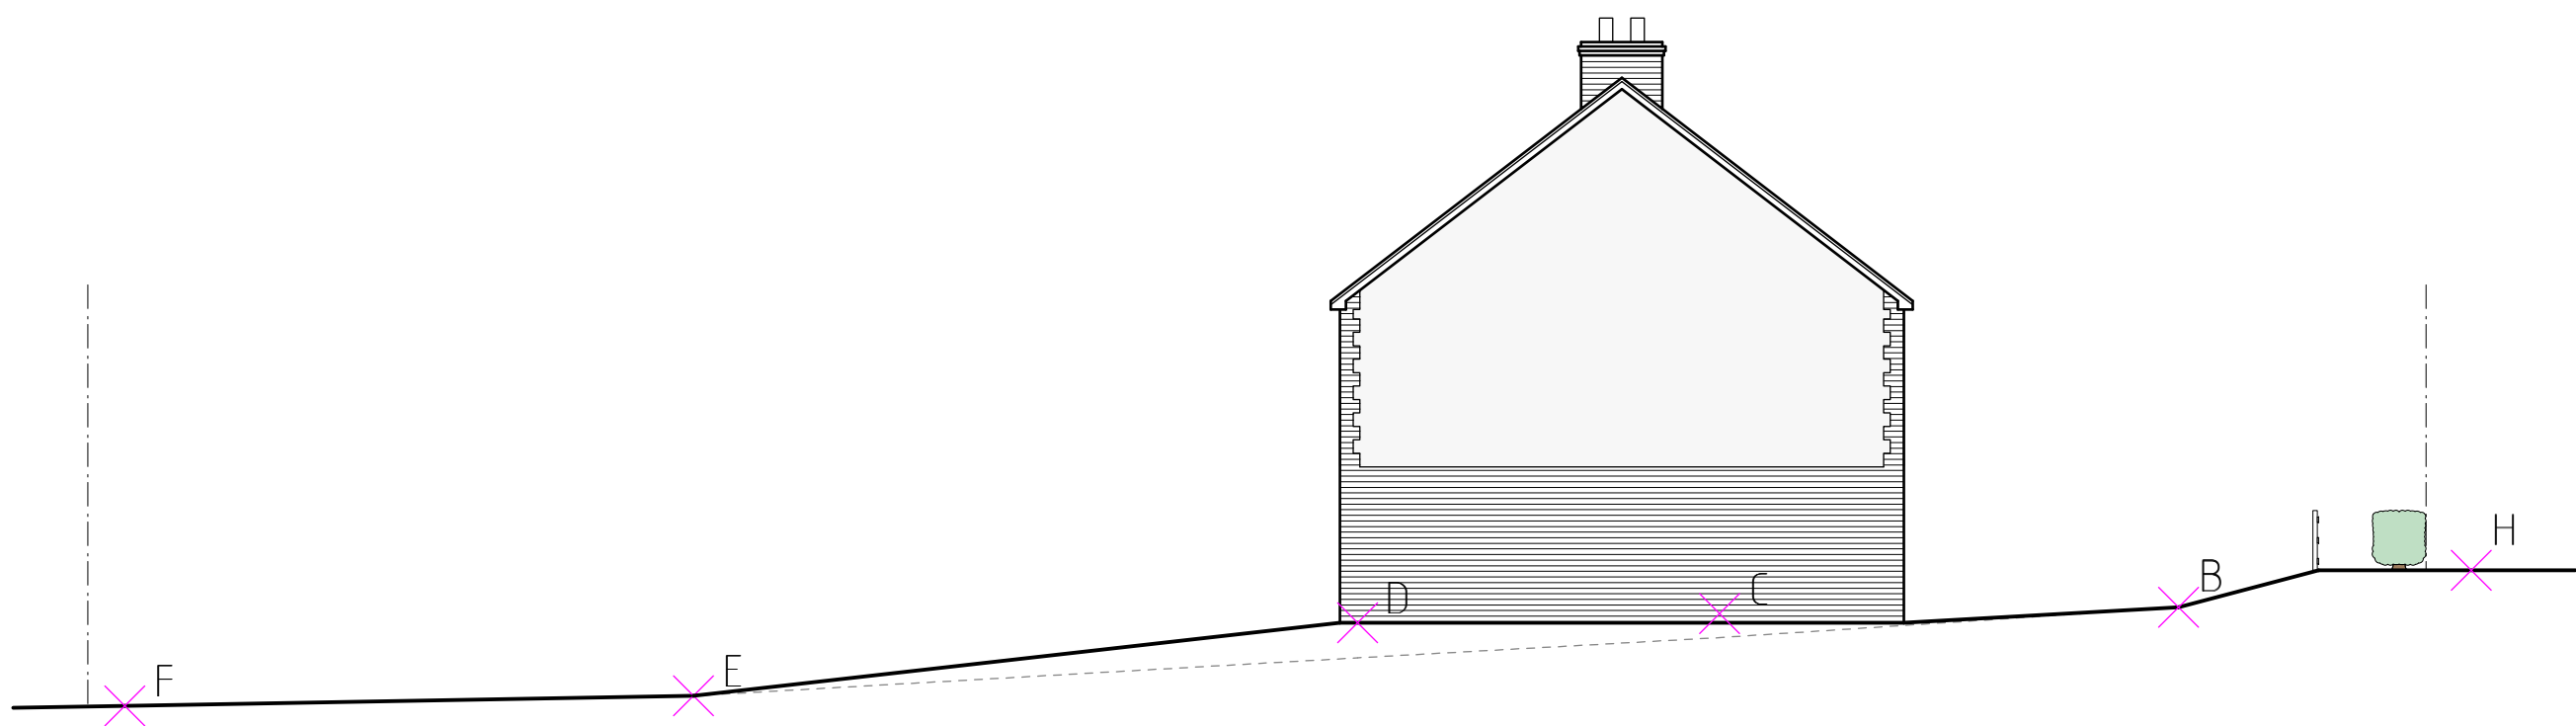

Section Y-Y

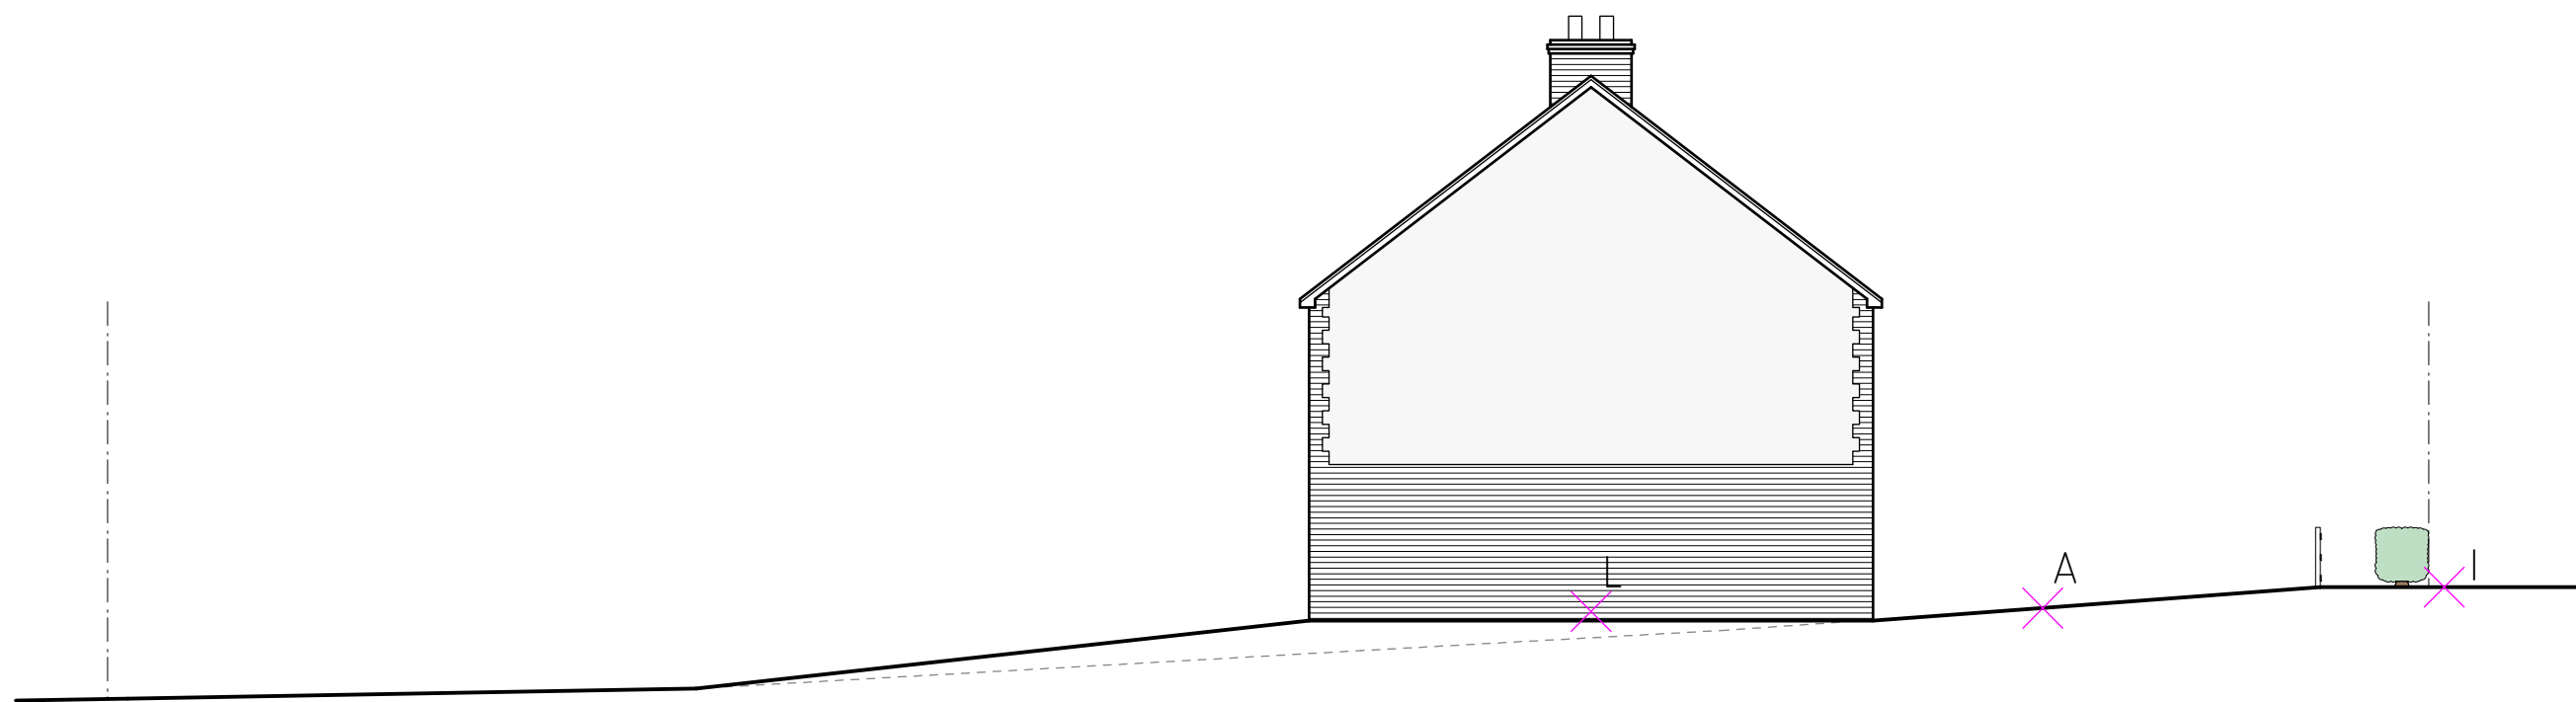

Section Z-Z

Rev	Date	Detail	Initial
Project: Proposed residential development at Old Wrexham Road, Gresford, Wrexham.			
Title: Existing: Sections		Scale: (A1) 1 : 125	
Drawn By: S M Eltham		Date: Apr 2019	
Drawing No: E067/003		Sheet: 2 of 2	
blueprint architectural services			
 Office 3K4, Redwither Business Tower, Wrexham. LL13 9XT Tel: 01978 356500 www.blueprintarchitectural.com © copyright all rights reserved			