



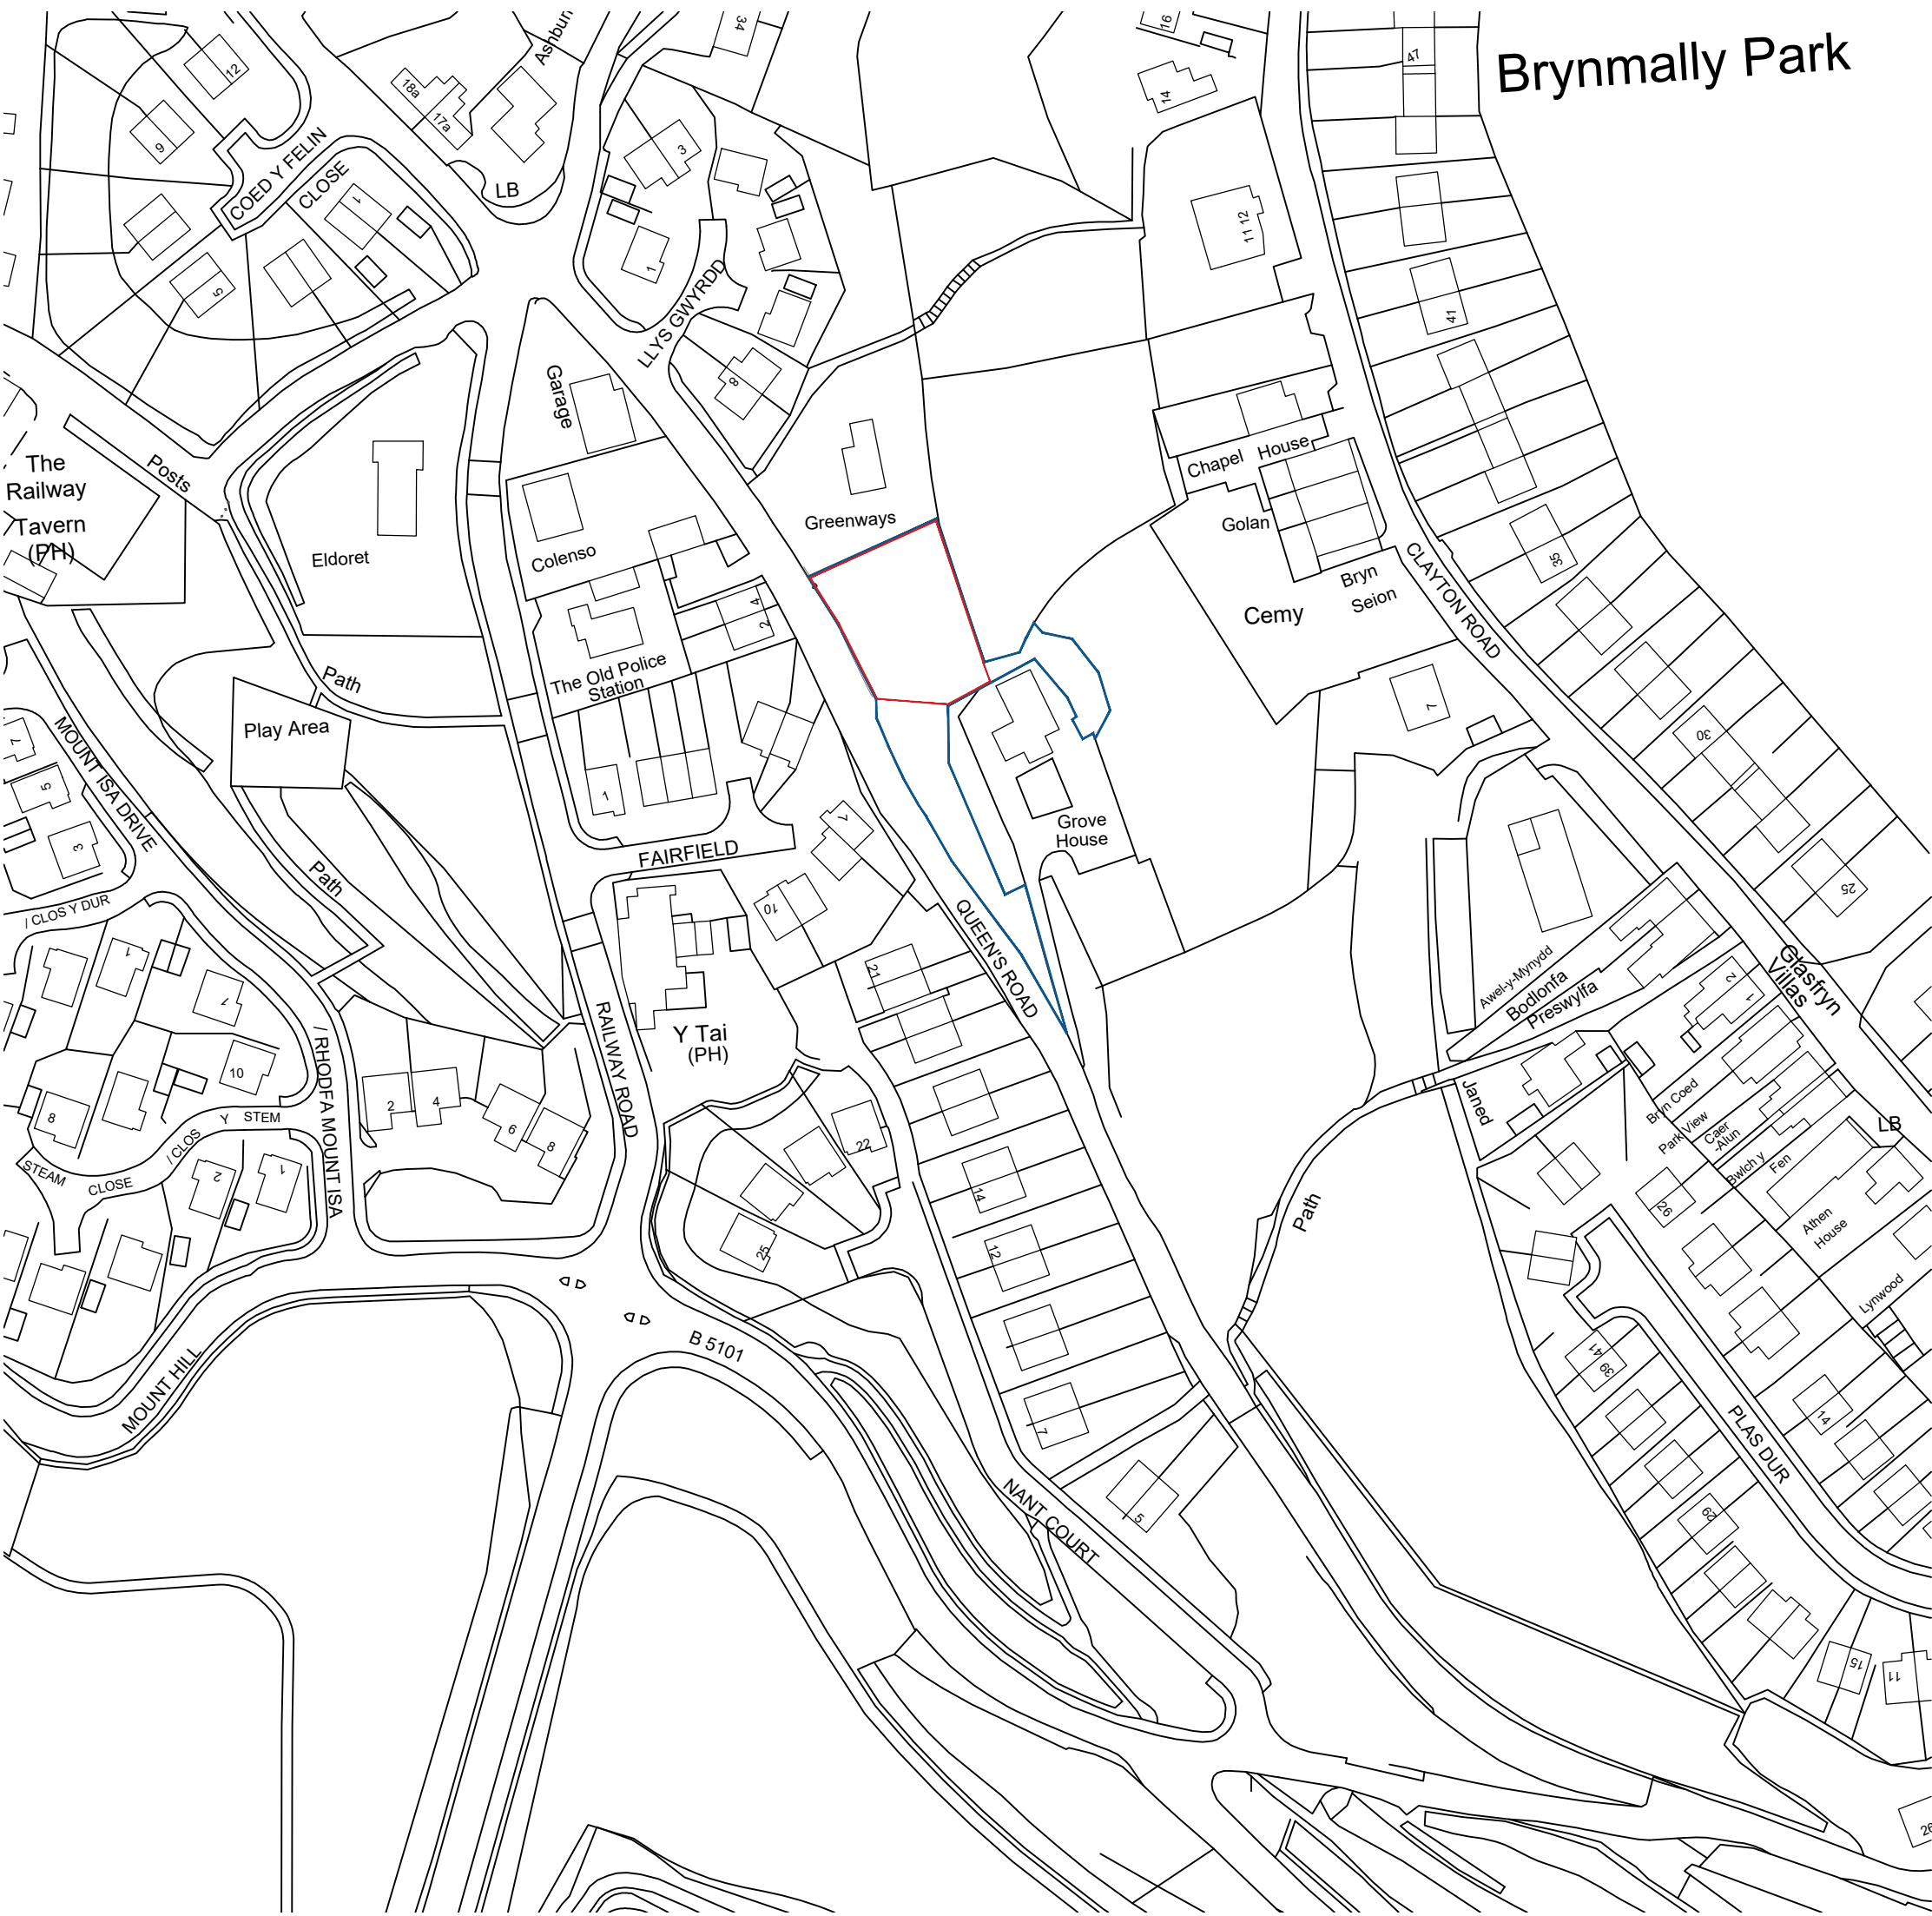


LOCATION PLAN
1:1250 at A1

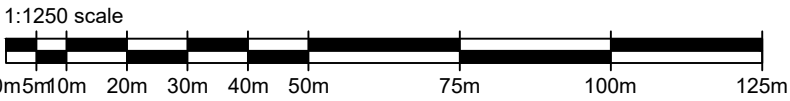

SITE ADDRESS:

Land Adjacent to,
Queens Road,
Brymbo,
LL11 5DY

Easting: 329774
Northing: 353839

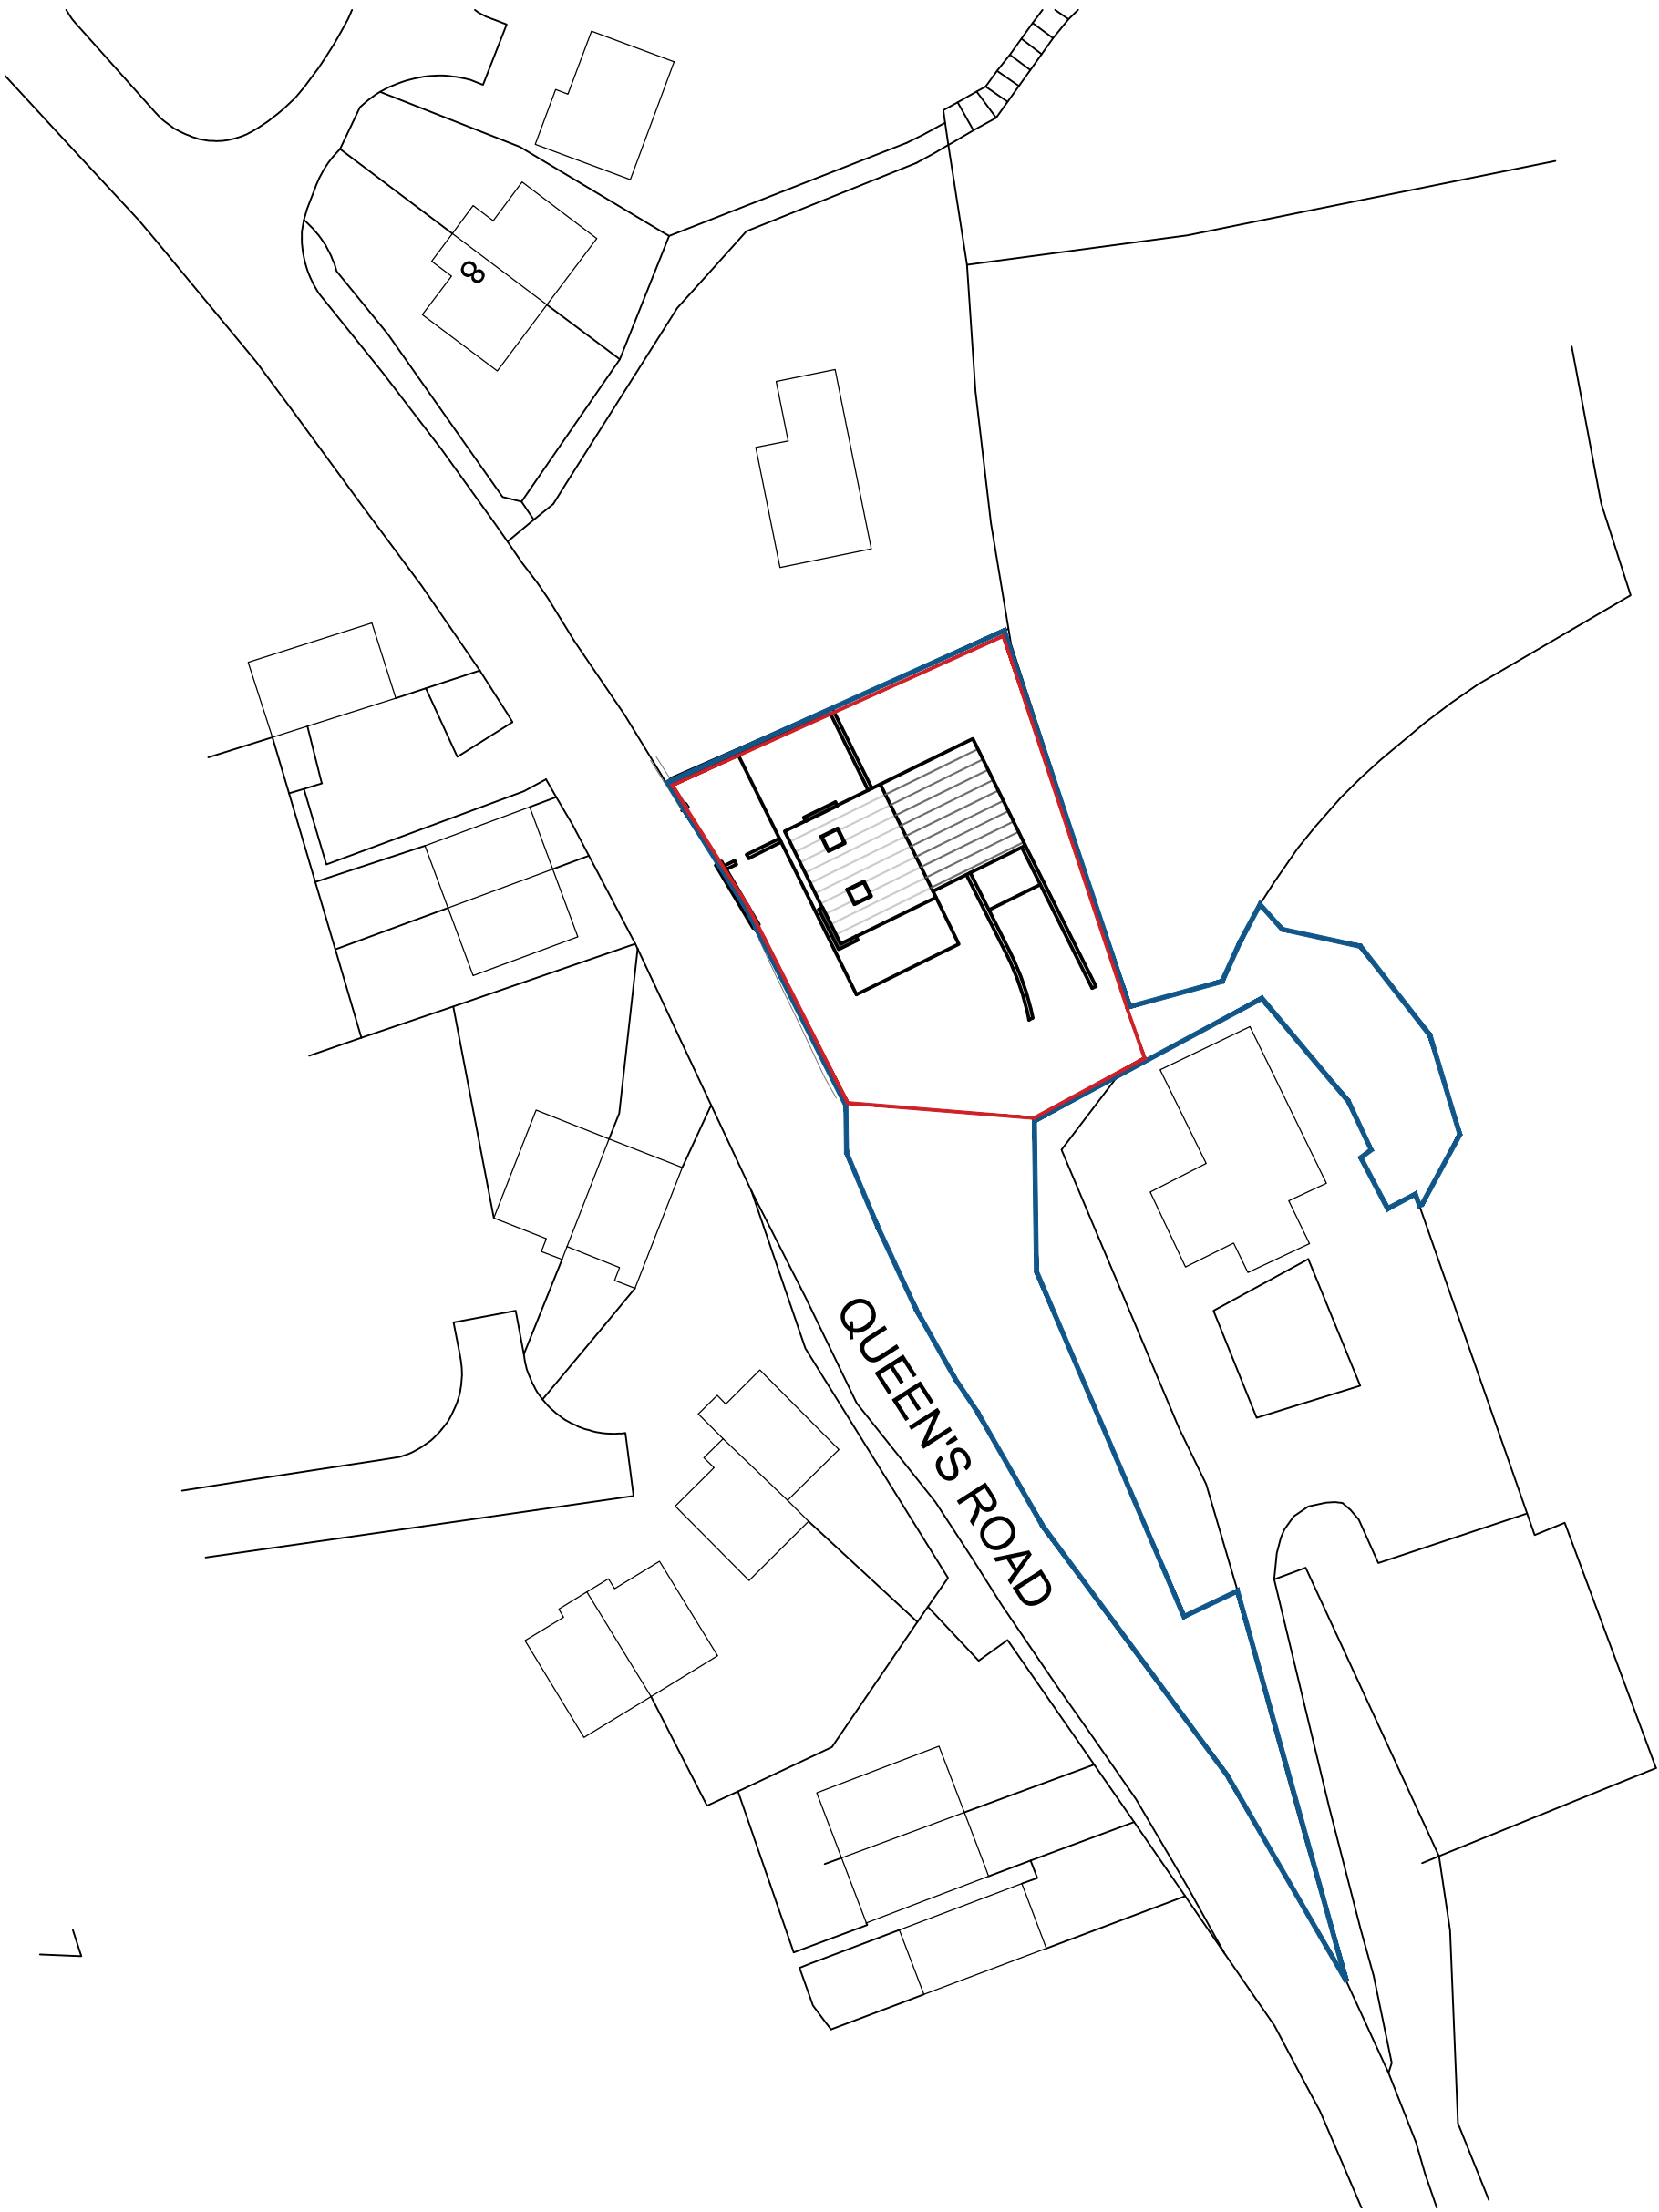

PROPOSED BLOCK PLAN
1:500 at A1



CLIENT OWNERSHIP BOUNDARY
PROPOSED DEVELOPMENT BOUNDARY

Rev	Notes
REVISION	NOTES

RPS
DESIGN GROUP
0845 5442005
rpsdesigngroup.co.uk
Project No: 19.11
Client: Peter Robbins
Date: June 2019
Drawing Title:
Location Plan and Proposed Block Plan
Scale: 1:1250, 500 at A1
Drawn by: AT
Checked by: AC

Drawing No:
L105
Status:
PLANNING