



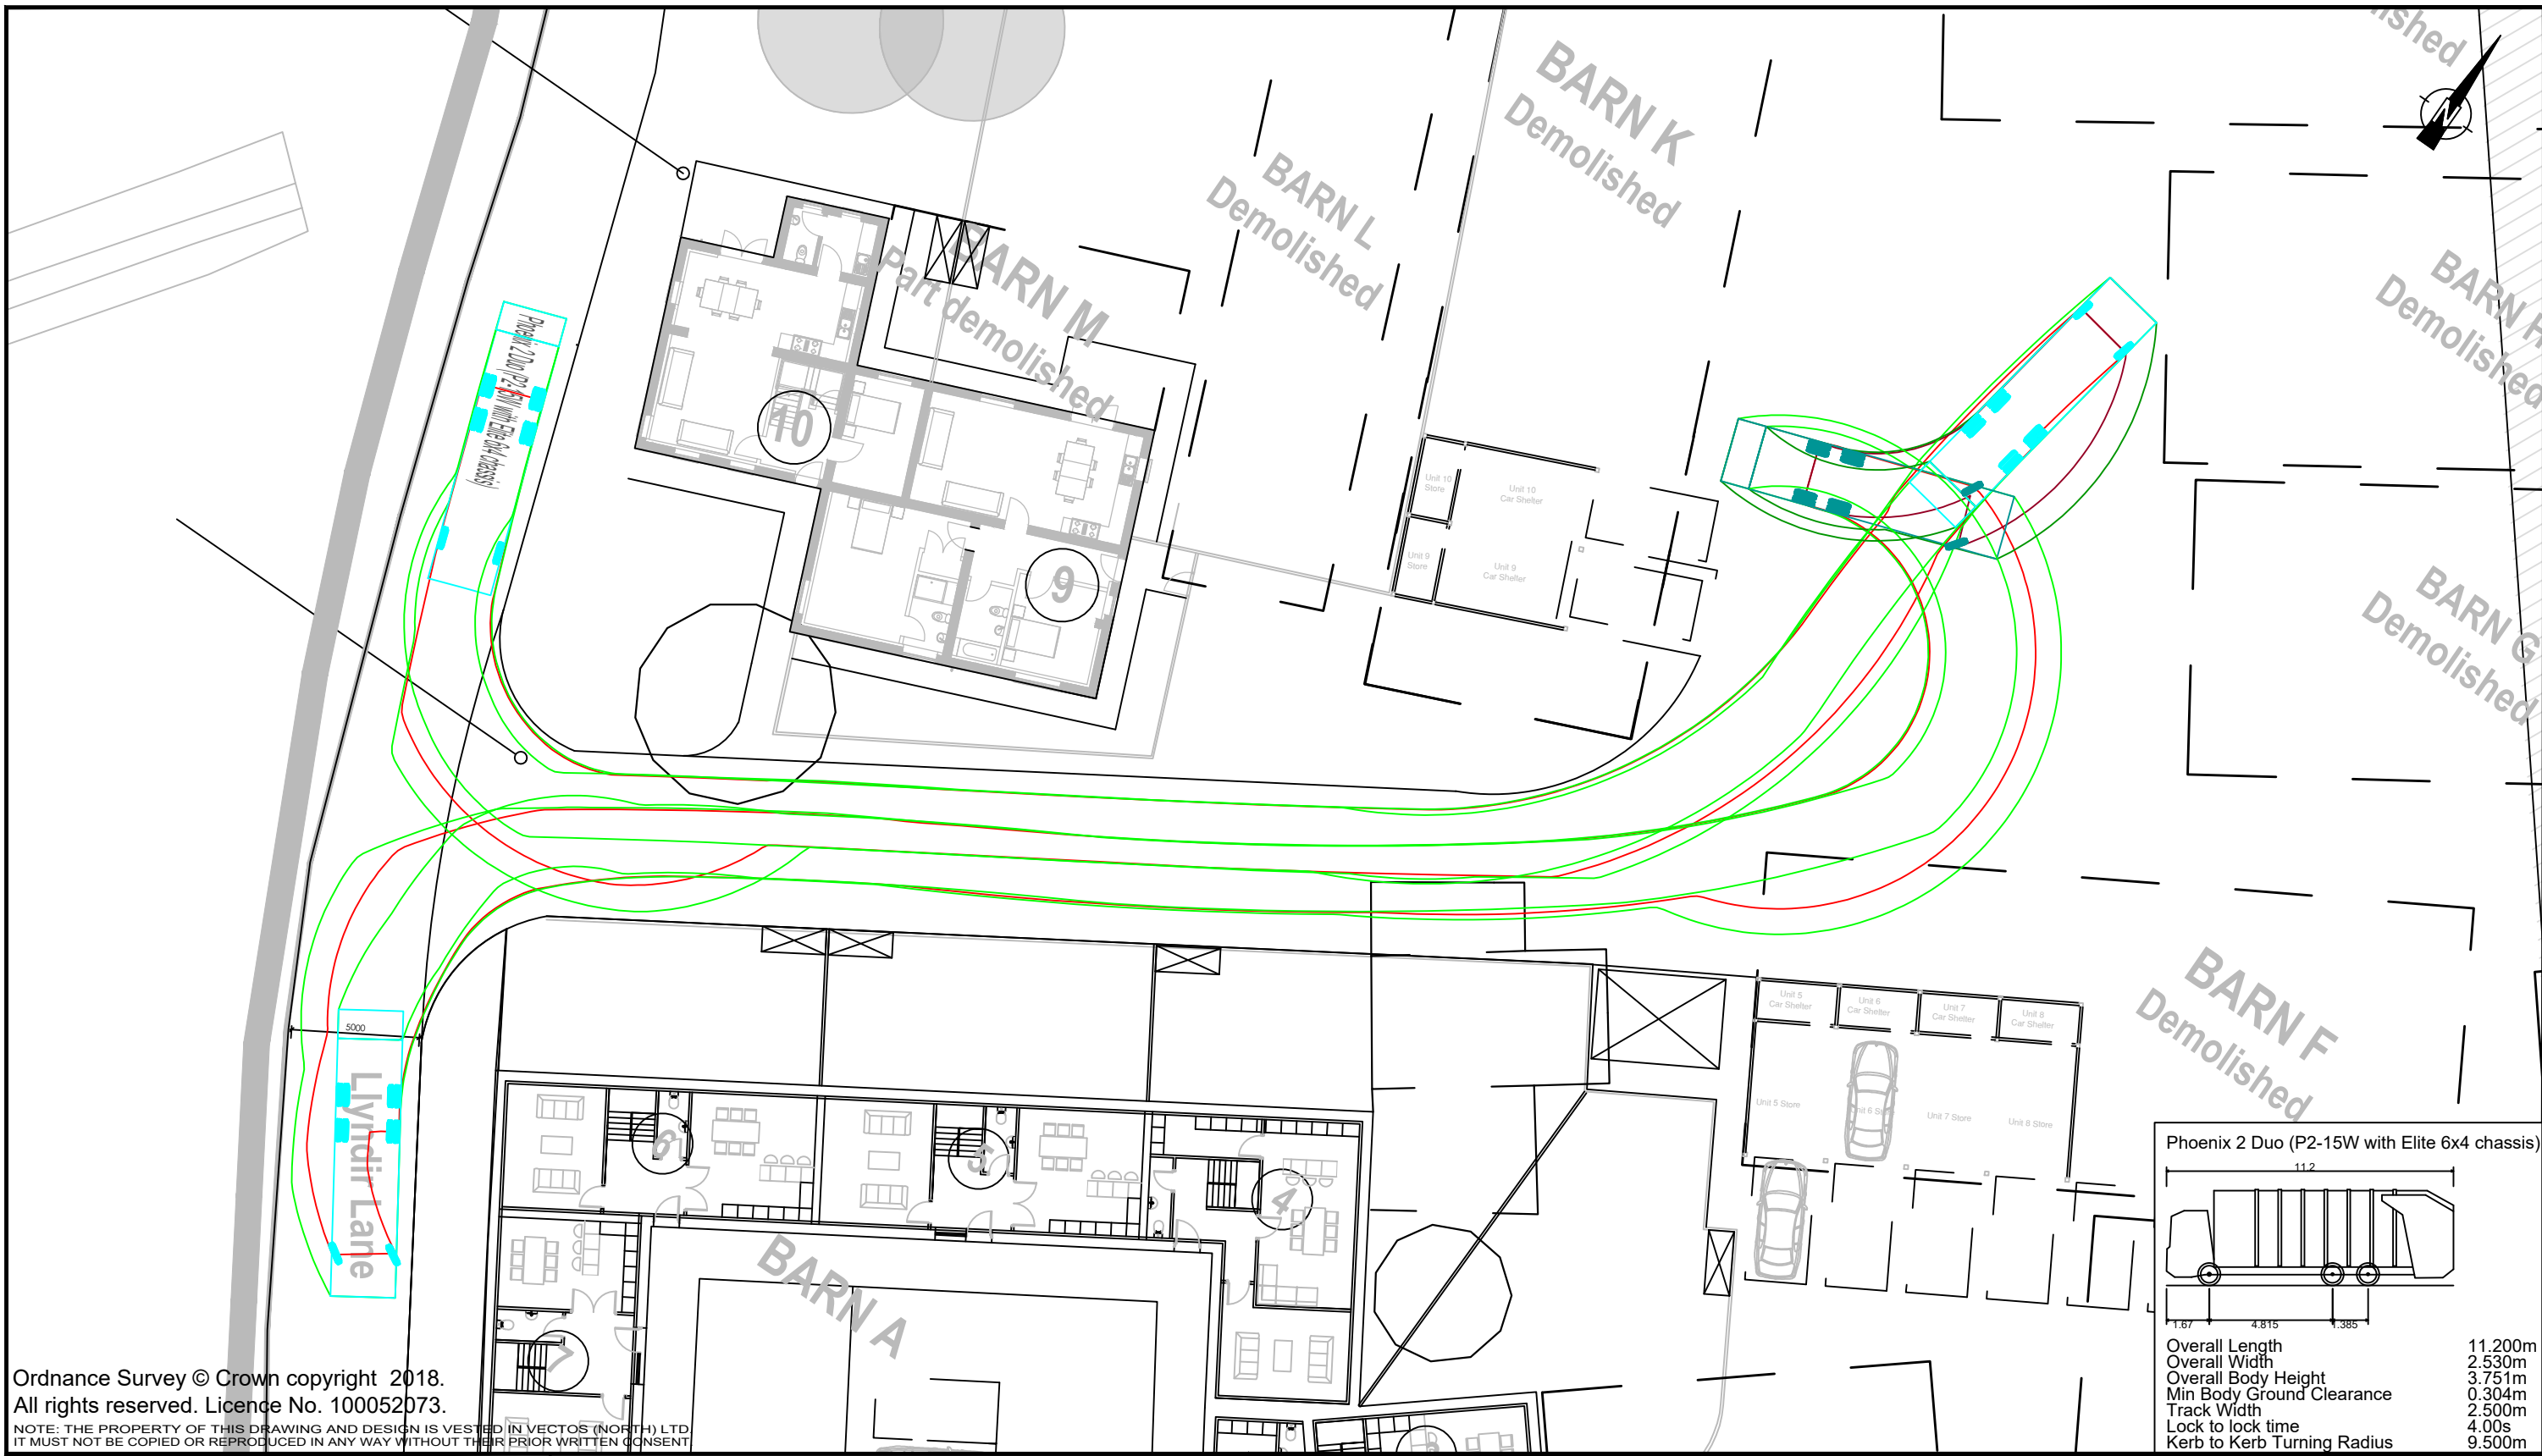

Ordnance Survey © Crown copyright 2018.
All rights reserved. Licence No. 100052073.

NOTE: THE PROPERTY OF THIS DRAWING AND DESIGN IS VESTED IN VECTOS (NORTH) LTD
IT MUST NOT BE COPIED OR REPRODUCED IN ANY WAY WITHOUT THEIR PRIOR WRITTEN CONSENT

Phoenix 2 Duo (P2-15W with Elite 6x4 chassis)

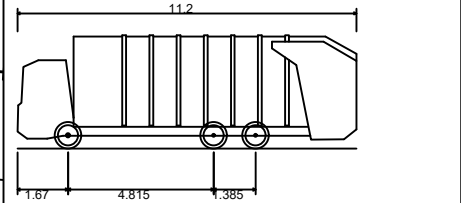

Overall Length	11.200m
Overall Width	2.530m
Overall Body Height	3.751m
Min Body Ground Clearance	0.304m
Track Width	2.500m
Lock to lock time	4.00s
Kerb to Kerb Turning Radius	9.500m

REV.	DETAILS	DRAWN	CHECKED	DATE
A	Swept path amended	TO	PW	04.02.19

Notes:

1. This is not a construction drawing and is intended for illustrative purposes only.
2. White lining is indicative only.

Broad Oak Farm, Rossett

Swept Path Analysis - Large Refuse Vehicle

DRAWN:	CHECKED:	DATE:	SCALES:
TO	PW	04.02.19	1:500 at A3

Cassidy + Ashton



transport planning specialists

4th Floor Oxford Place, 61 Oxford Street, Manchester, M1 6EQ
0161 228 1008 e: manchester@vectos.co.uk

DRAWING NUMBER:	REVISION:
VN70889-TR100	A