


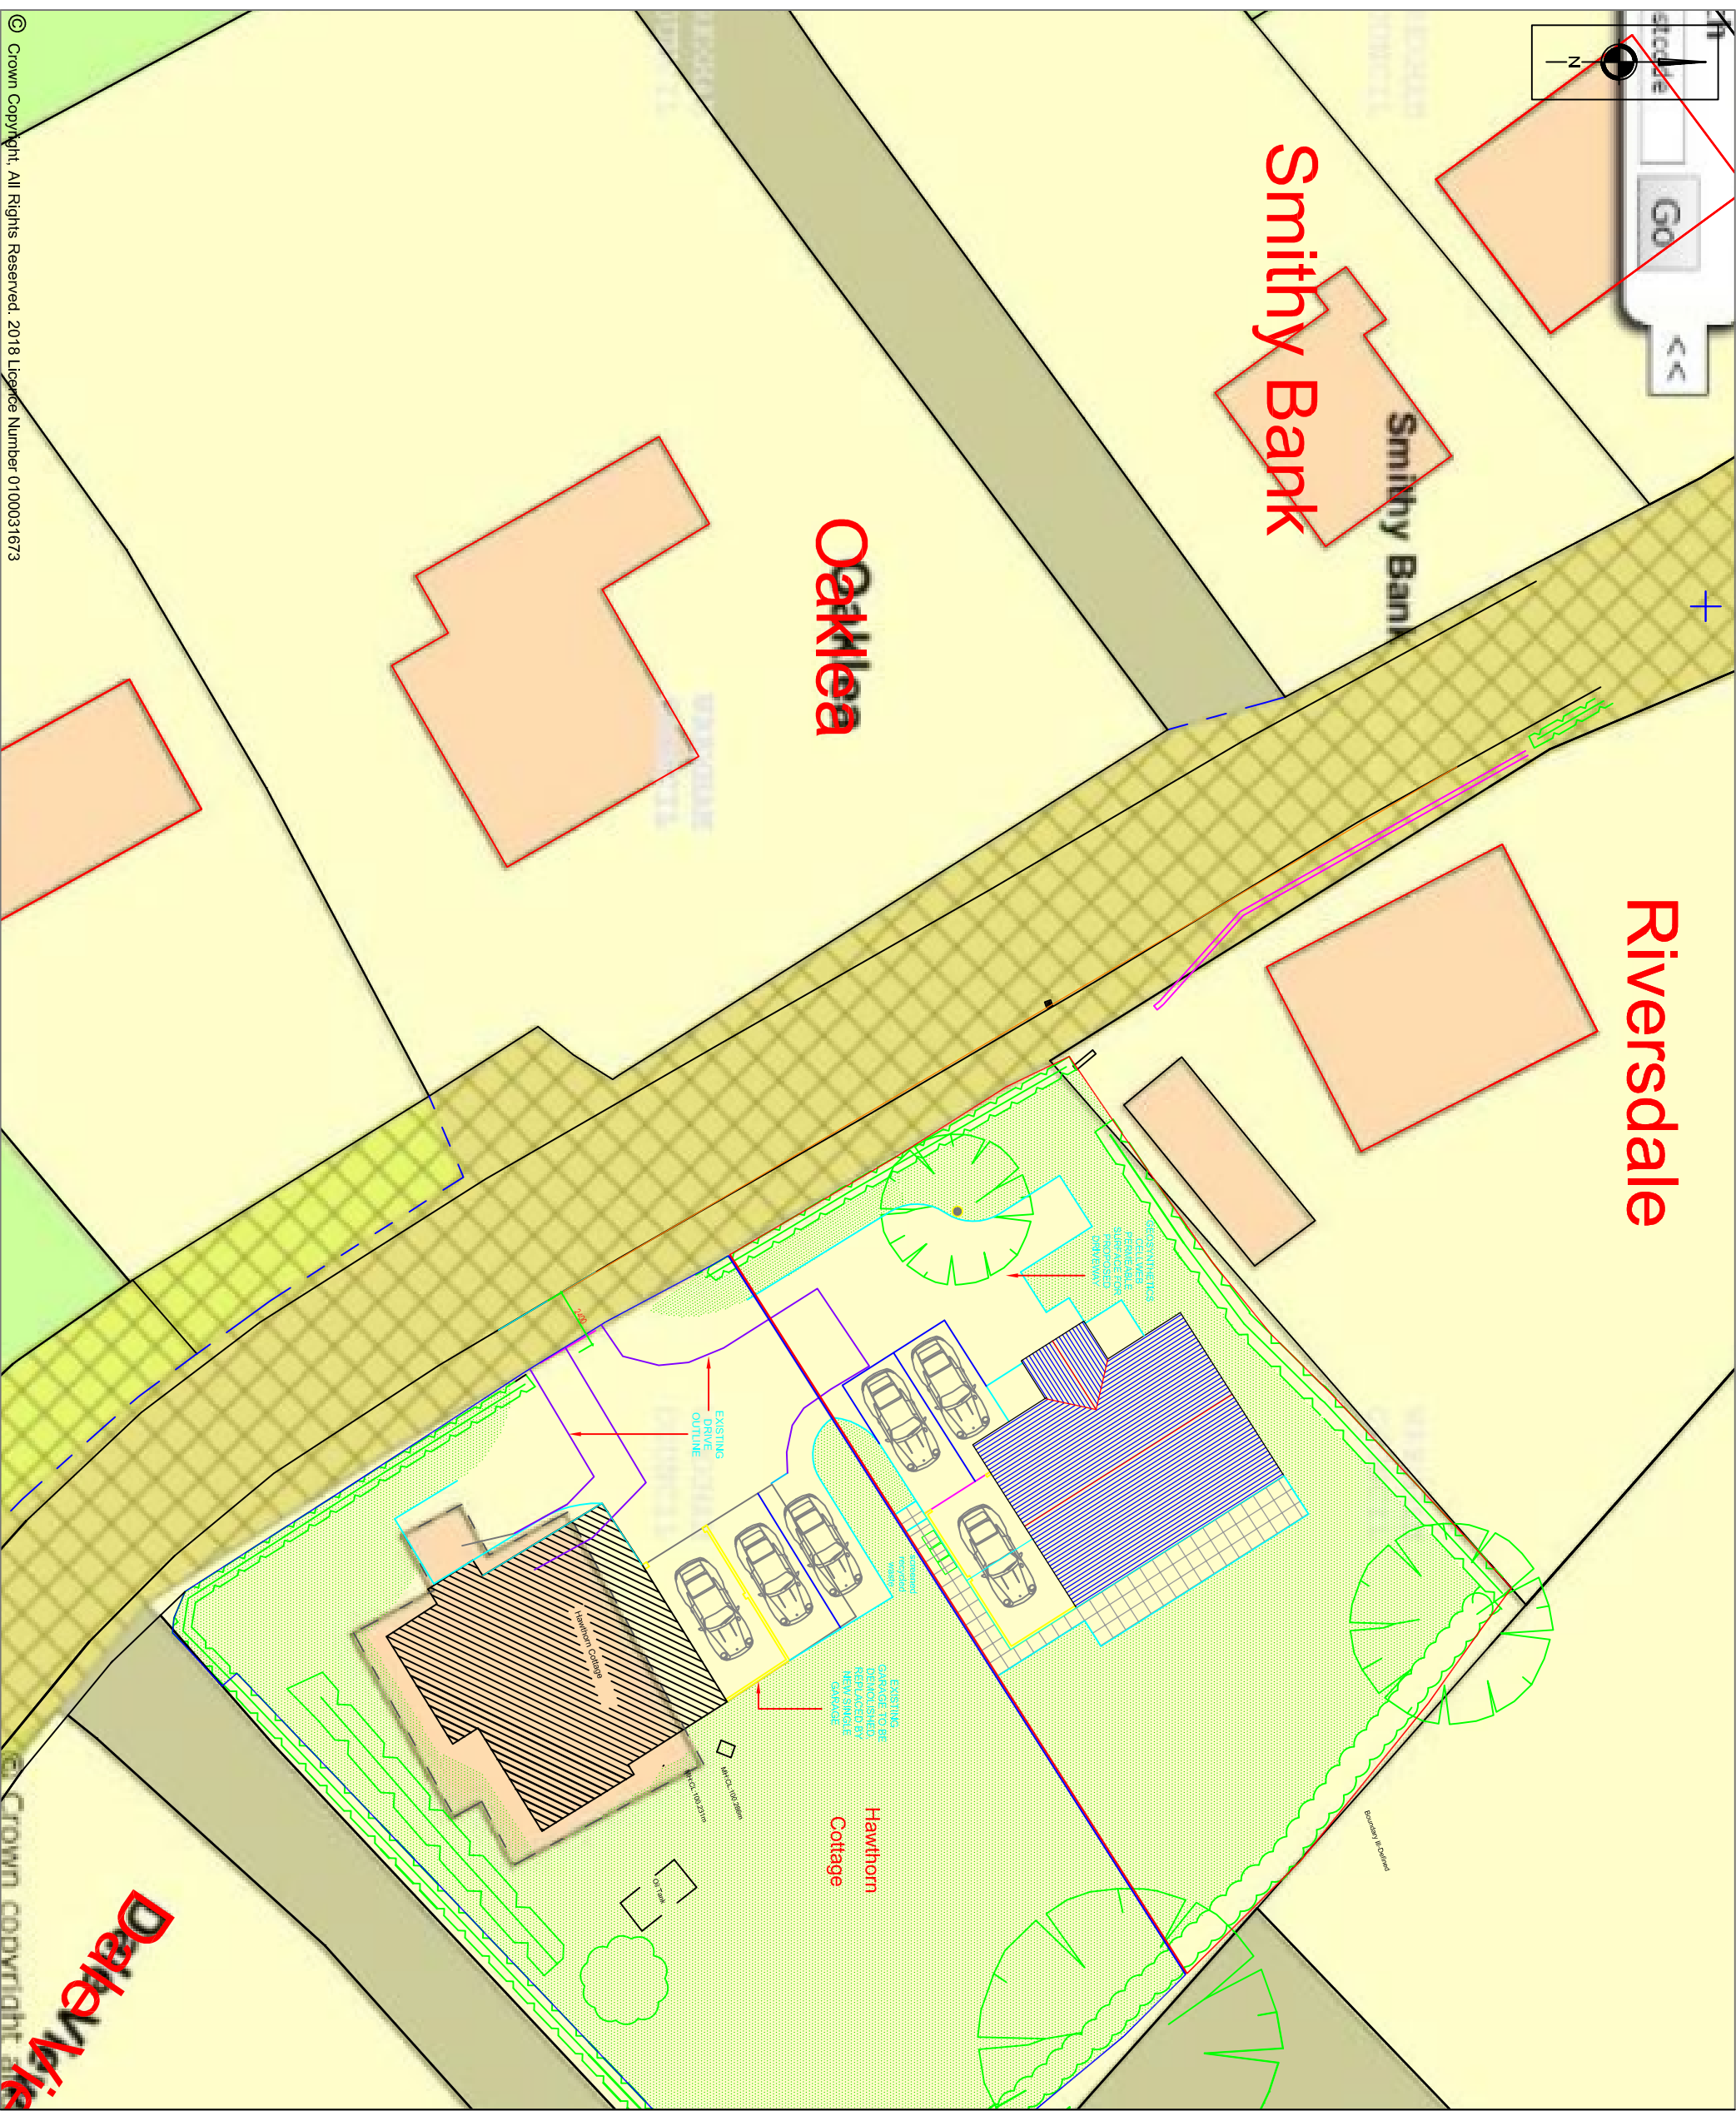


© Crown Copyright. All Rights Reserved. 2018 Licence Number 0100031673

NOTES

REVISIONS

REV	DESCRIPTION	DATE	BY
-	-	-	-

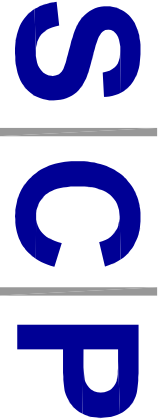

Transportation Planning : Infrastructure Design

Calwyn Chambers, 19 York Street, Manchester, M2 3BA, Tel 0161 832 4400,
www.scptransport.co.uk, Email info@scptransport.co.uk

Client Name:

-

Project Title:

HAWTHORN COTTAGE,
SARN, MALPAS

Drawing Title:

ADOPTED HIGHWAY BOUNDARY

Drawn By:

BH

Date: 23.01.2019

Checked:

GW

Scale: 1:500 @ A3

Status:

PLANNING

Approved/Unapproved:

-

Drawing No.

SCP/18316/SK01

Rev.

-