




NOTE: All proposed site levels for indicative
purposes only and to be confirmed following
appraisal by Structural Engineer. Existing
site levels based on data provided by
Coopers, drawing ref: 6872/SK01

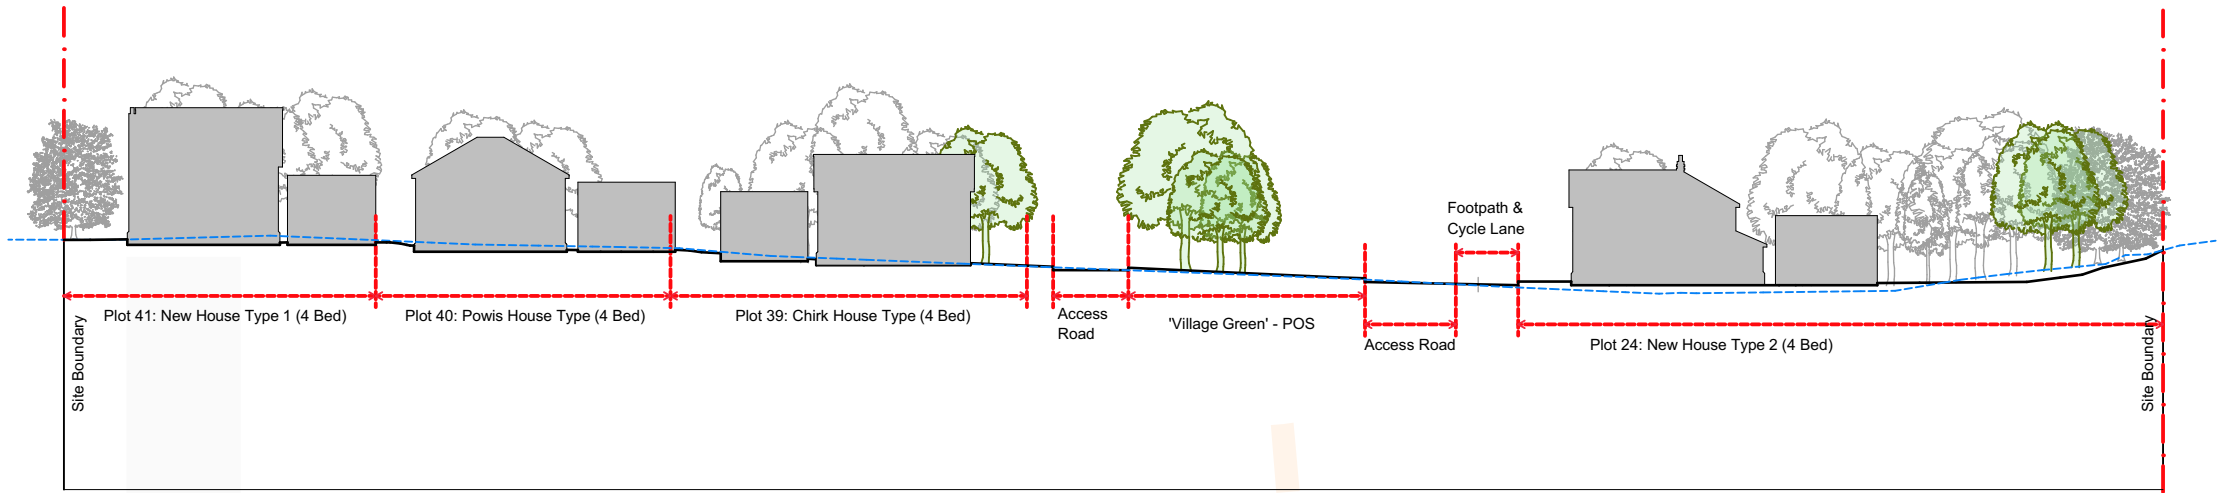


Section 1

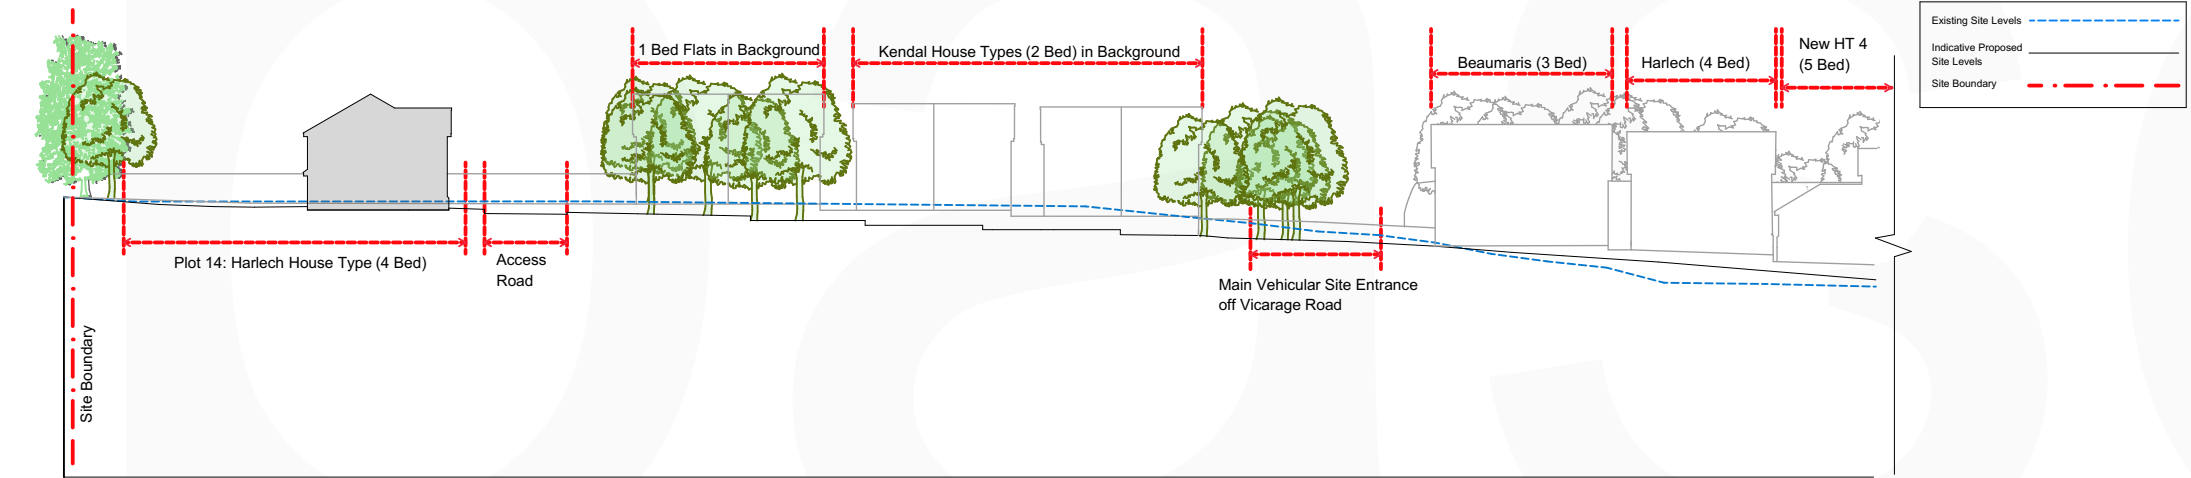

Section 2A

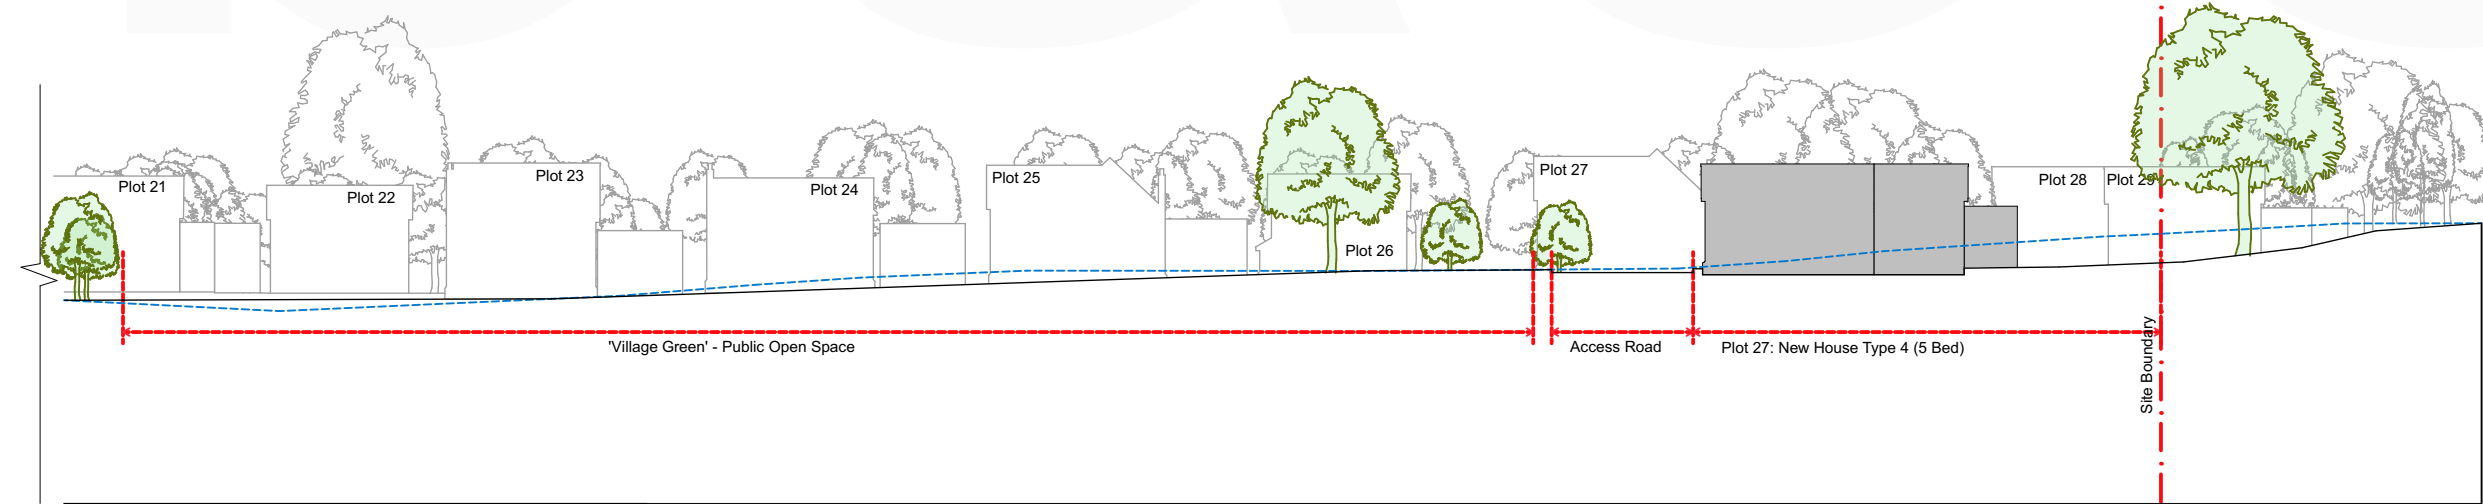

Section 2B

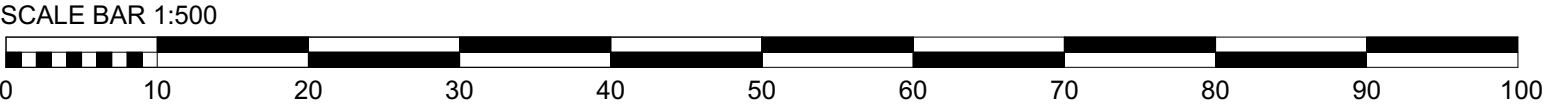

PLANNING				
Rev No.	Date	Rev.	By	Chk.
Scale: 1:500 @A1		Date: 18.01.2019	Drawn by: ROH	Chk: BE
Project Title: Proposed Housing Vicarage Lane, Gresford				
Client: Gower Homes				
Drawing Title: Schematic Site Sections				
Project No. BA1858		Drawing No. PL-035		Revision: -