


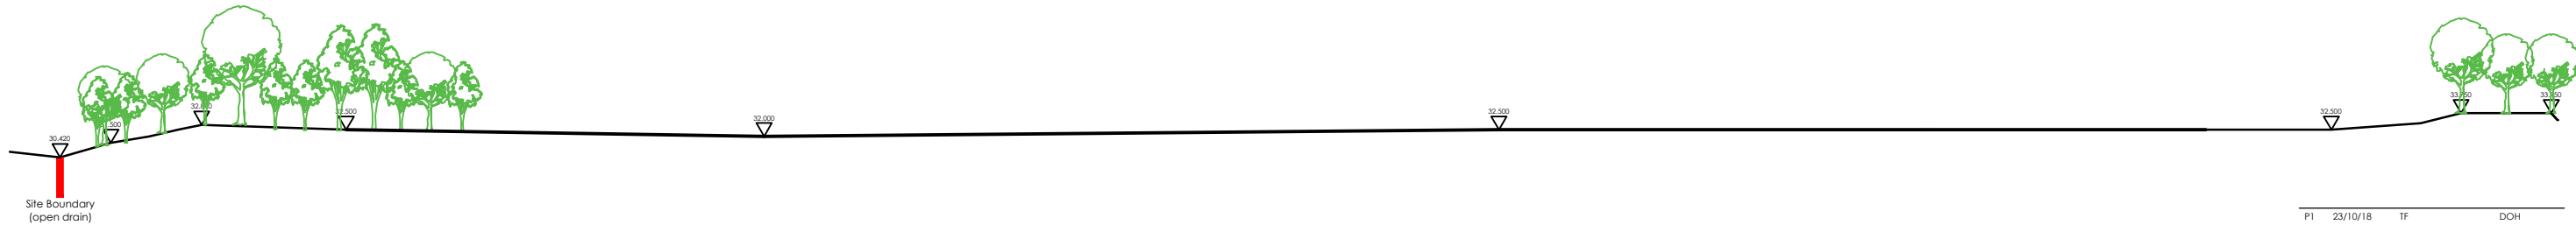

Existing Section B - 1:500



Existing Section A - 1:500



Existing Section C - 1:500



Section Key - 1:2500



NOTES

- All dimensions and levels are to be checked on site.
- Any discrepancies are to be reported to the architect before any work commences.
- This drawing shall not be scaled to ascertain any dimensions. Work to figured dims only.
- This drawing shall not be reproduced without express written permission from AEW.
- Title overlay drawings and ownership boundaries are produced using all reasonable endeavors. AEW cannot be responsible for the accuracy or scale discrepancy of base plans supplied to them.

DESIGN HAZARD IDENTIFICATION

- No significant Hazards have been identified in this drawing.

General Notes

- Existing tree heights shown indicatively.

P1	23/10/18	TF	DOH
Initial issue			
REV	Date	Drawn by:-	Checked by:-
Status		Purpose of Issue	
S2	For Information		
drawing stage		Planning	
client			
FI Real Estate Management Ltd			
project			
Proposed Deelopment Clywedog Road (Site 4) Wrexham			
drawing title			
Existing Site Sections			
date			
23/10/18		drawn	
scale@A3		checked	
		TF	
		DOH	