


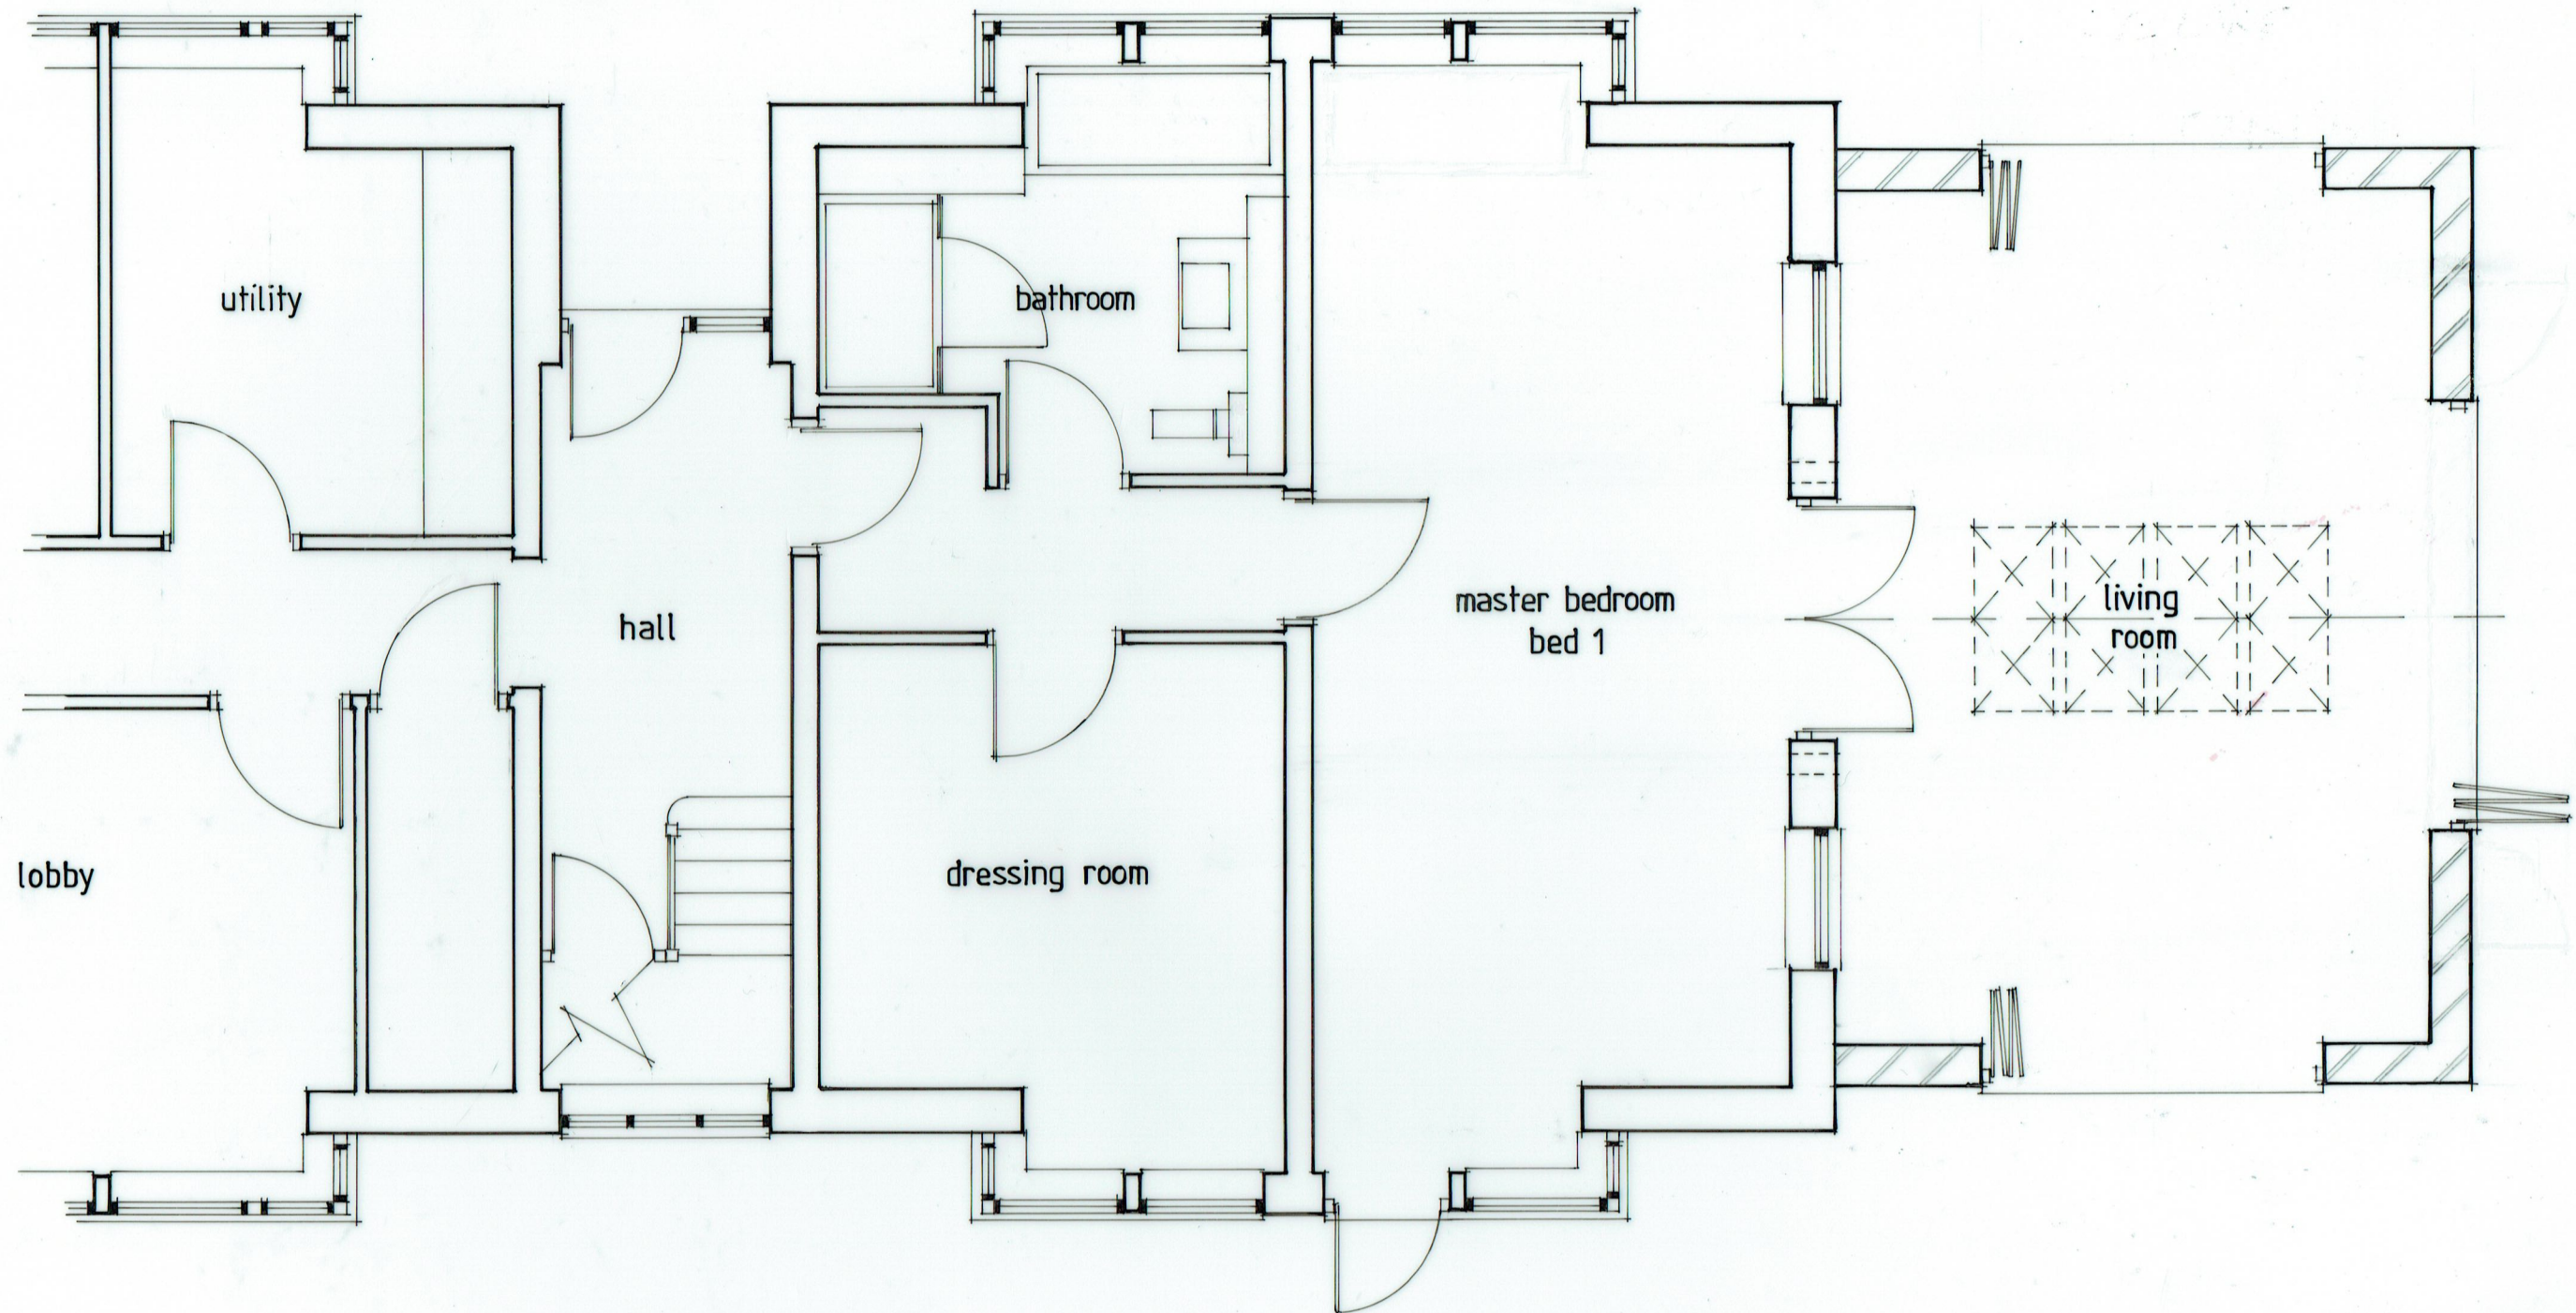

Drawing Nr:	FIX 6	Revision:	A
Scale:	1:50	Date:	January 2019
Title:			
HAYTOR 4 PARK LANE COURT, ROSSETT Proposed Side Extension Ground Floor Plan			
  			