


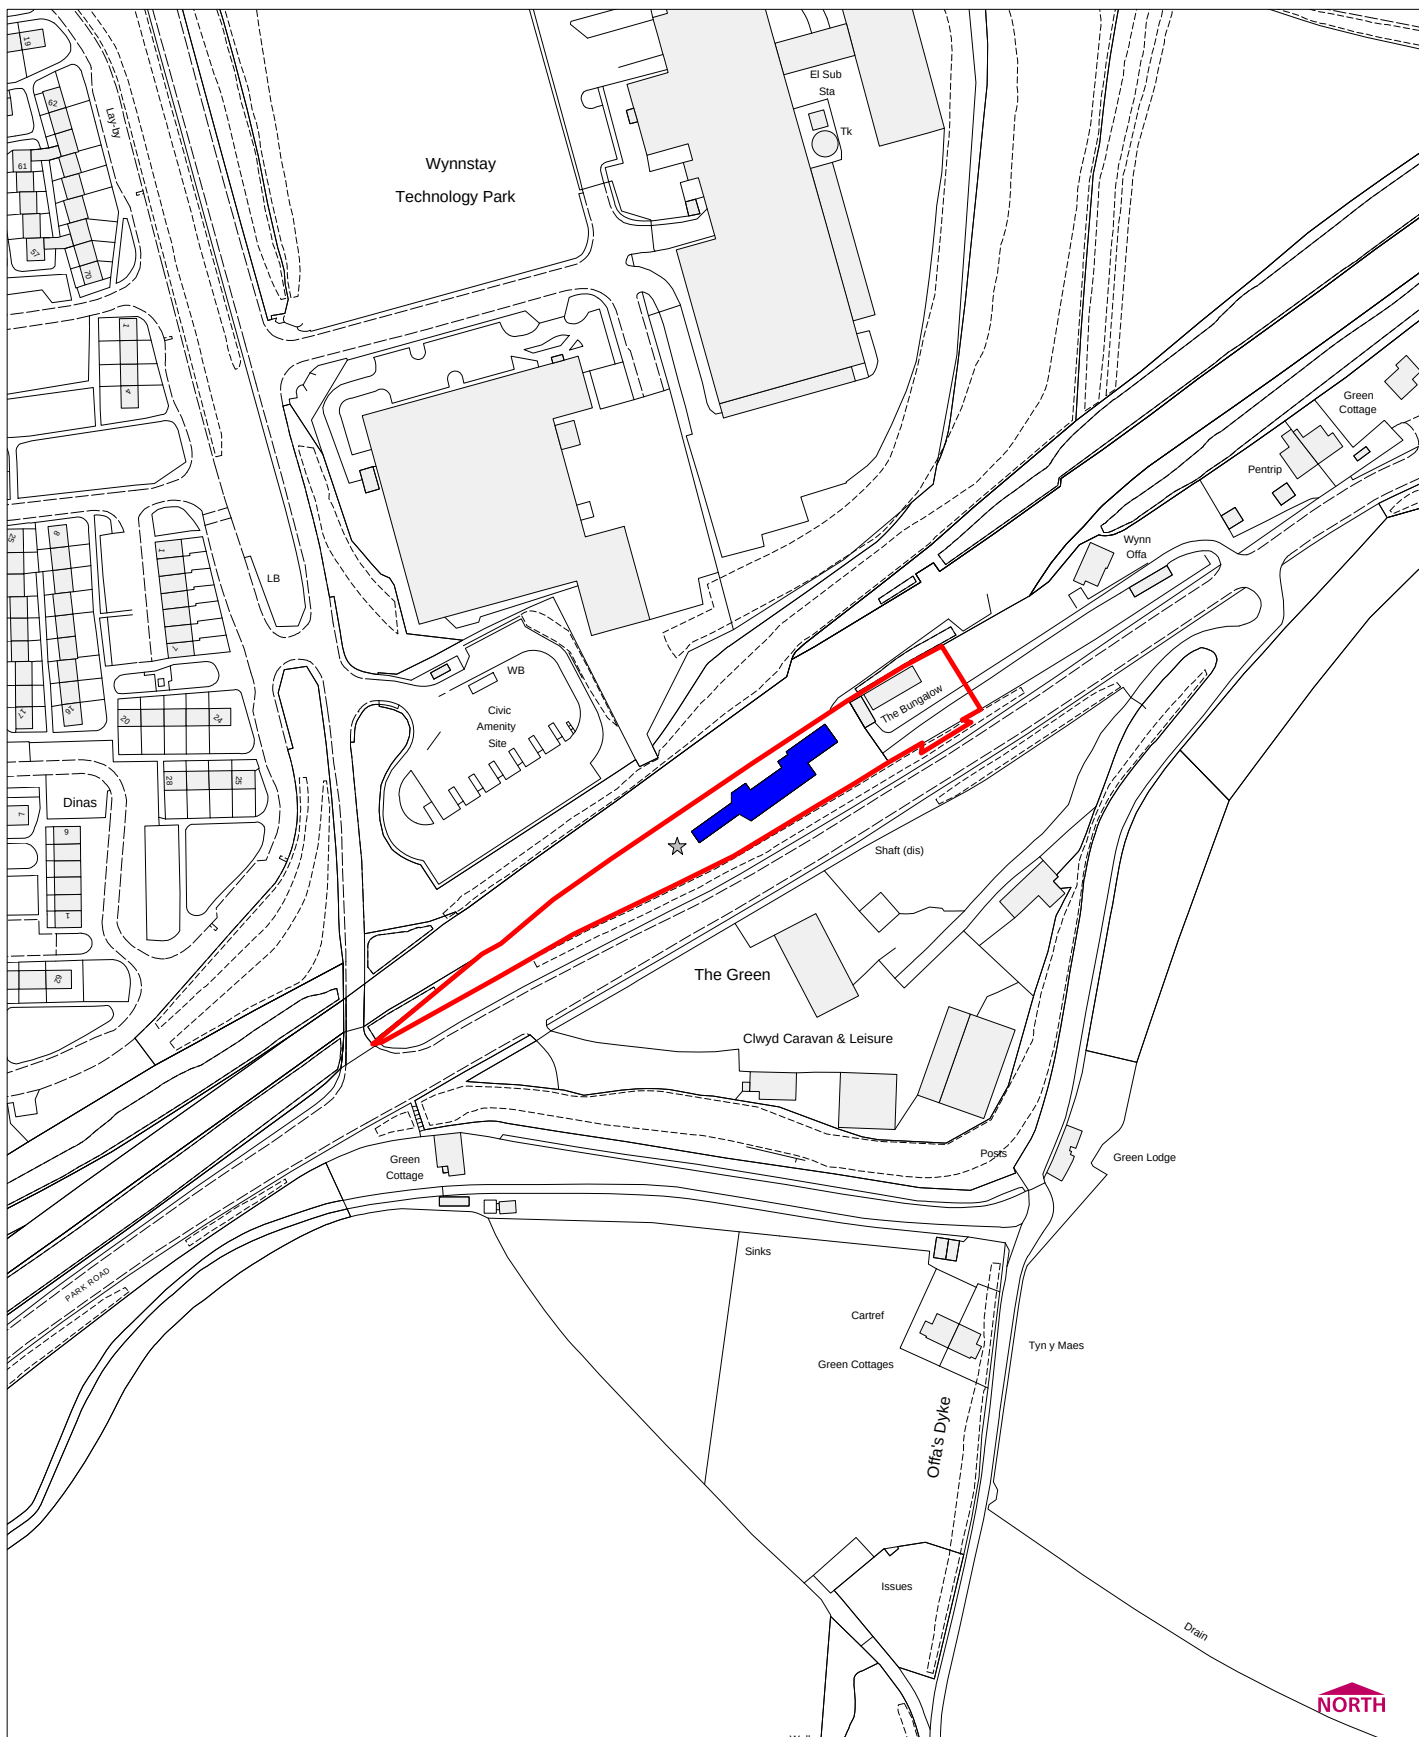

© Crown copyright. All rights reserved. 100023429. 2019

Head of Environment and Planning
Planning Services
16 Lord Street, Wrexham LL11 1LG

Date: 20/02/2019
Scale: 1:2500
OS Sheet: SJ2943

Town & Country Planning Act 1990 Appeal Site



P/2018/0943
Walker Fanhouse and adj. bungalow
Wynnstay Yard, Ruabon
Wrexham



Listed Building 15730
Walker Fanhouse - Grade II

