
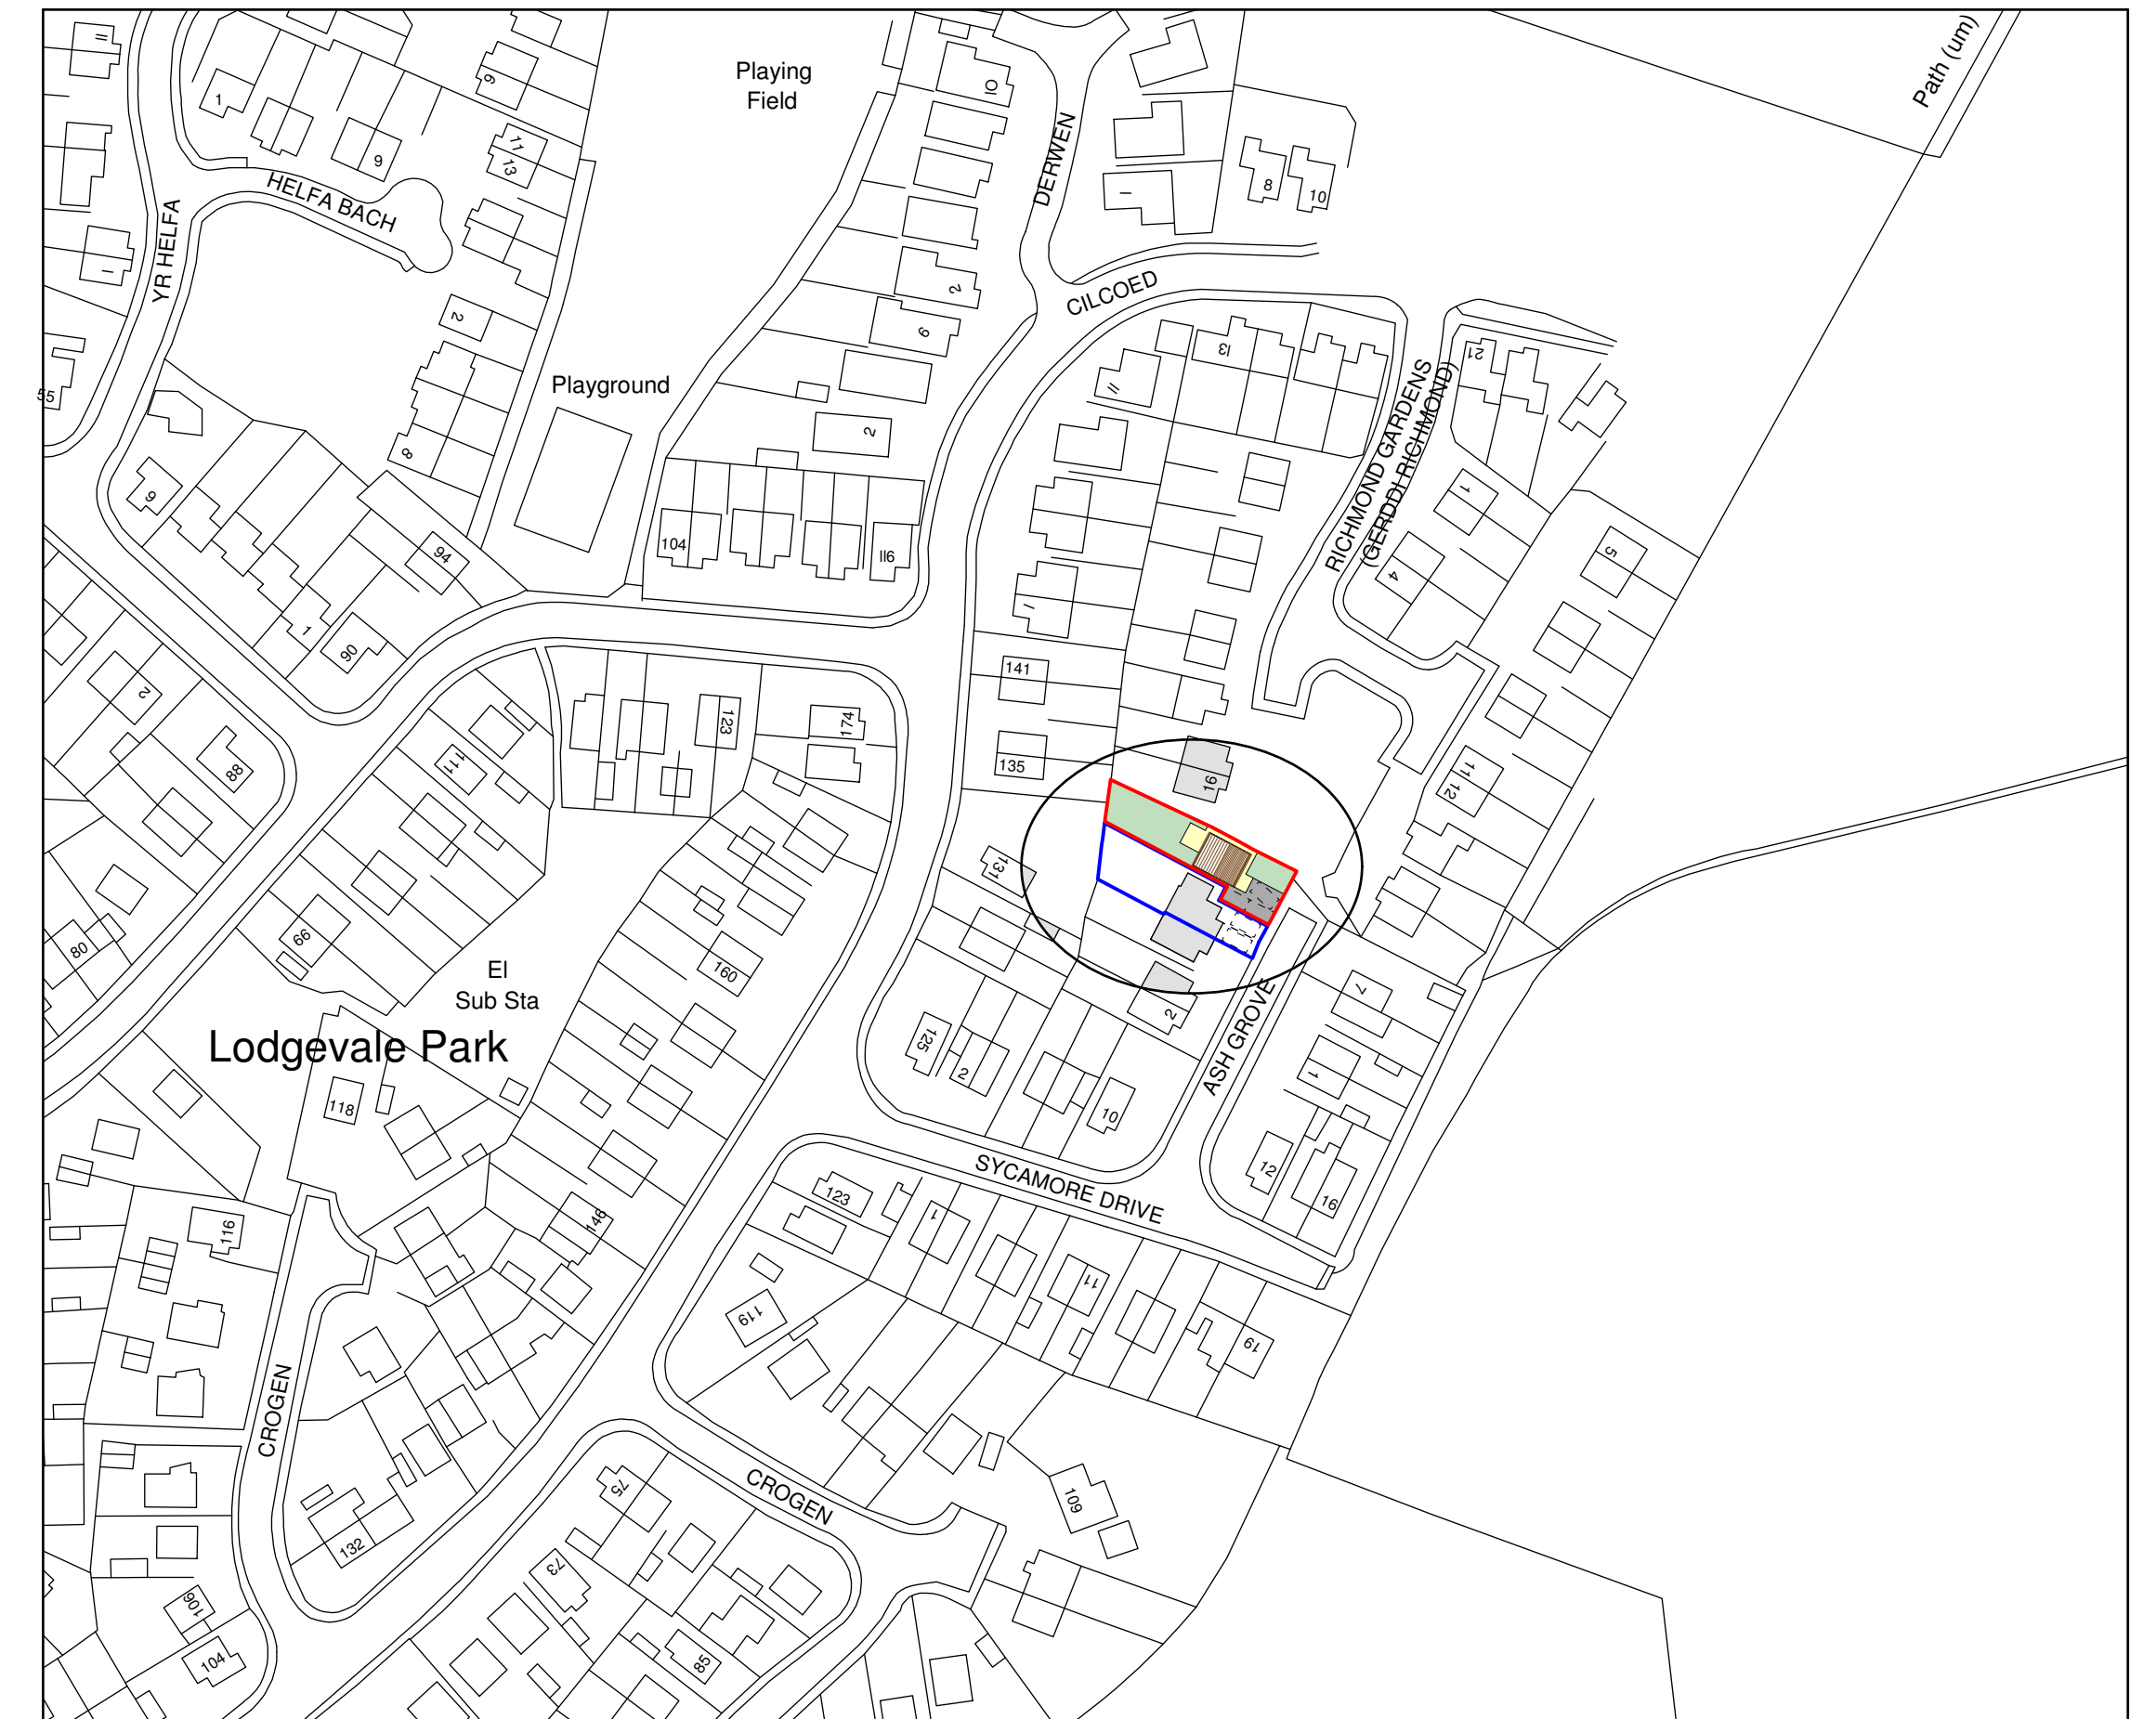
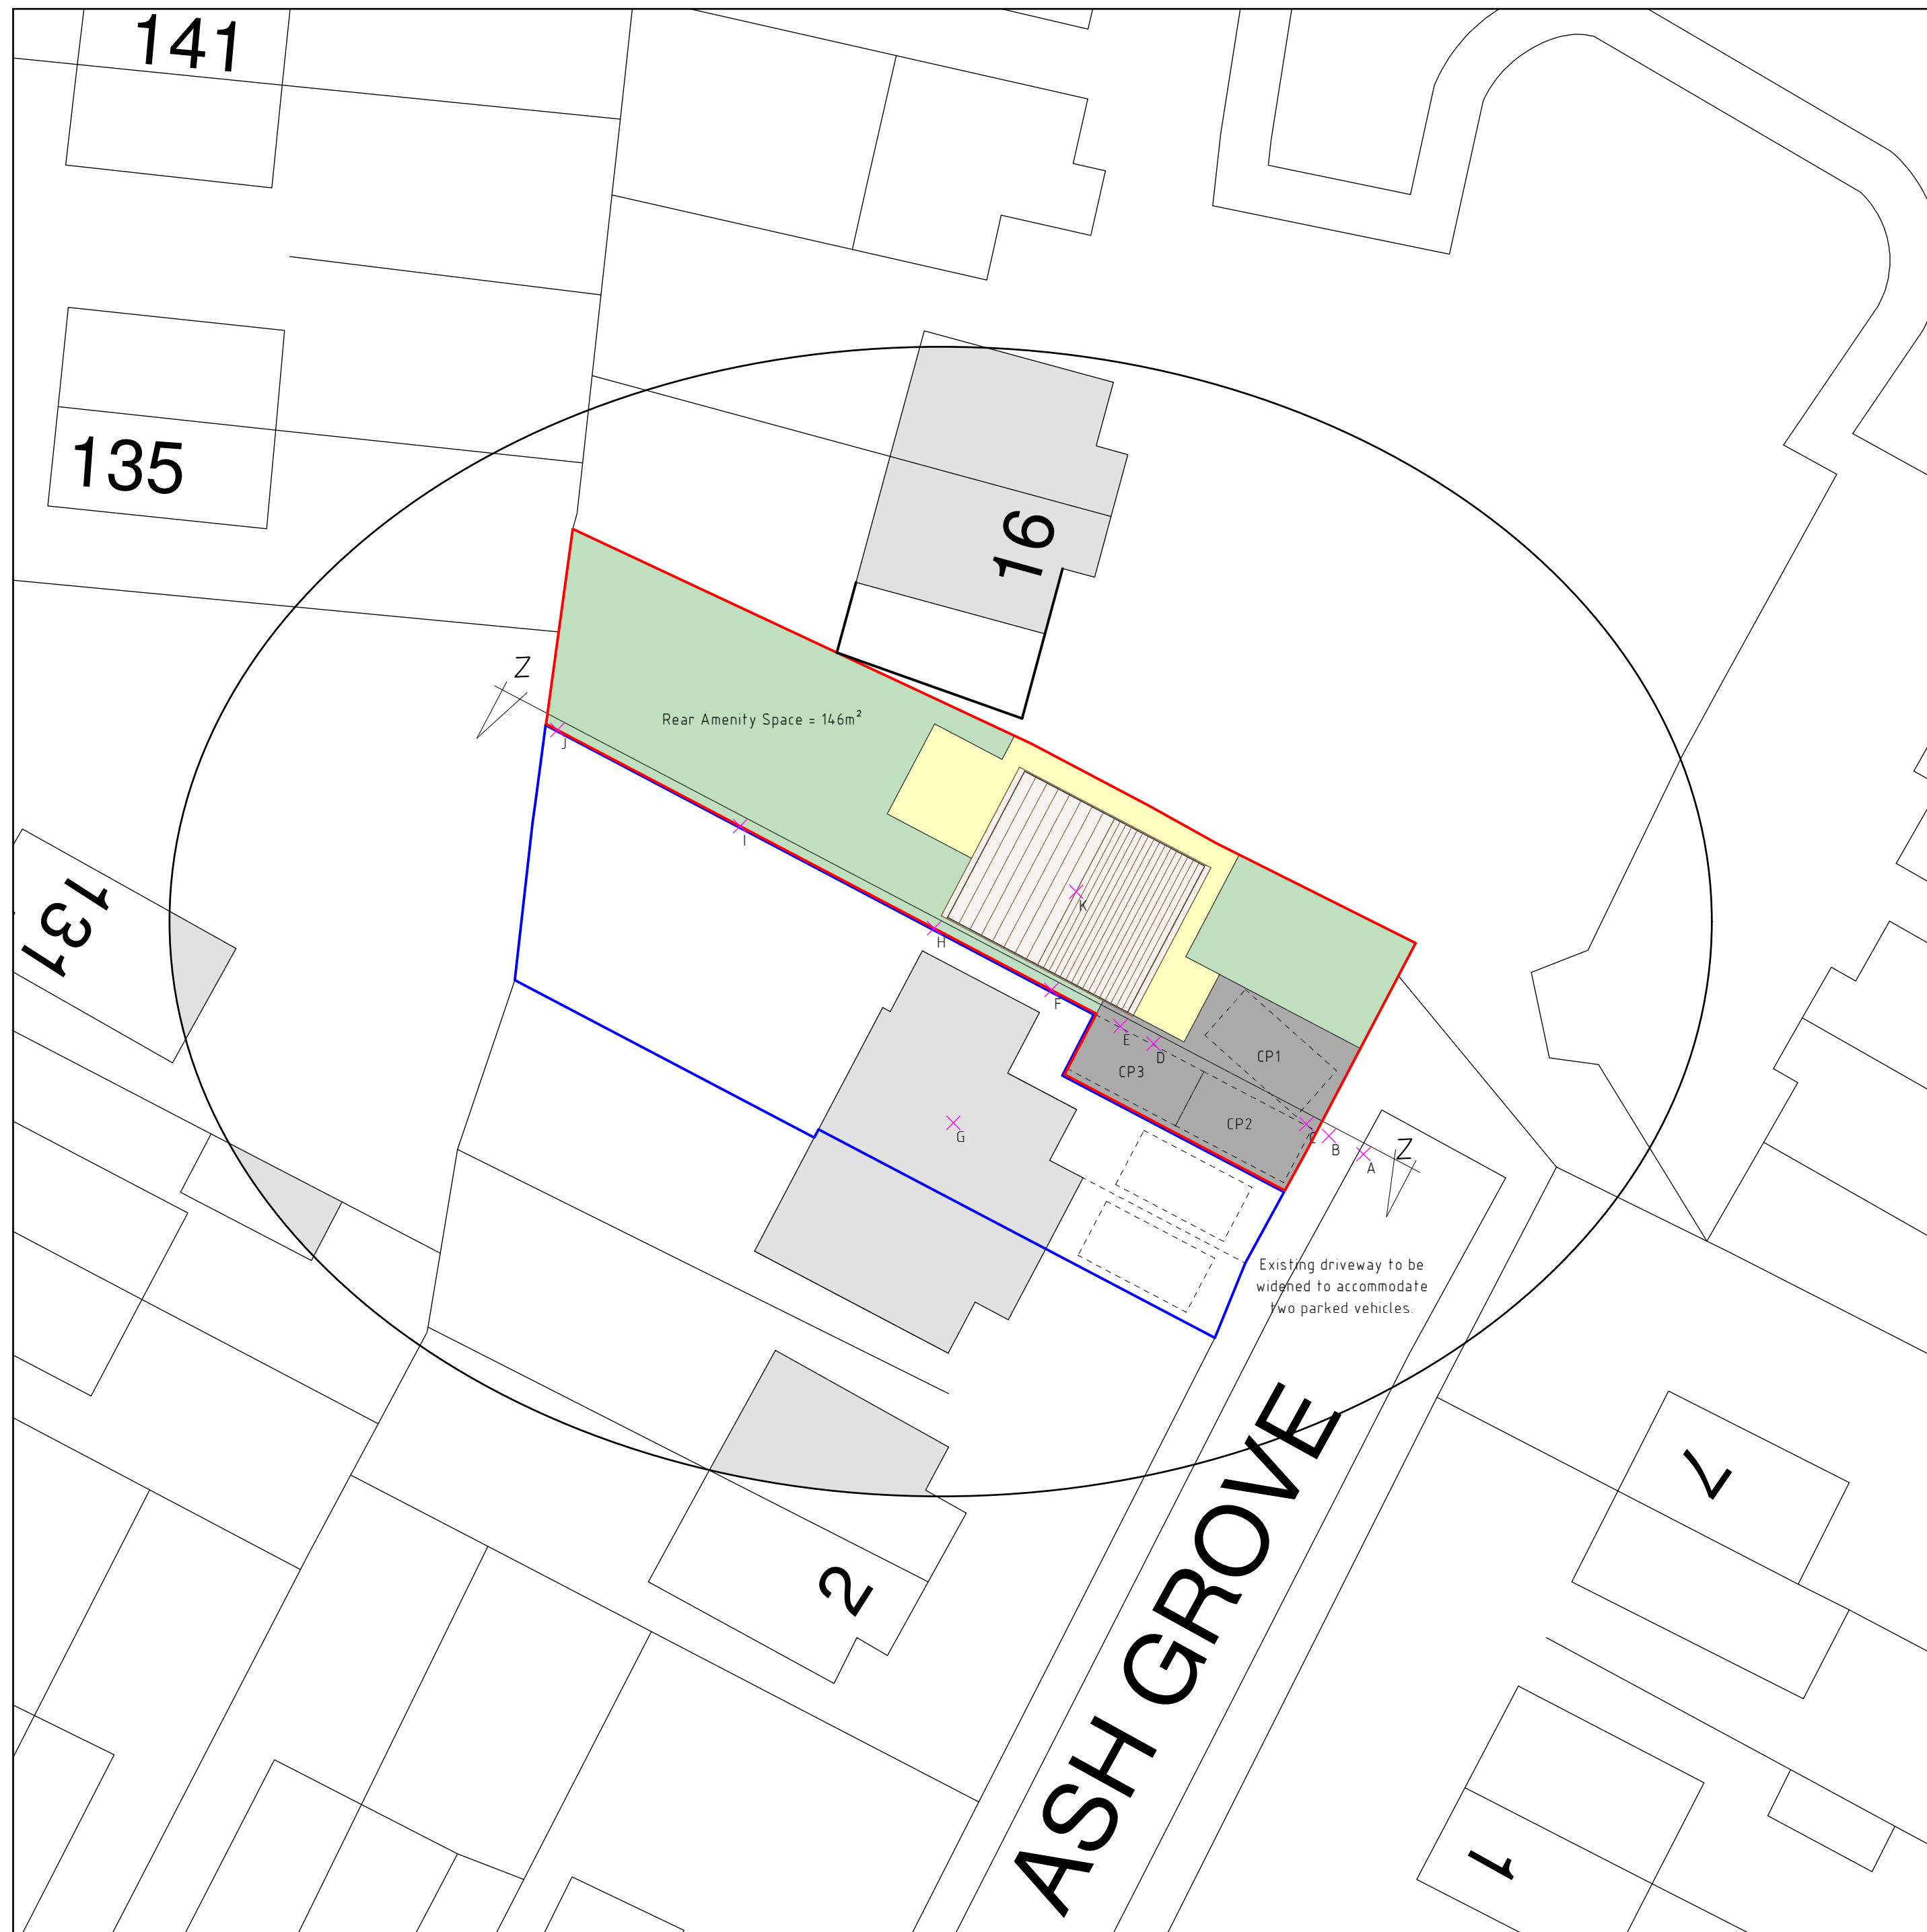


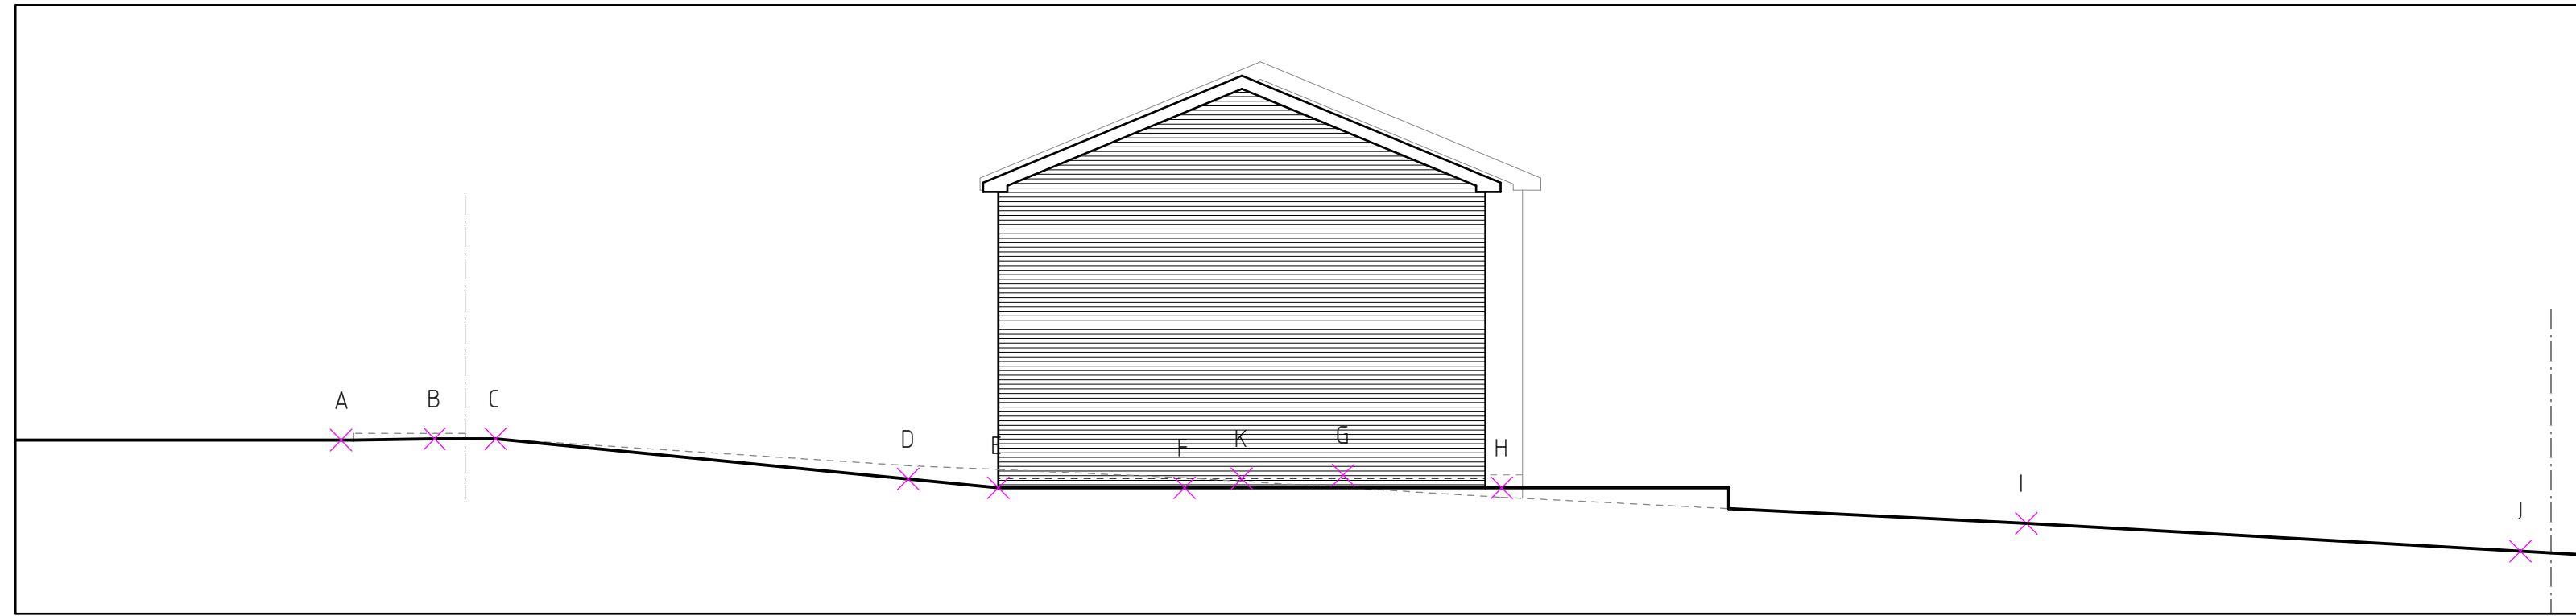

Building Parameter	Minimum (mm)	Maximum (mm)
Depth	7500	8500
Width	6500	8800
Height	6500	7000

Position	Reduced Level
A	10 000
B	10 023
C	10 023
D	9 362
E	9 218
F	9 218
G	9 428 (Existing Dwelling FFL)
H	9 218
I	8 633
J	8 175
K	9 362 (Proposed Dwelling FFL)

B	03/19	Design Amends	E M J
A	12/18	Design Amends	D J E
Rev	Date	Detail	Initial

Project: <i>Proposed Development at 8 Ash Grove, Chirk, Wrexham. LL14 5RF</i>	
Title: Planning: Site/Location Plans & Cross Section	Scale: (A1) 1 : 100, 1 : 200 & 1 : 1250

Drawn By: S M Eltham	Date: Dec 2018
Drawing No: L075/002	Sheet: 1 of 1

blueprint
architectural services

Office 3K4,
Redwither Business Tower,
Wrexham. LL13 9XT
Tel: 01978 356500
www.blueprintarchitectural.com

 partner
LABC

© copyright all rights reserved