



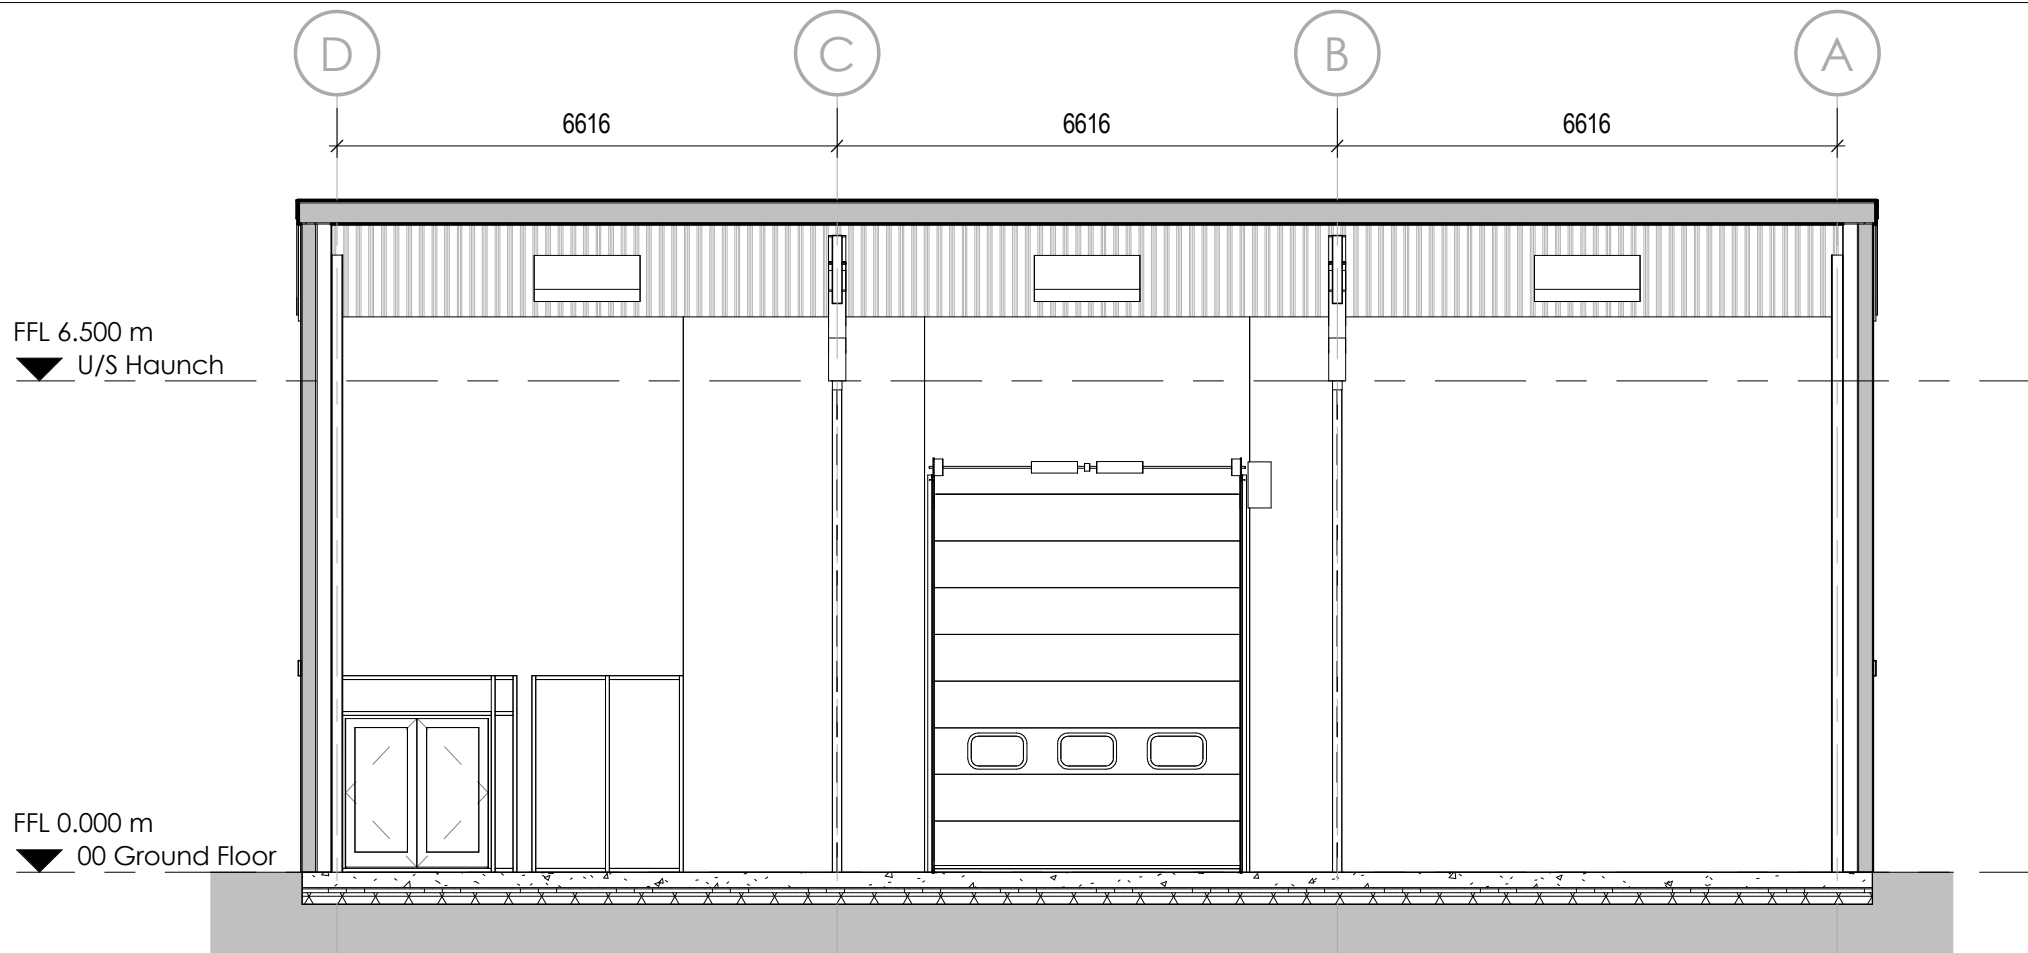

Apex Section

Scale @ 1 : 100

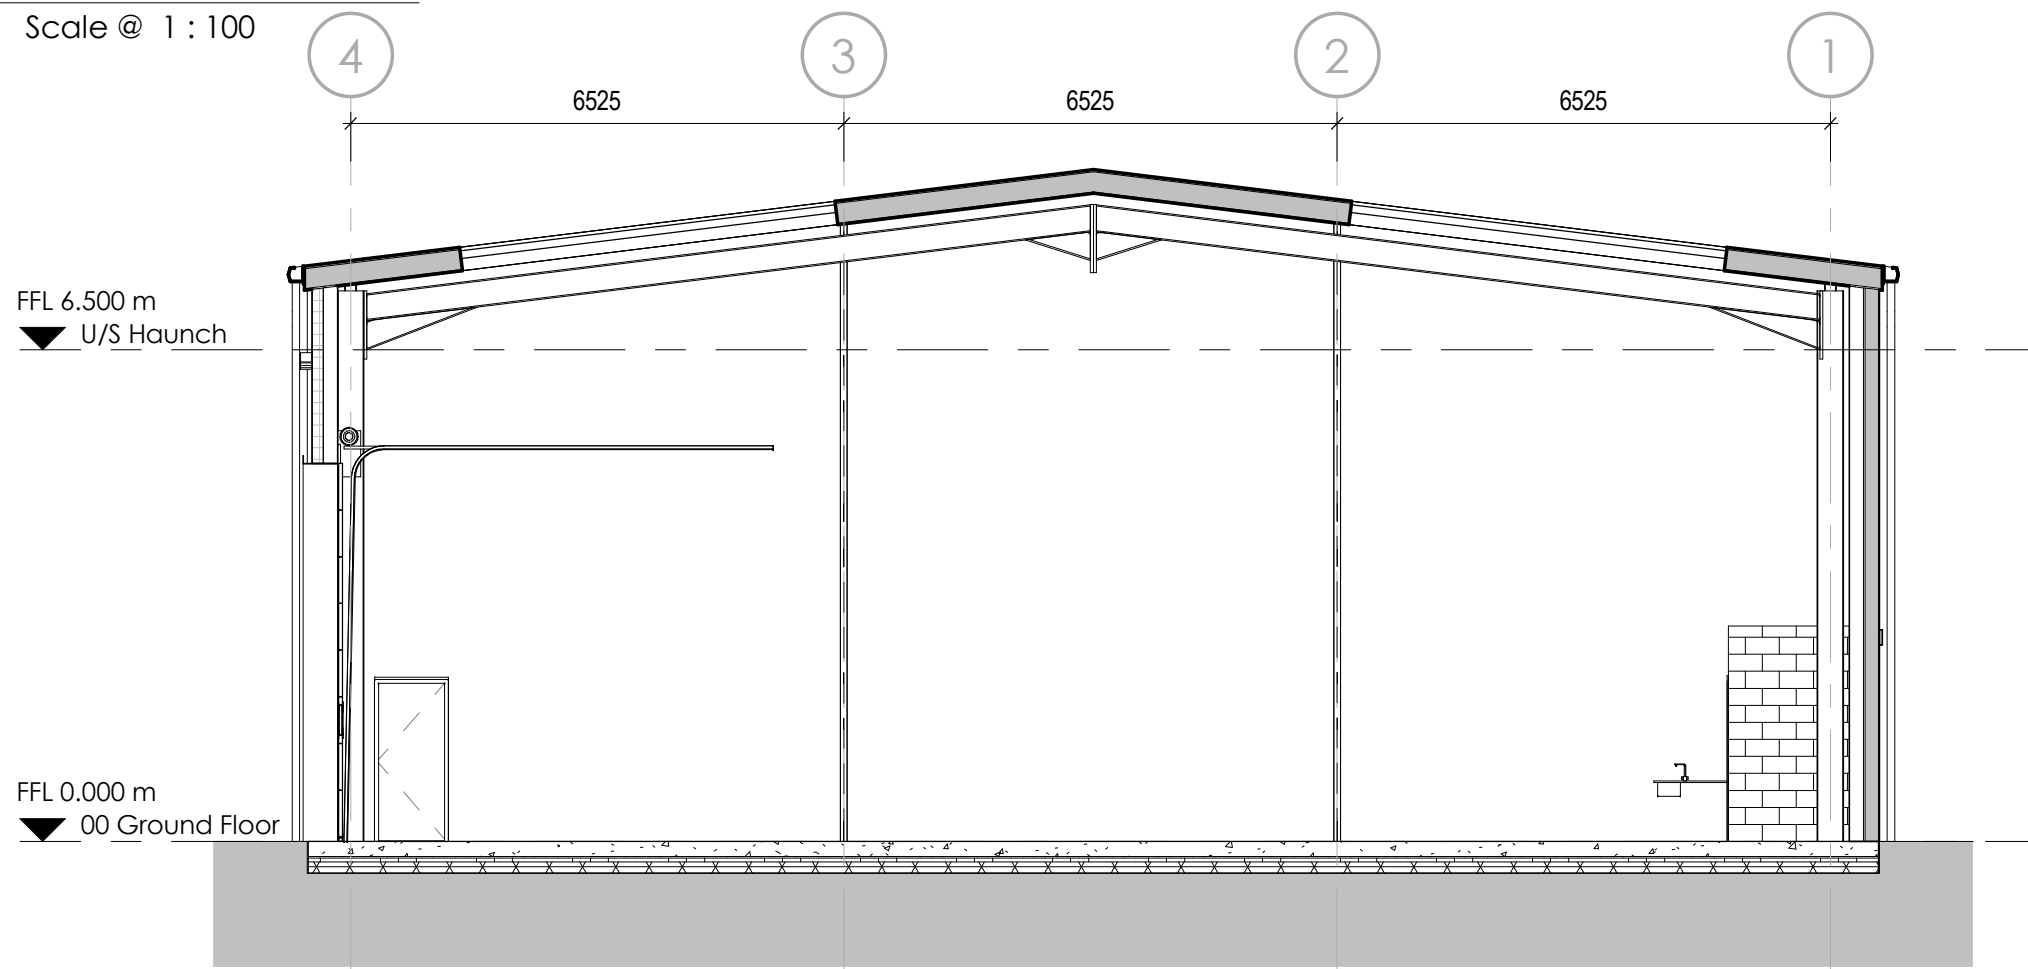

Mid Unit Section

Scale @ 1 : 100

NOTES

- All dimensions and levels are to be checked on site.
- Any discrepancies are to be reported to the architect before any work commences
- This drawing shall not be scaled to ascertain any dimensions. Work to figured dimensions only.
- This drawing shall not be reproduced without express written permission from AEW.
- Title overlay drawings and ownership boundaries are produced using all reasonable endeavors. AEW cannot be responsible for the accuracy or scale discrepancy of base plans supplied to them.
- All works are to be undertaken in accordance with Building Regulations and the latest British Standards.
- All proprietary materials and products are to be used strictly in accordance with the manufacturers recommendations.

This drawing contains the following model files: -


B10137-AEW-01-XX-M3-A-0001 [P0.1] [S0]

CDM 2015

Client notified of duties:

Principal Designer:

Unless noted below, all known hazards have been highlighted on the drawing:

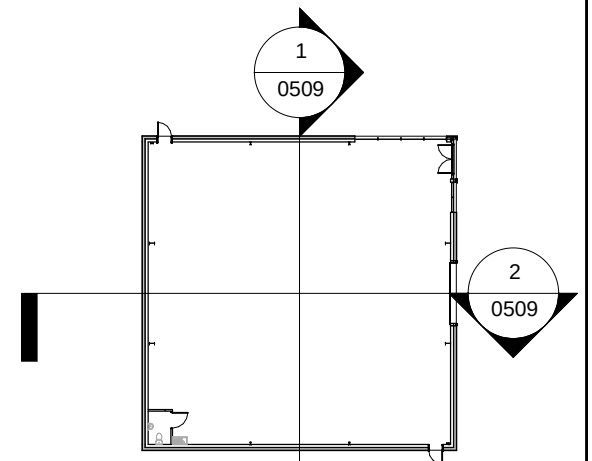

Section Key Plan

Scale @ 1 : 500

P2	02/11/18	TF	DOH
Unit GIA amended			
P1	10/10/18	TF	DOH
Initial Issue			

REV	Date	Drawn by:-	Checked by:-
S2			

Status Purpose of Issue
S2 For Approval

drawing stage **Planning**

client

FI Real Estate Management Ltd

project

**Plot 4
Clywedog Road, Wrexham**

drawing title

Proposed Unit 1 Building Sections

date	10/10/18	drawn	TF
scale @ A3	As indicated	checked	DOH