



This drawing is the property of CB ARCHITECTURAL DESIGN.
Copyright is reserved by them and the drawing issued on the condition that it is not copied, reproduced, retained or disclosed to any unauthorised person either wholly or in part without the written consent of CB ARCHITECTURAL DESIGN.

1. All dimensions to be verified on site prior to any shop works being commenced.
2. Any discrepancies to be reported to the Designer before any work is put in hand.
3. Do not scale from this drawing.
4. This drawing is to be read in conjunction with relevant consultants and specialists drawings.
5. This is a metric drawing.
6. Dimensions indicated thus "****" are site dimensions and are to be adjusted onsite by the Contractor accordingly.


All stone lintels to be retained.
New 4-Panel Style treated timber doors with painted finish.
New weatherproof draught seals to be rebated into the doors.
Black finish cottage style door furniture.
SAA weather bar.
Lamb's tongue moulding to window surround.

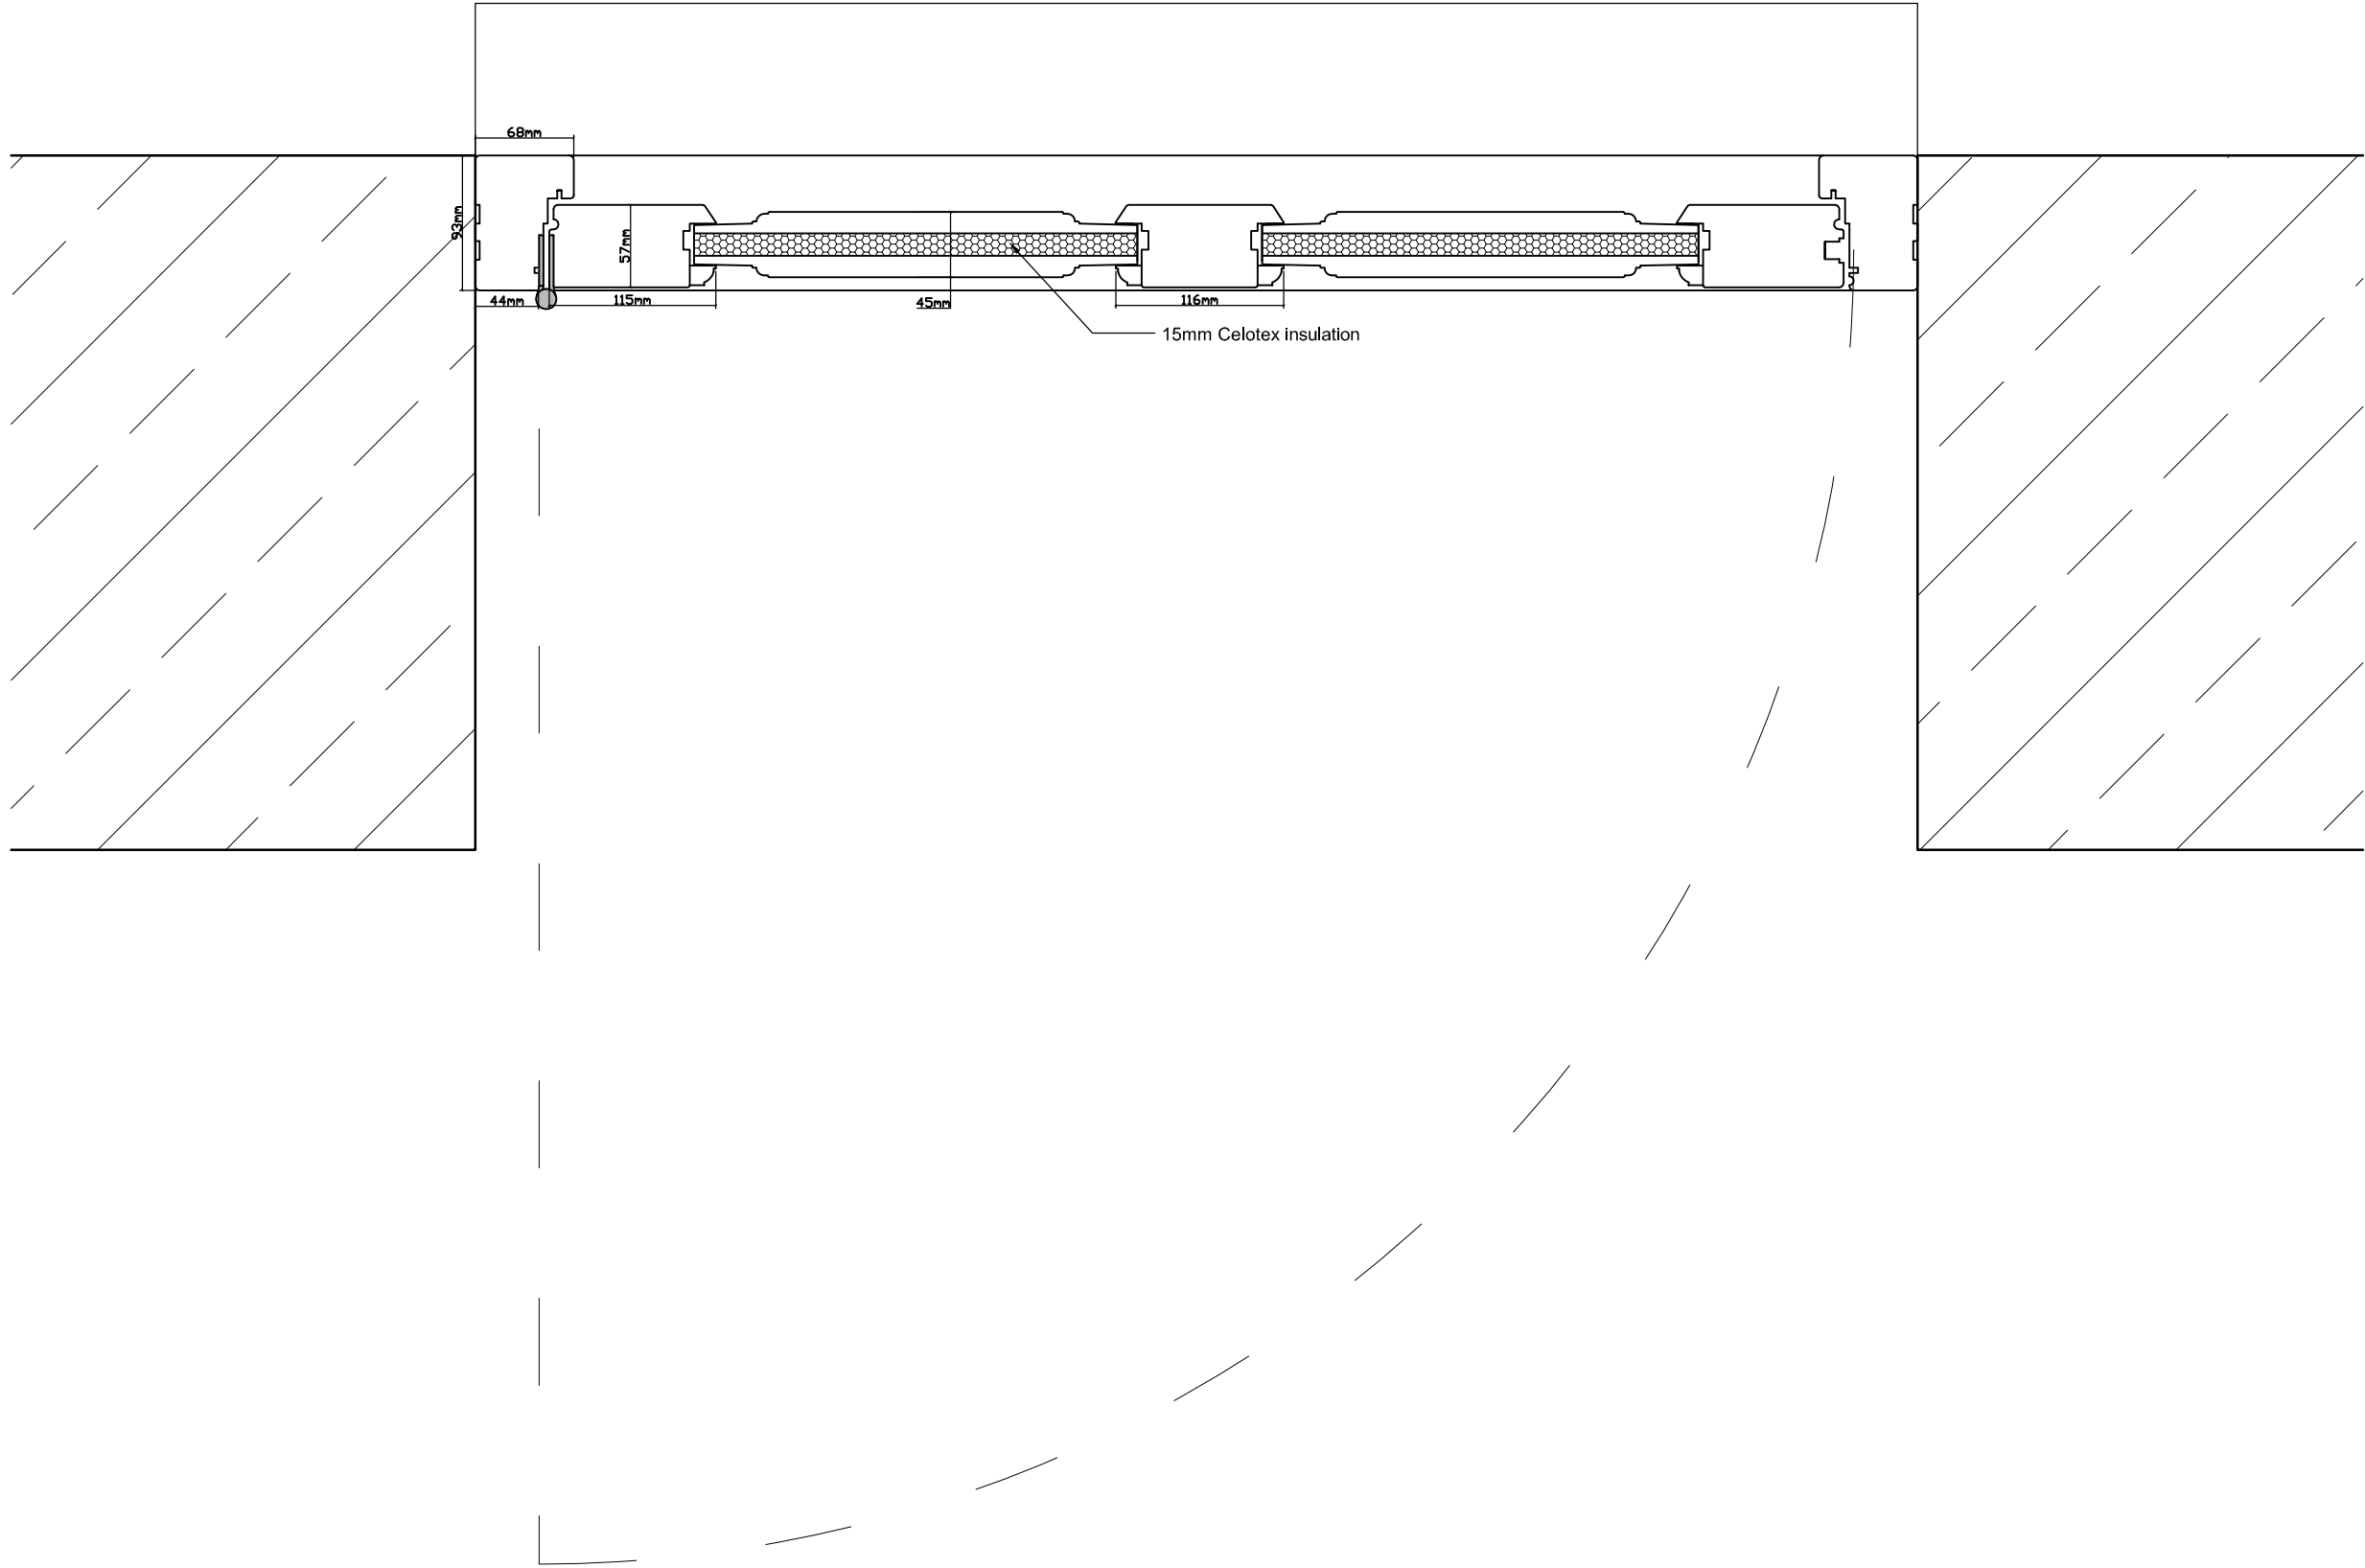

TYPICAL TIMBER DOOR SECTION
C-C
(1:5)

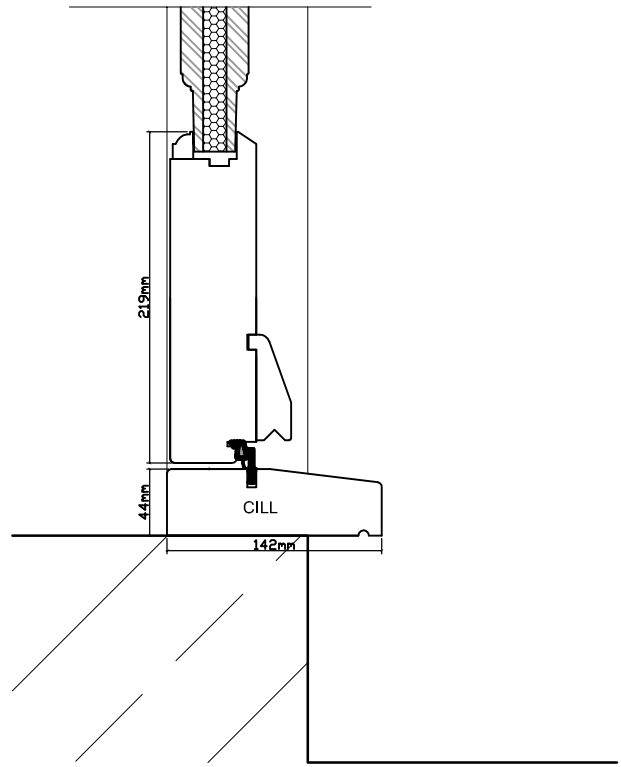

TYPICAL TIMBER DOOR SECTION
D-D
(1:5)

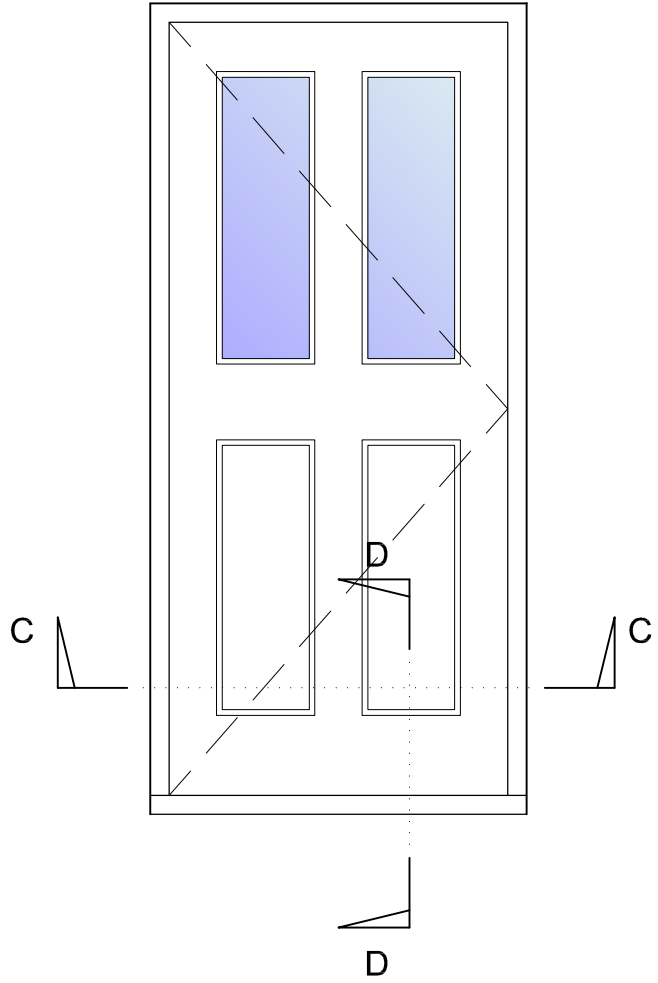

TYPICAL DOOR
ELEVATION
(1:20)