

All Dimensions & Levels to be checked and verified by the contractor prior to works commencing. Contractors are advised to check dimensions with the architect before setting out on site. Any errors to be reported to the Contract Administrator immediately.

The copyright of this drawing and design is vested in the Architecture Design Services Company and must not be copied or reproduced without written consent.


**NOTE**  
Plan obtained from Promap.co.uk ordnance survey database. Exact location of boundary line must not be determined or scaled from this drawing. Drawing to be used to locate general site area ONLY.

Ordnance Survey, (c) Crown Copyright 2019. All rights reserved. Licence number 100022432

| revision | description | date |
|----------|-------------|------|
|          |             |      |

|          |                                  |
|----------|----------------------------------|
| client   | SALINGER REED Ltd.               |
| project  | PROPOSED RESIDENTIAL DEVELOPMENT |
| location | 4 - 5, HIGH STREET<br>OVERTON    |
| title    | SITE LOCATION & BLOCK PLAN       |

|          |                |         |
|----------|----------------|---------|
| drawn by | date           | checked |
| SAL      | MAY.19         |         |
| scale    | varies @ A3    |         |
| drawing  | revision       |         |
| 1383: 11 |                |         |
| issue    | PLANNING ISSUE |         |

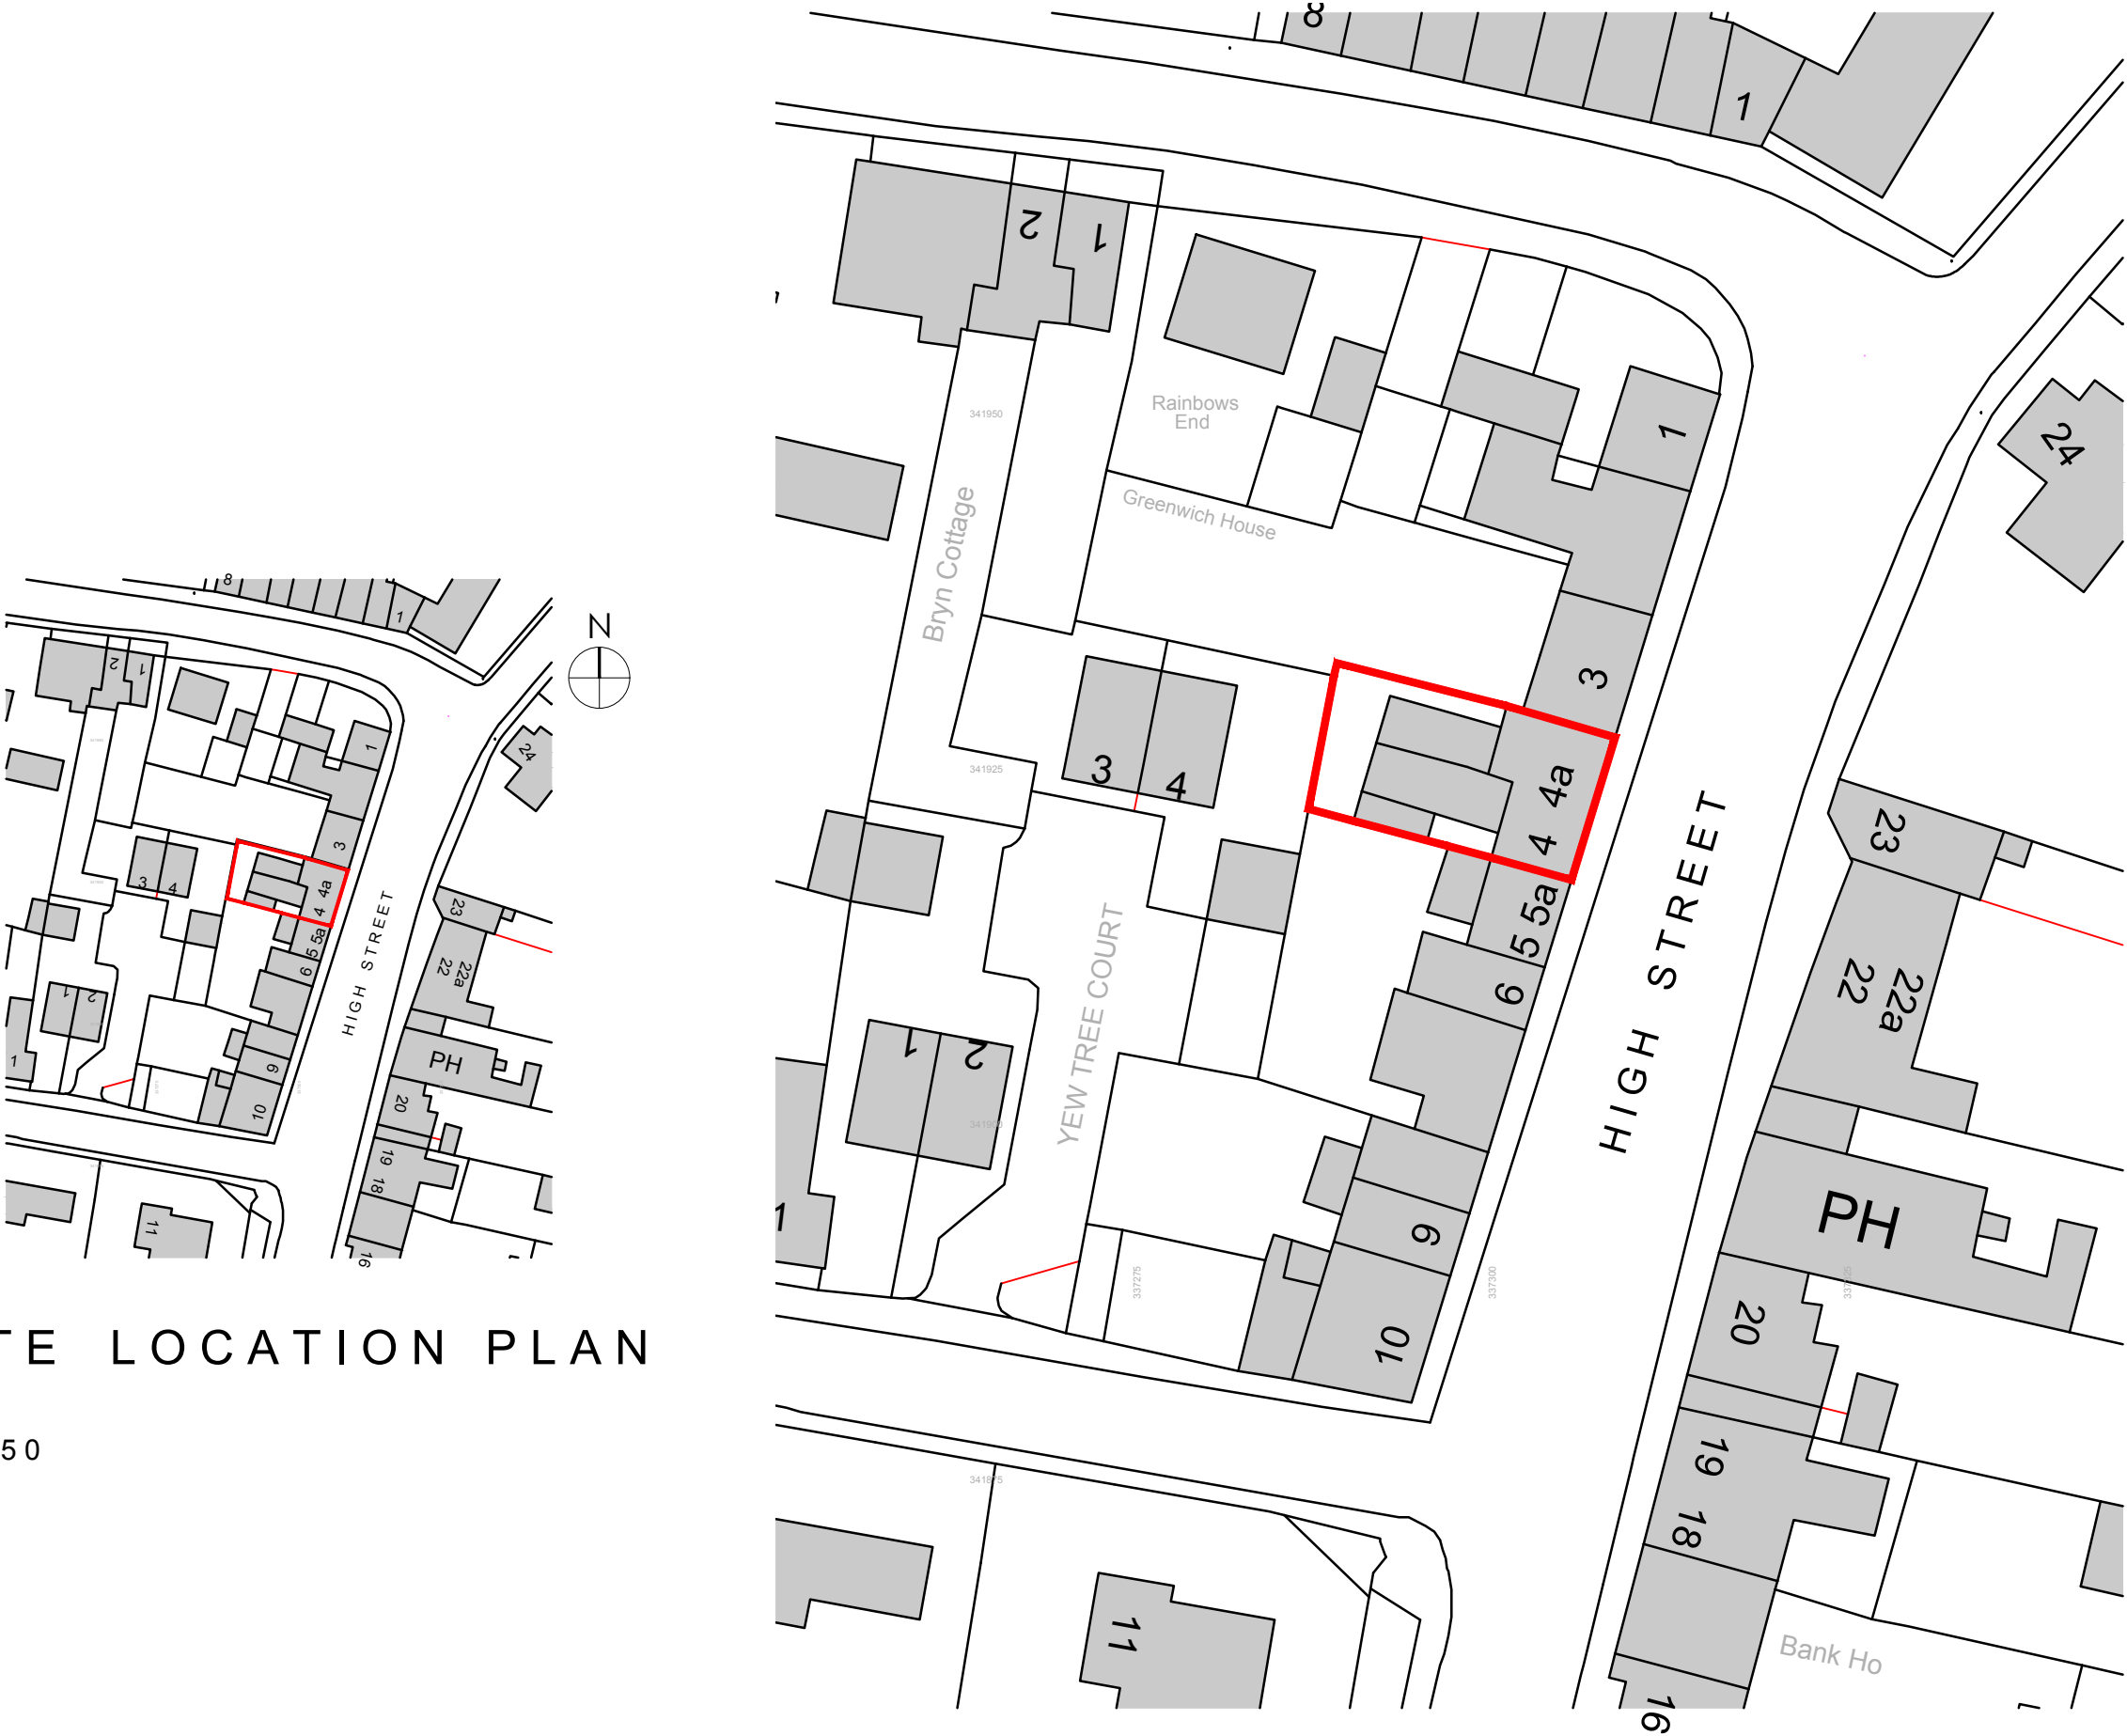

SITE LOCATION PLAN

1:1250

BLOCK PLAN

1:500