


Datum 10.00m


western elevation

Barns western elevation

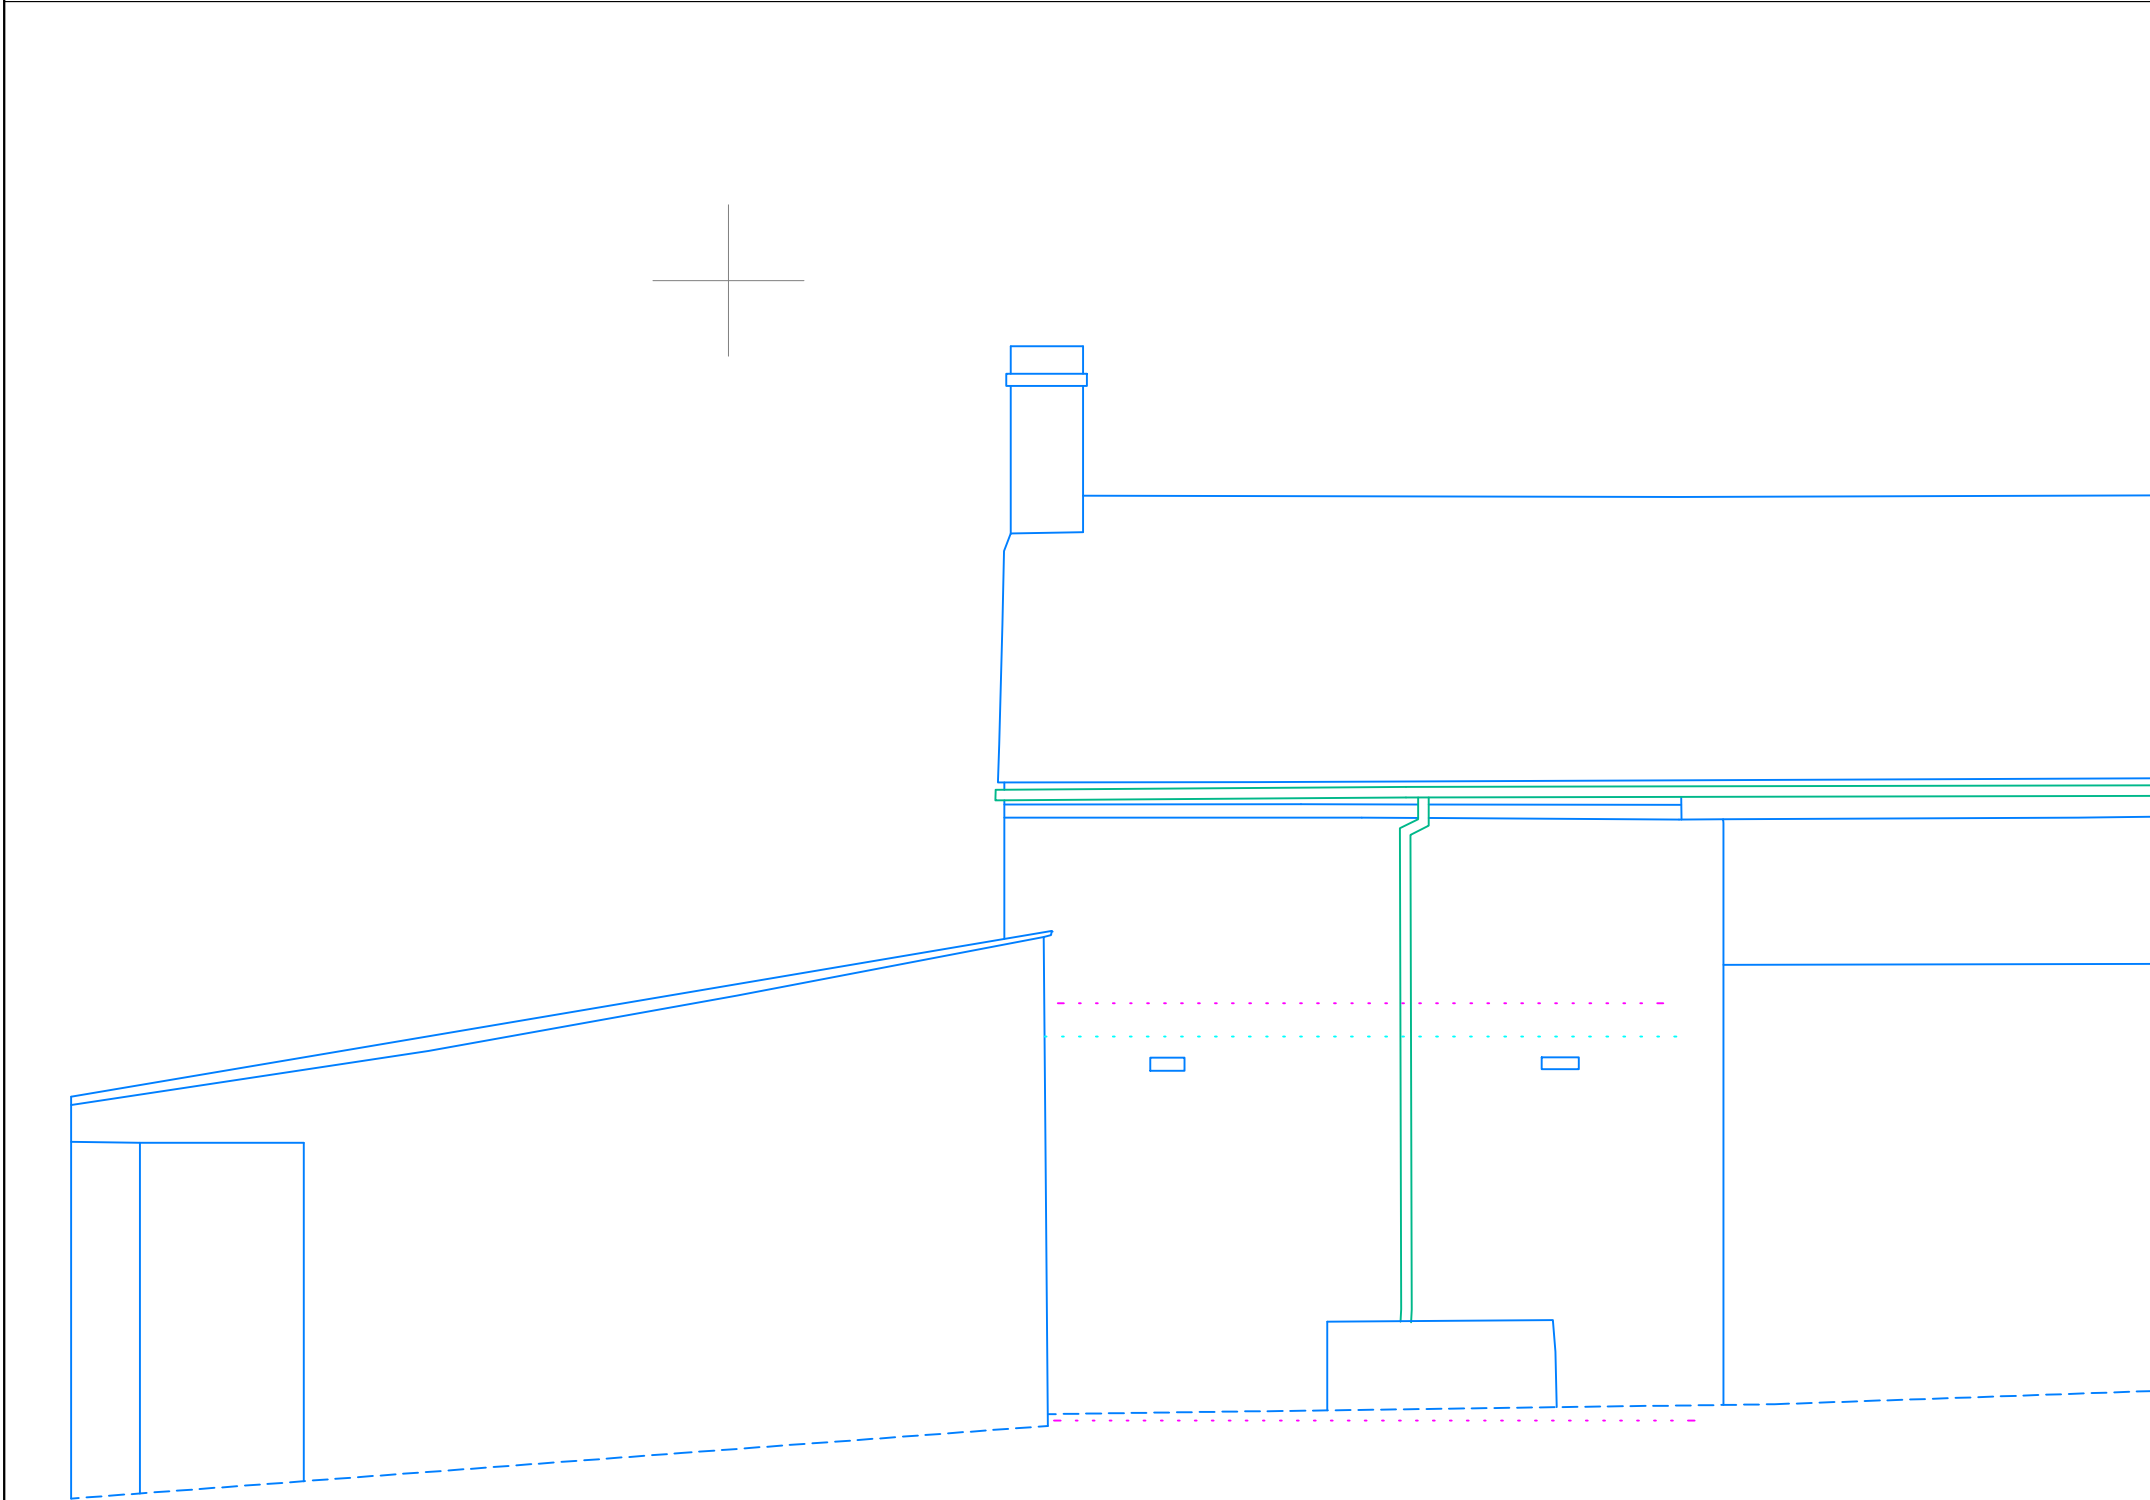


Datum 10.00m

Barns western elevation

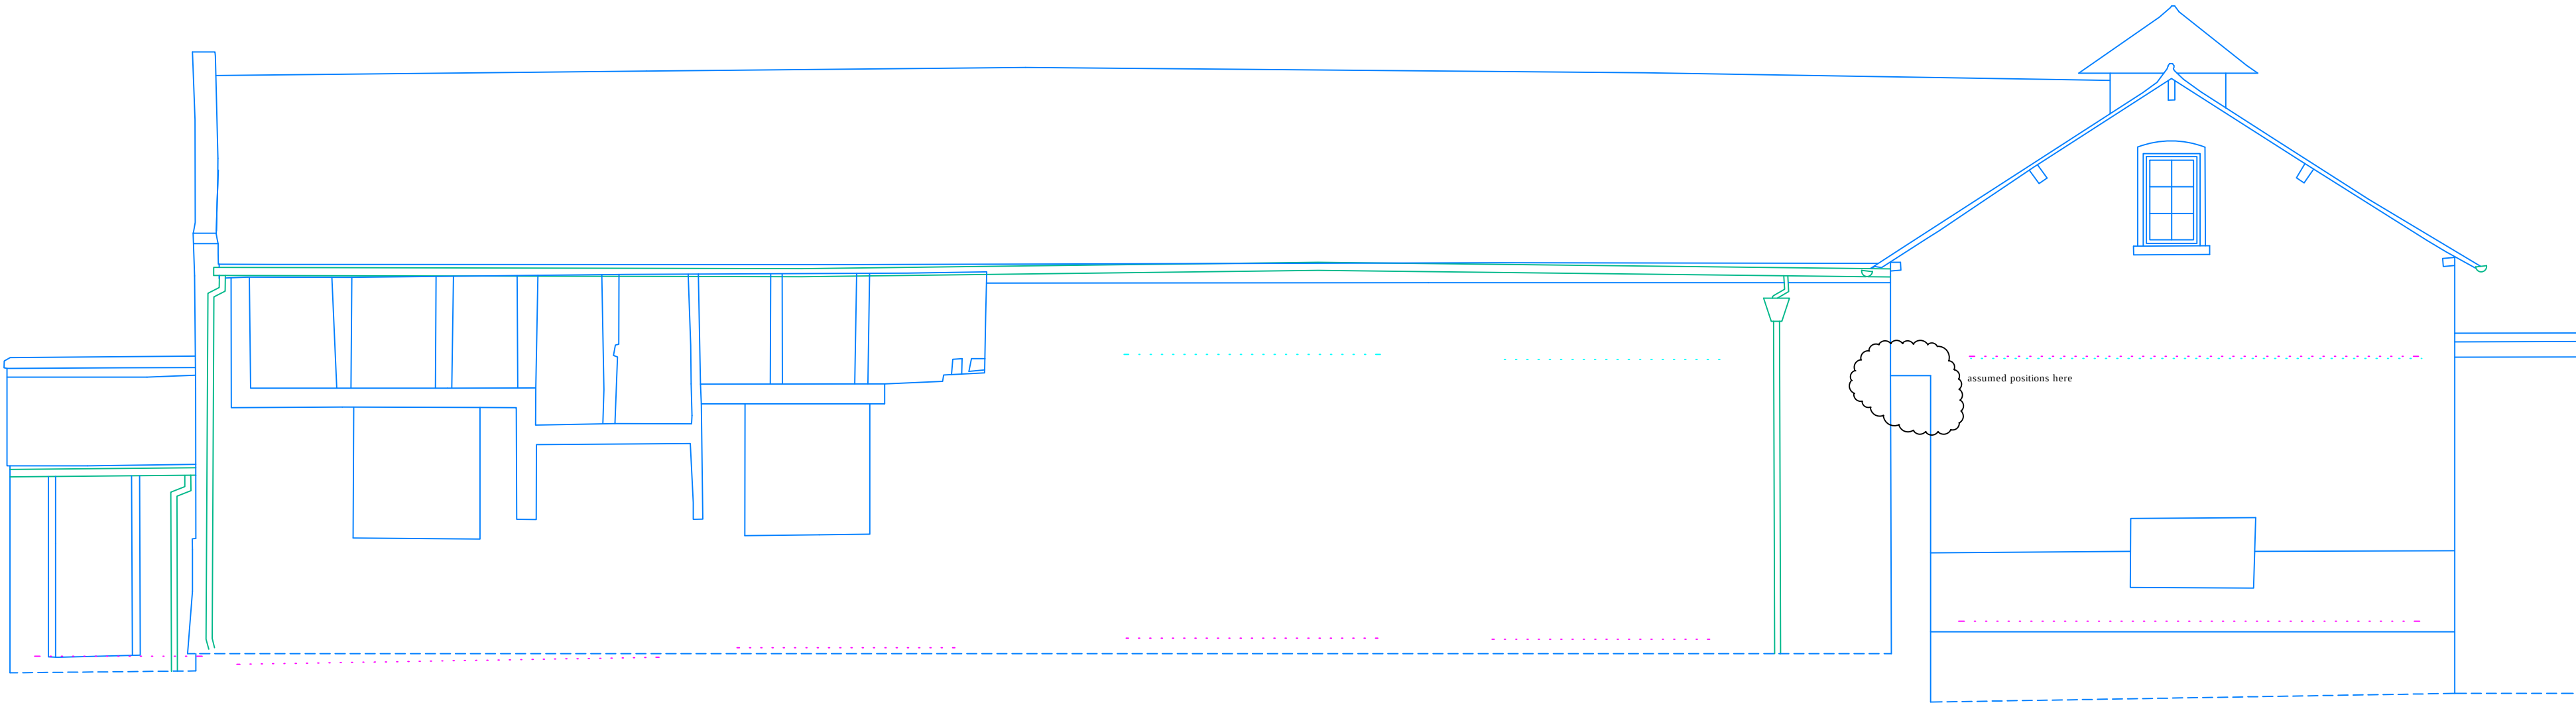

Datum 10.00m

Barns southern elevation

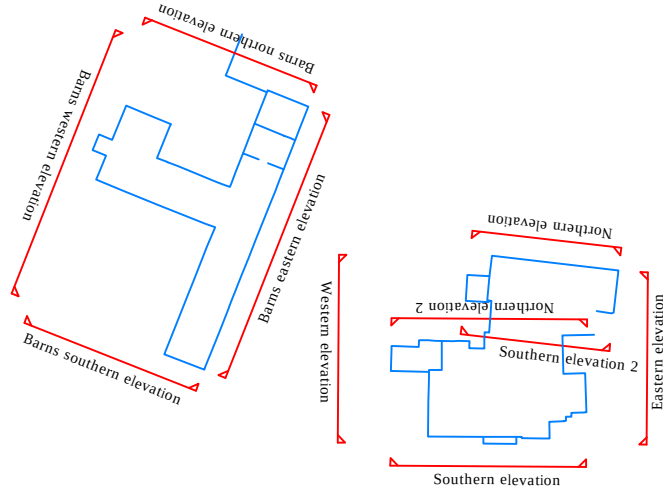

CLIENT	Mr E Chantler		
PROJECT	Knolton Hall, Overton		
TITLE	Barns Existing W & S Elevations		
JOB No.	1140	DWG No.	08
SCALE	1:50 @ A1	DATE	30/01/17
DRAWN	SH	REVISION	-
MOSS. CO. LLP.			
BROOKSIDE - PLEALEY - SHREWSBURY - SY5 0UY			
TEL 01743 792985			
E-mail - graham@mosscompany.co.uk			
DO NOT SCALE FROM THIS DRAWING.			
ALL DIMENSIONS ARE TO BE CHECKED ON SITE.			