
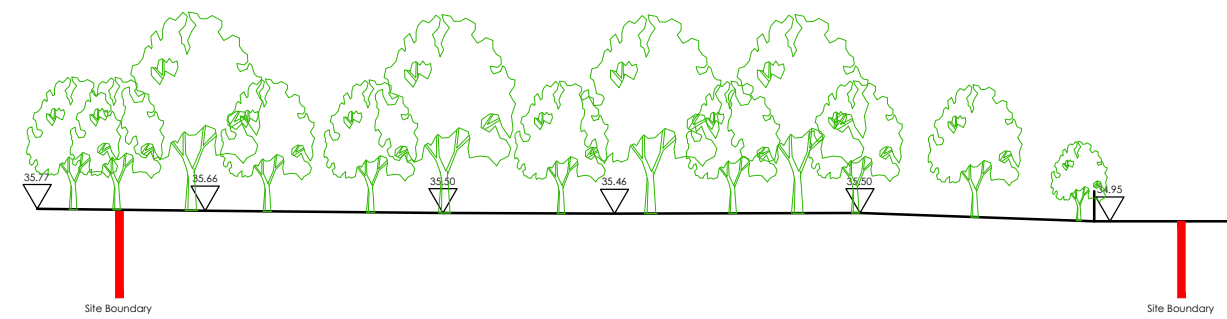
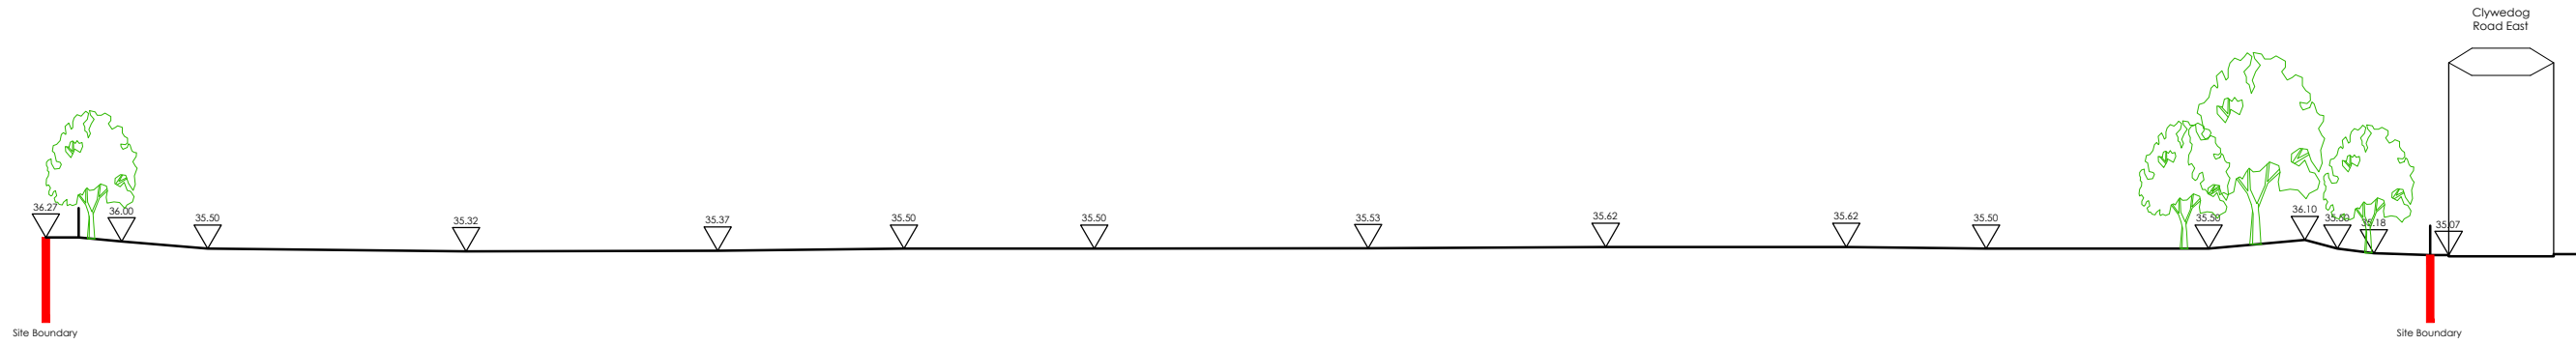
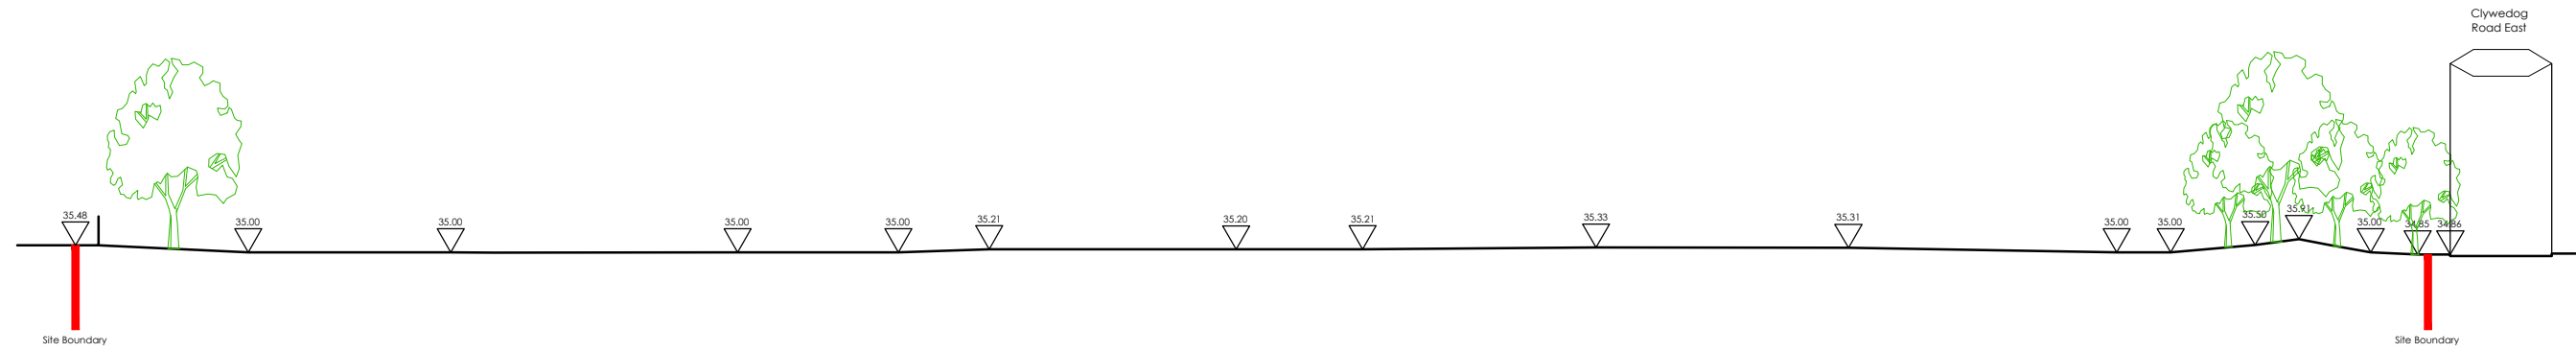


NOTES

- All dimensions and levels are to be checked on site.
- Any discrepancies are to be reported to the architect before any work commences.
- This drawing shall not be scaled to ascertain any dimensions. Work to figured dimensions only.
- This drawing shall not be reproduced without express written permission from AEW.
- Title overlay drawings and ownership boundaries are produced using all reasonable endeavors. AEW cannot be responsible for the accuracy or scale discrepancy of base plans supplied to them.

General Notes

- Position of existing trees and levels taken from topographical survey information. Height of trees shown indicatively.

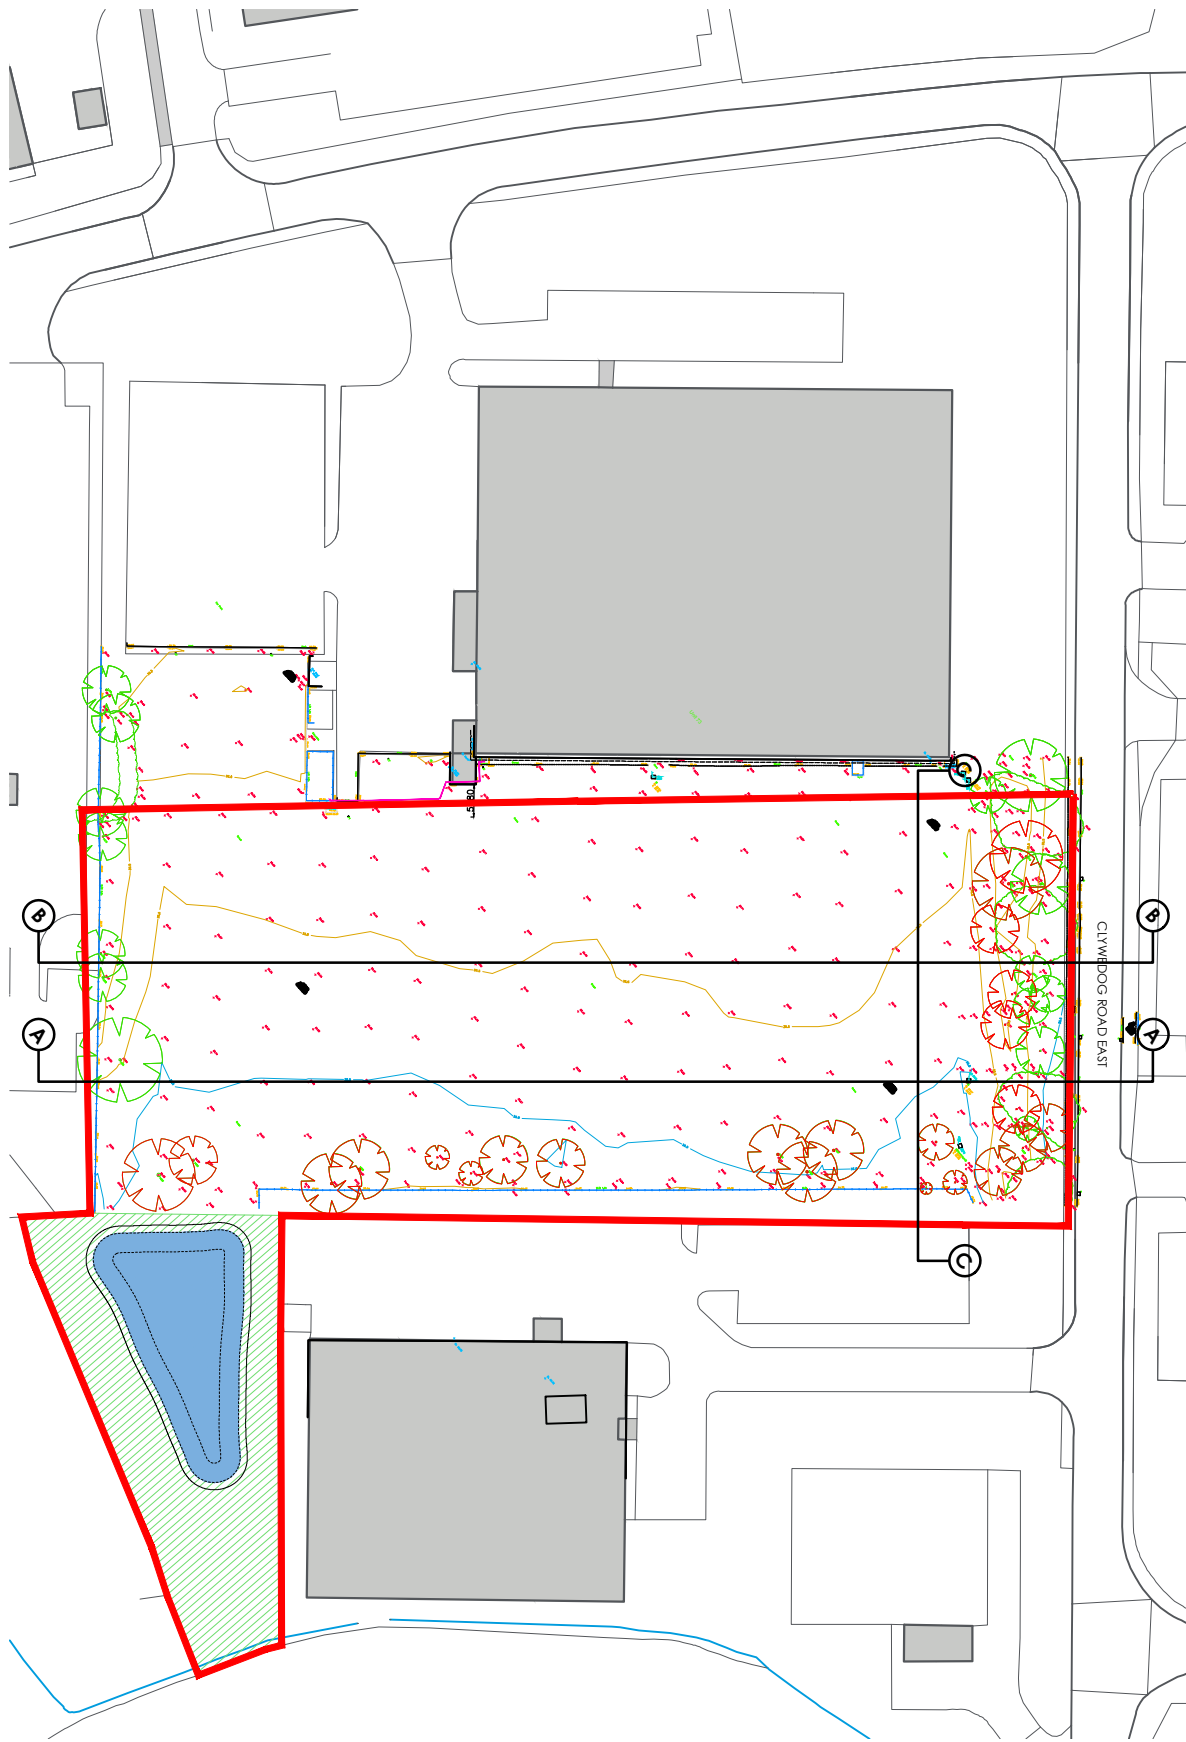

Key Plan 1:1250



P1	02/11/18	TF	DOH
Initial issue			
REV	Date	Drawn by:-	Checked by:-
Status	Purpose of issue		
\$0	For Approval		
drawing stage	Planning		
client			
FI Real Estate Management Ltd			

project
Proposed Industrial Development
Clywedog Road East (Site 3)
Wrexham

Existing Site Sections

date	02/11/18	drawn	TF
scale@A2	1:500	checked	DOH