



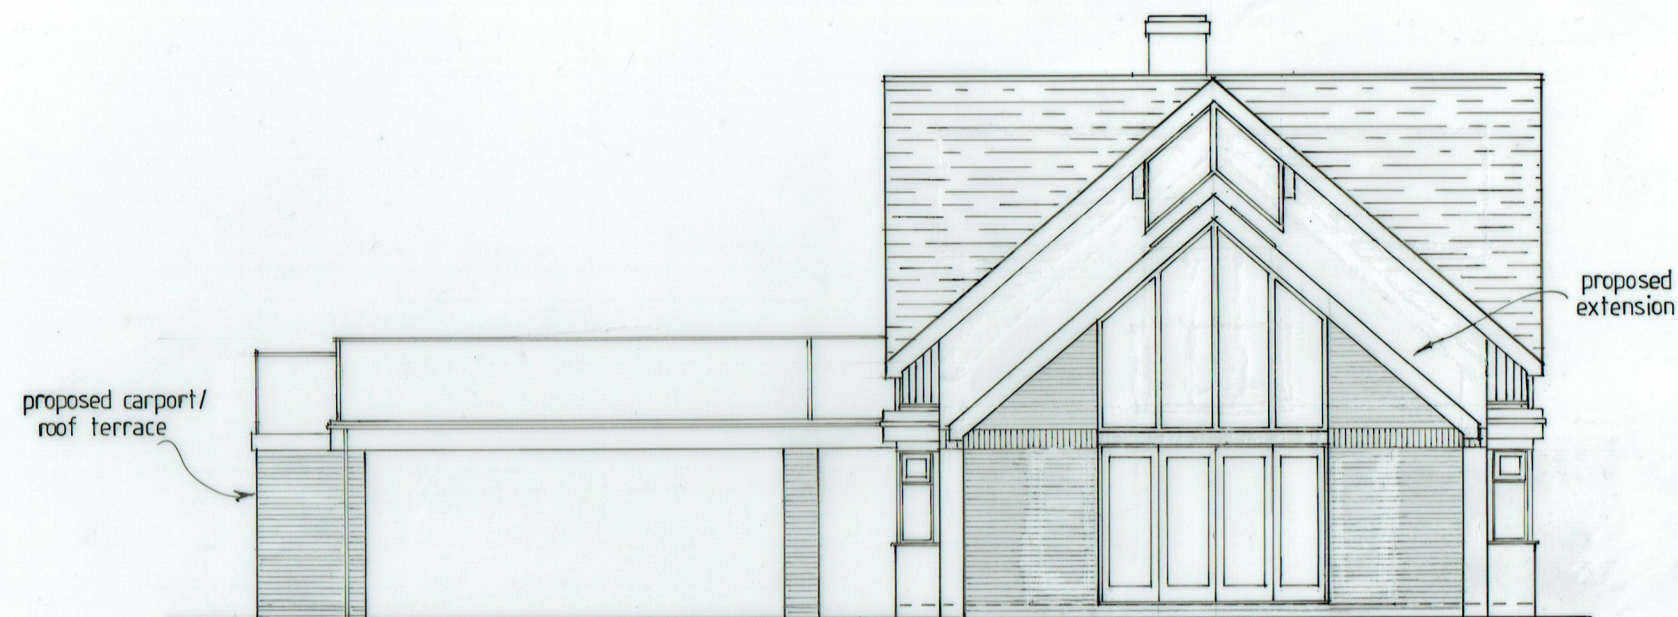

Right Hand Elevation

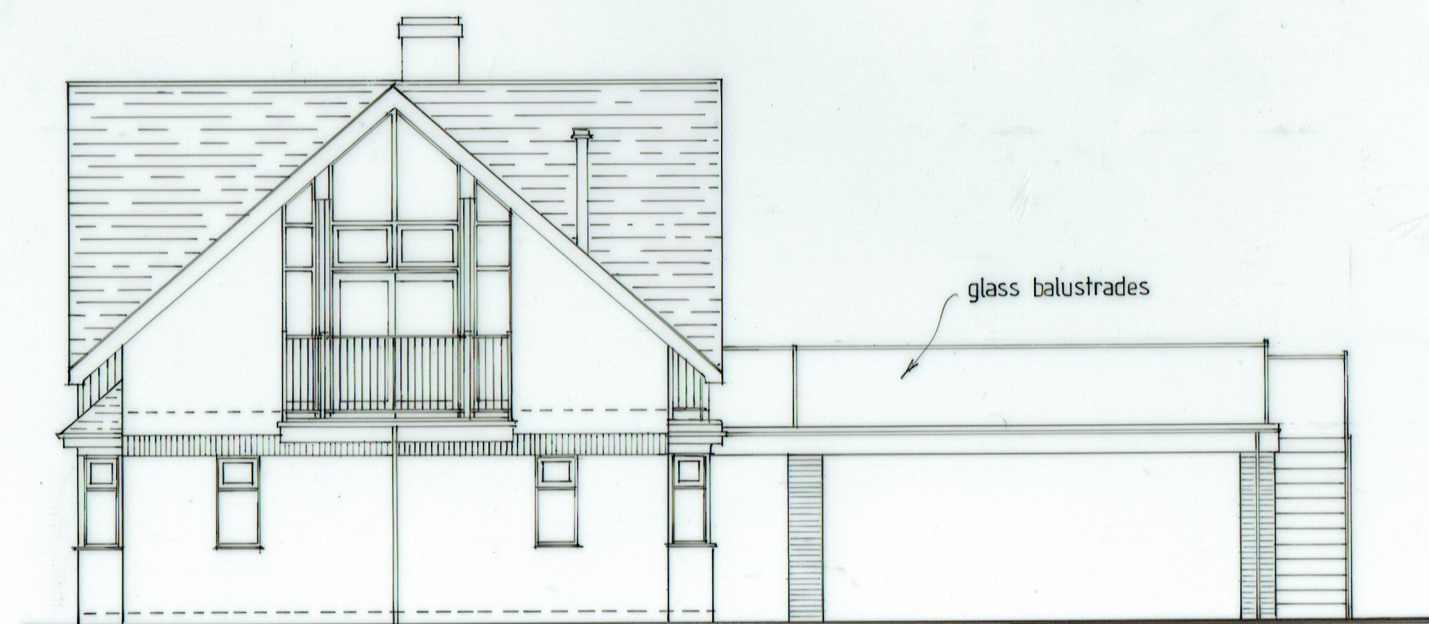

Left Hand Elevation

Drawing Nr:	FIX 9	Revision:	A
Scale:	1:100	Date:	January 2019
Title:			
HAYTOR			
4 PARK LANE COURT, ROSSETT			
<u>Proposed Elevations</u>			



SAKdesign
Architectural Services
www.sakdesign.co.uk

