
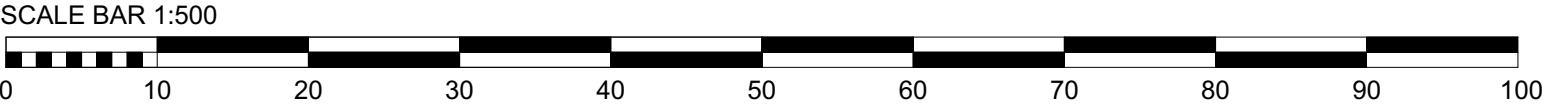


NOTE: All proposed site levels for indicative
purposes only and to be confirmed following
appraisal by Structural Engineer. Existing
site levels based on data provided by
Coopers, drawing ref: 6872/SK01

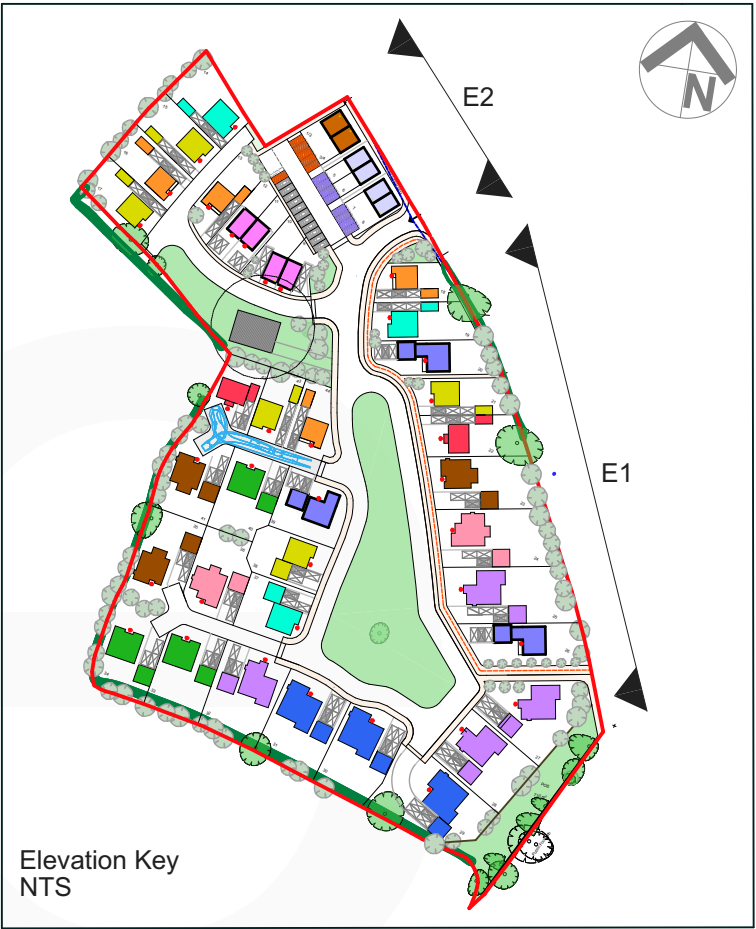

Rev No.	Date.	Rev.	By.	Chk.	
PLANNING					
Scale.	1:500 @A1	Date.	18.01.2019	Drawn by.	ROH
				Chk.	BE
base. ARCHITECTS					
Project Title. Proposed Housing Vicarage Lane, Gresford					
Client. Gower Homes					
Drawing Title. Vicarage Lane Elevations					
Project No.	BA1858	Drawing No.	PL-006	Revision.	-