




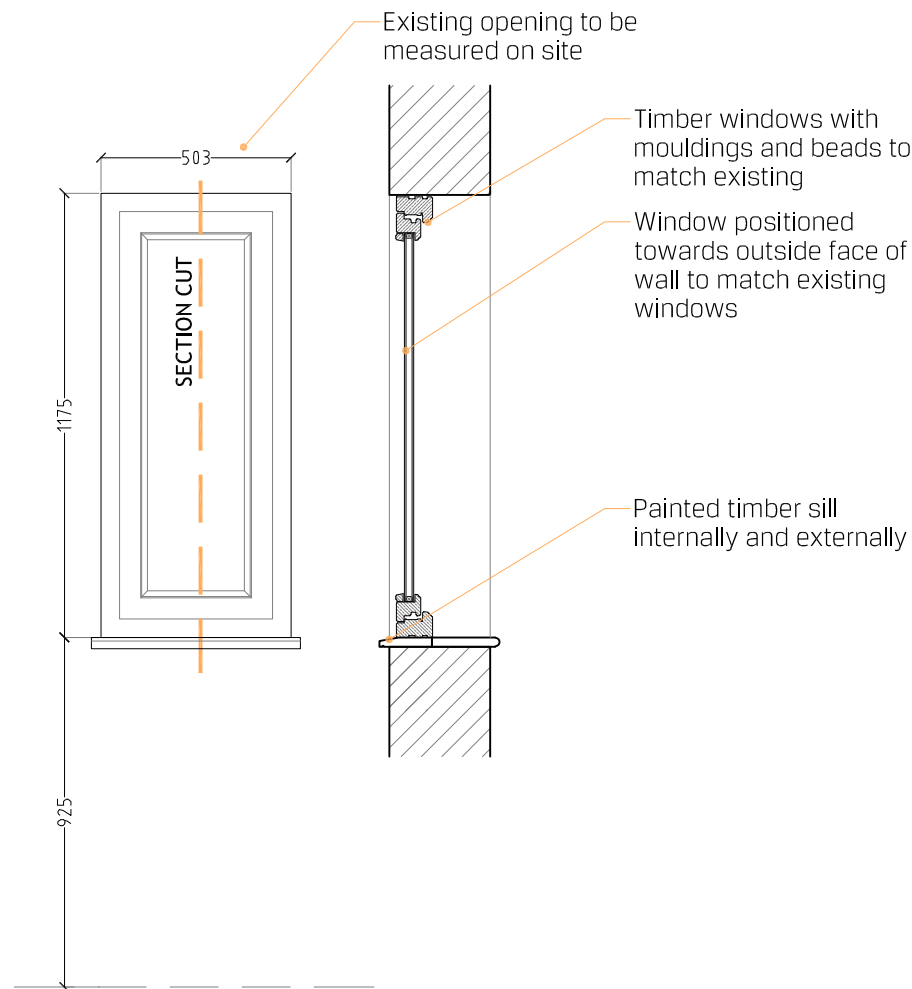


WINDOW TYPE 1  
WINDOW FRAME: TIMBER  
WINDOW FINISH: PAINTED WHITE  
WINDOW NUMBER(S): WG-01  
GLAZING: 6.8mm laminated soft coat (external)  
10mm toughened self clean (internal)  
18 Argon filled cavity with warm edge spacer

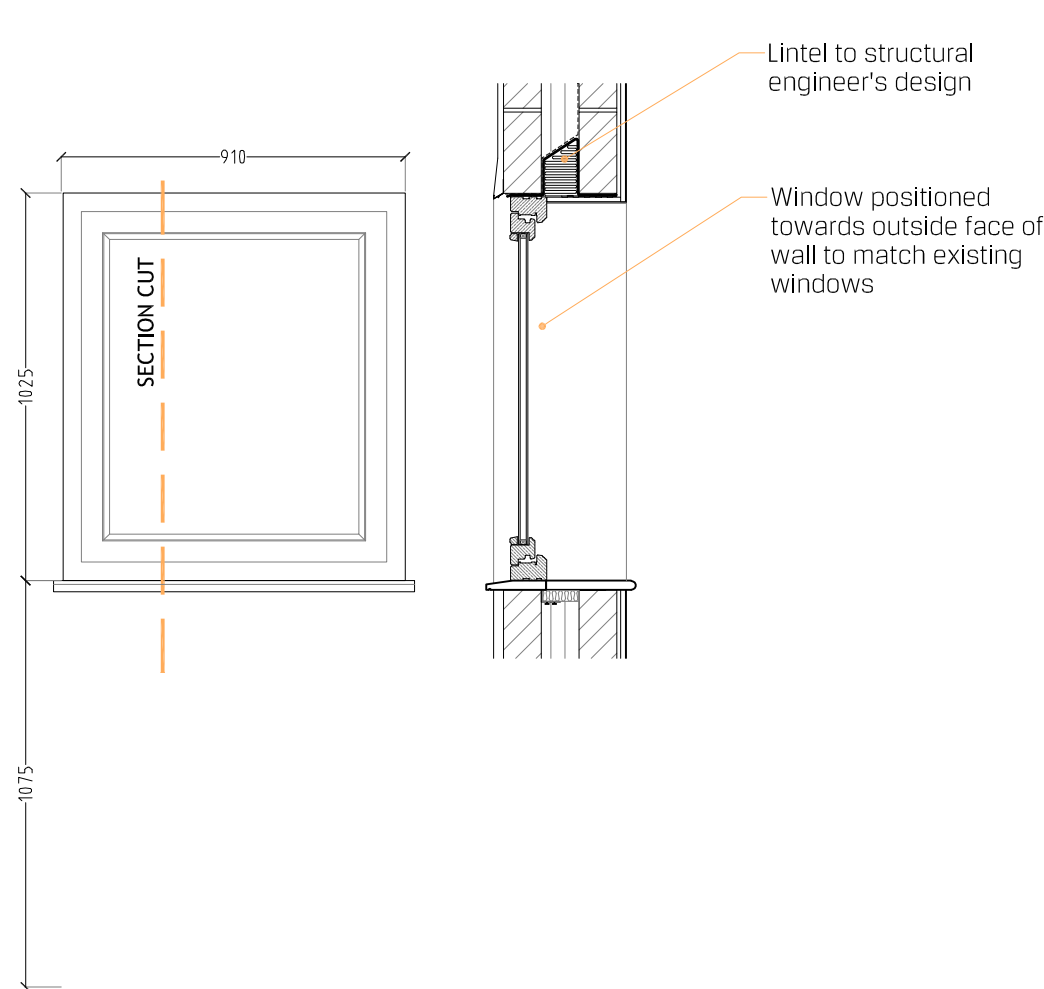

WINDOW TYPE 1  
WINDOW FRAME: TIMBER  
WINDOW FINISH: PAINTED WHITE  
WINDOW NUMBER(S): WG-02  
GLAZING: 6.8mm laminated soft coat (external)  
10mm toughened self clean (internal)  
18 Argon filled cavity with warm edge spacer

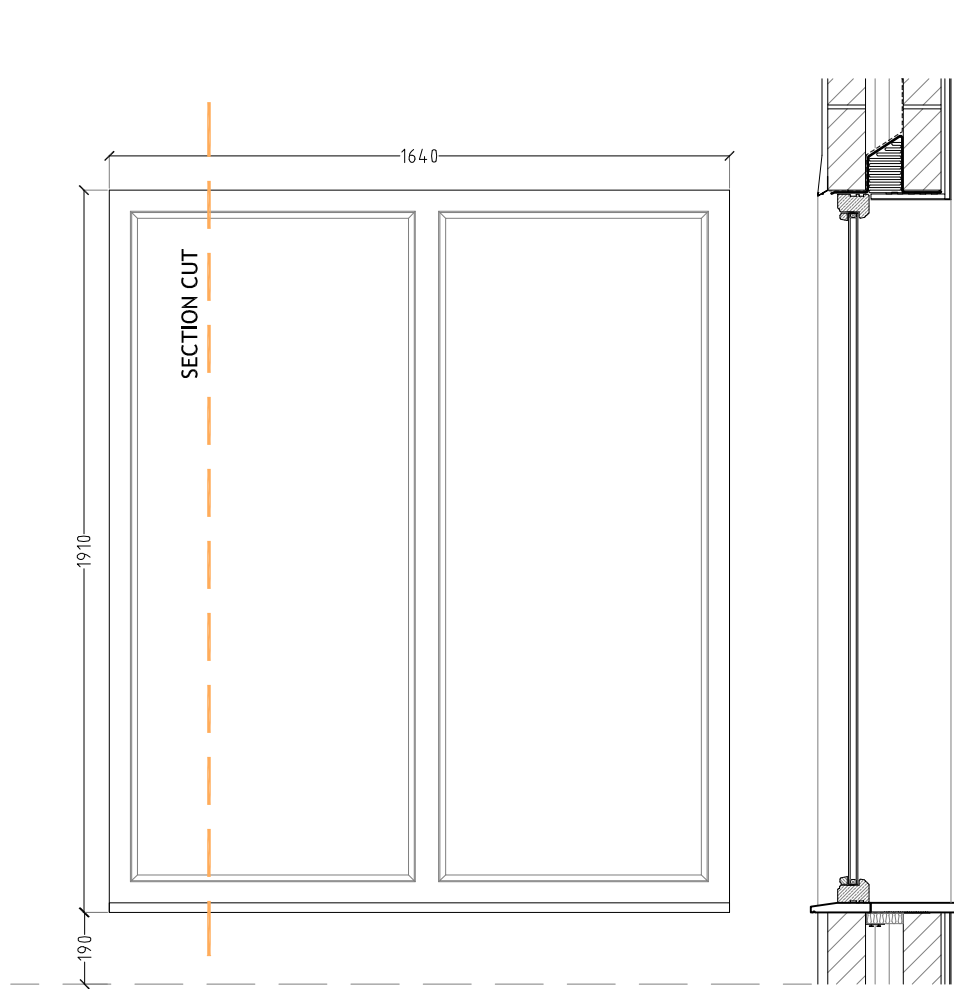


WINDOW TYPE 3  
WINDOW FRAME: TIMBER  
WINDOW FINISH: PAINTED WHITE  
WINDOW NUMBER(S): WG-03, WG-04  
GLAZING: 6.8mm laminated soft coat (external)  
10mm toughened self clean (internal)  
18 Argon filled cavity with warm edge spacer

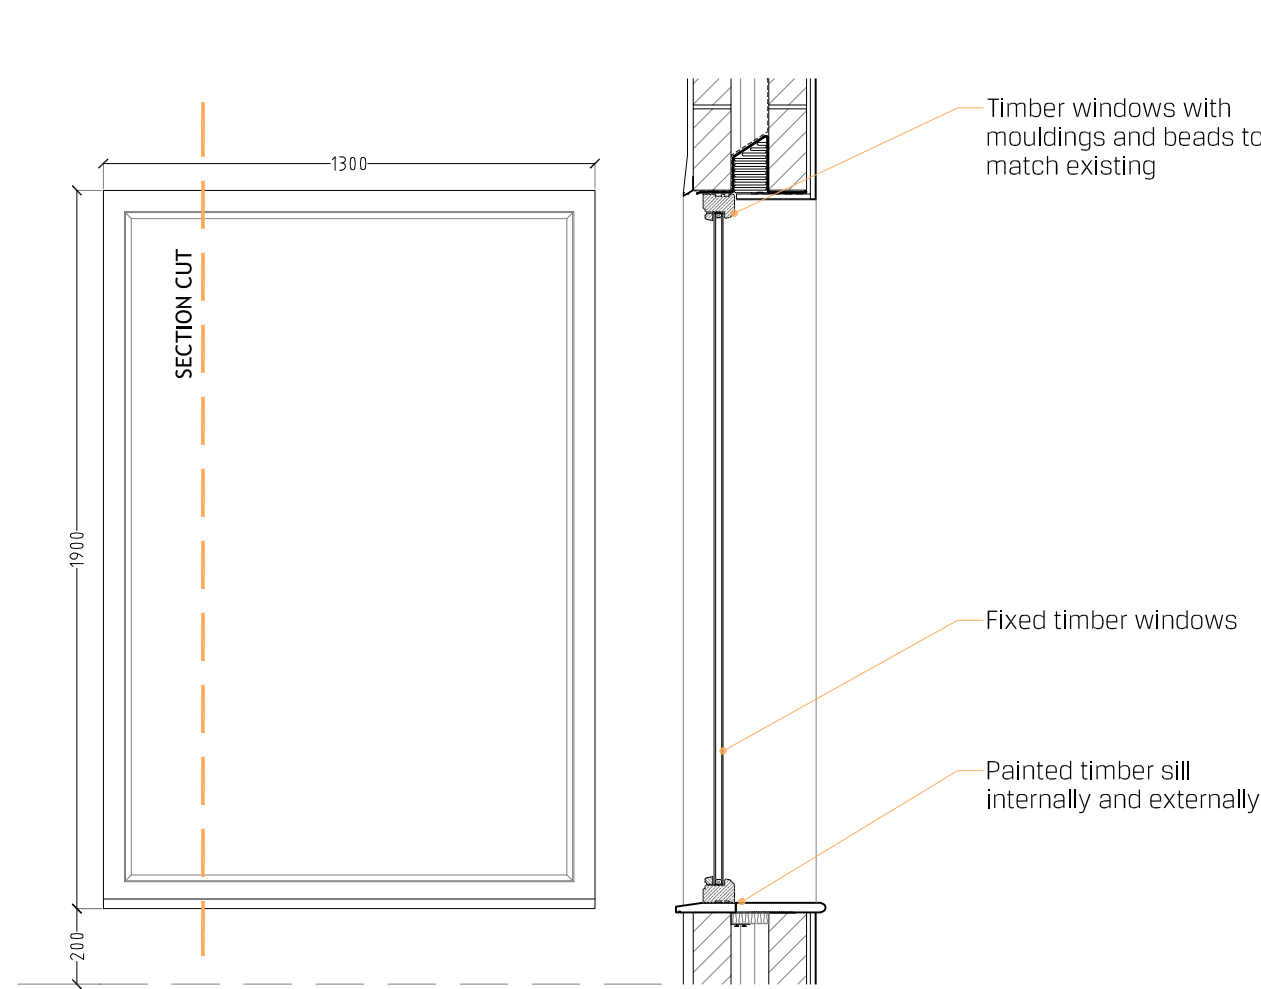


WINDOW TYPE 4  
WINDOW FRAME: TIMBER  
WINDOW FINISH: PAINTED WHITE  
WINDOW NUMBER(S): WG-05  
GLAZING: 6.8mm laminated soft coat (external)  
10mm toughened self clean (internal)  
18 Argon filled cavity with warm edge spacer


PROPOSED WINDOW ELEVATIONS AND DETAILS | SCALE 1:20

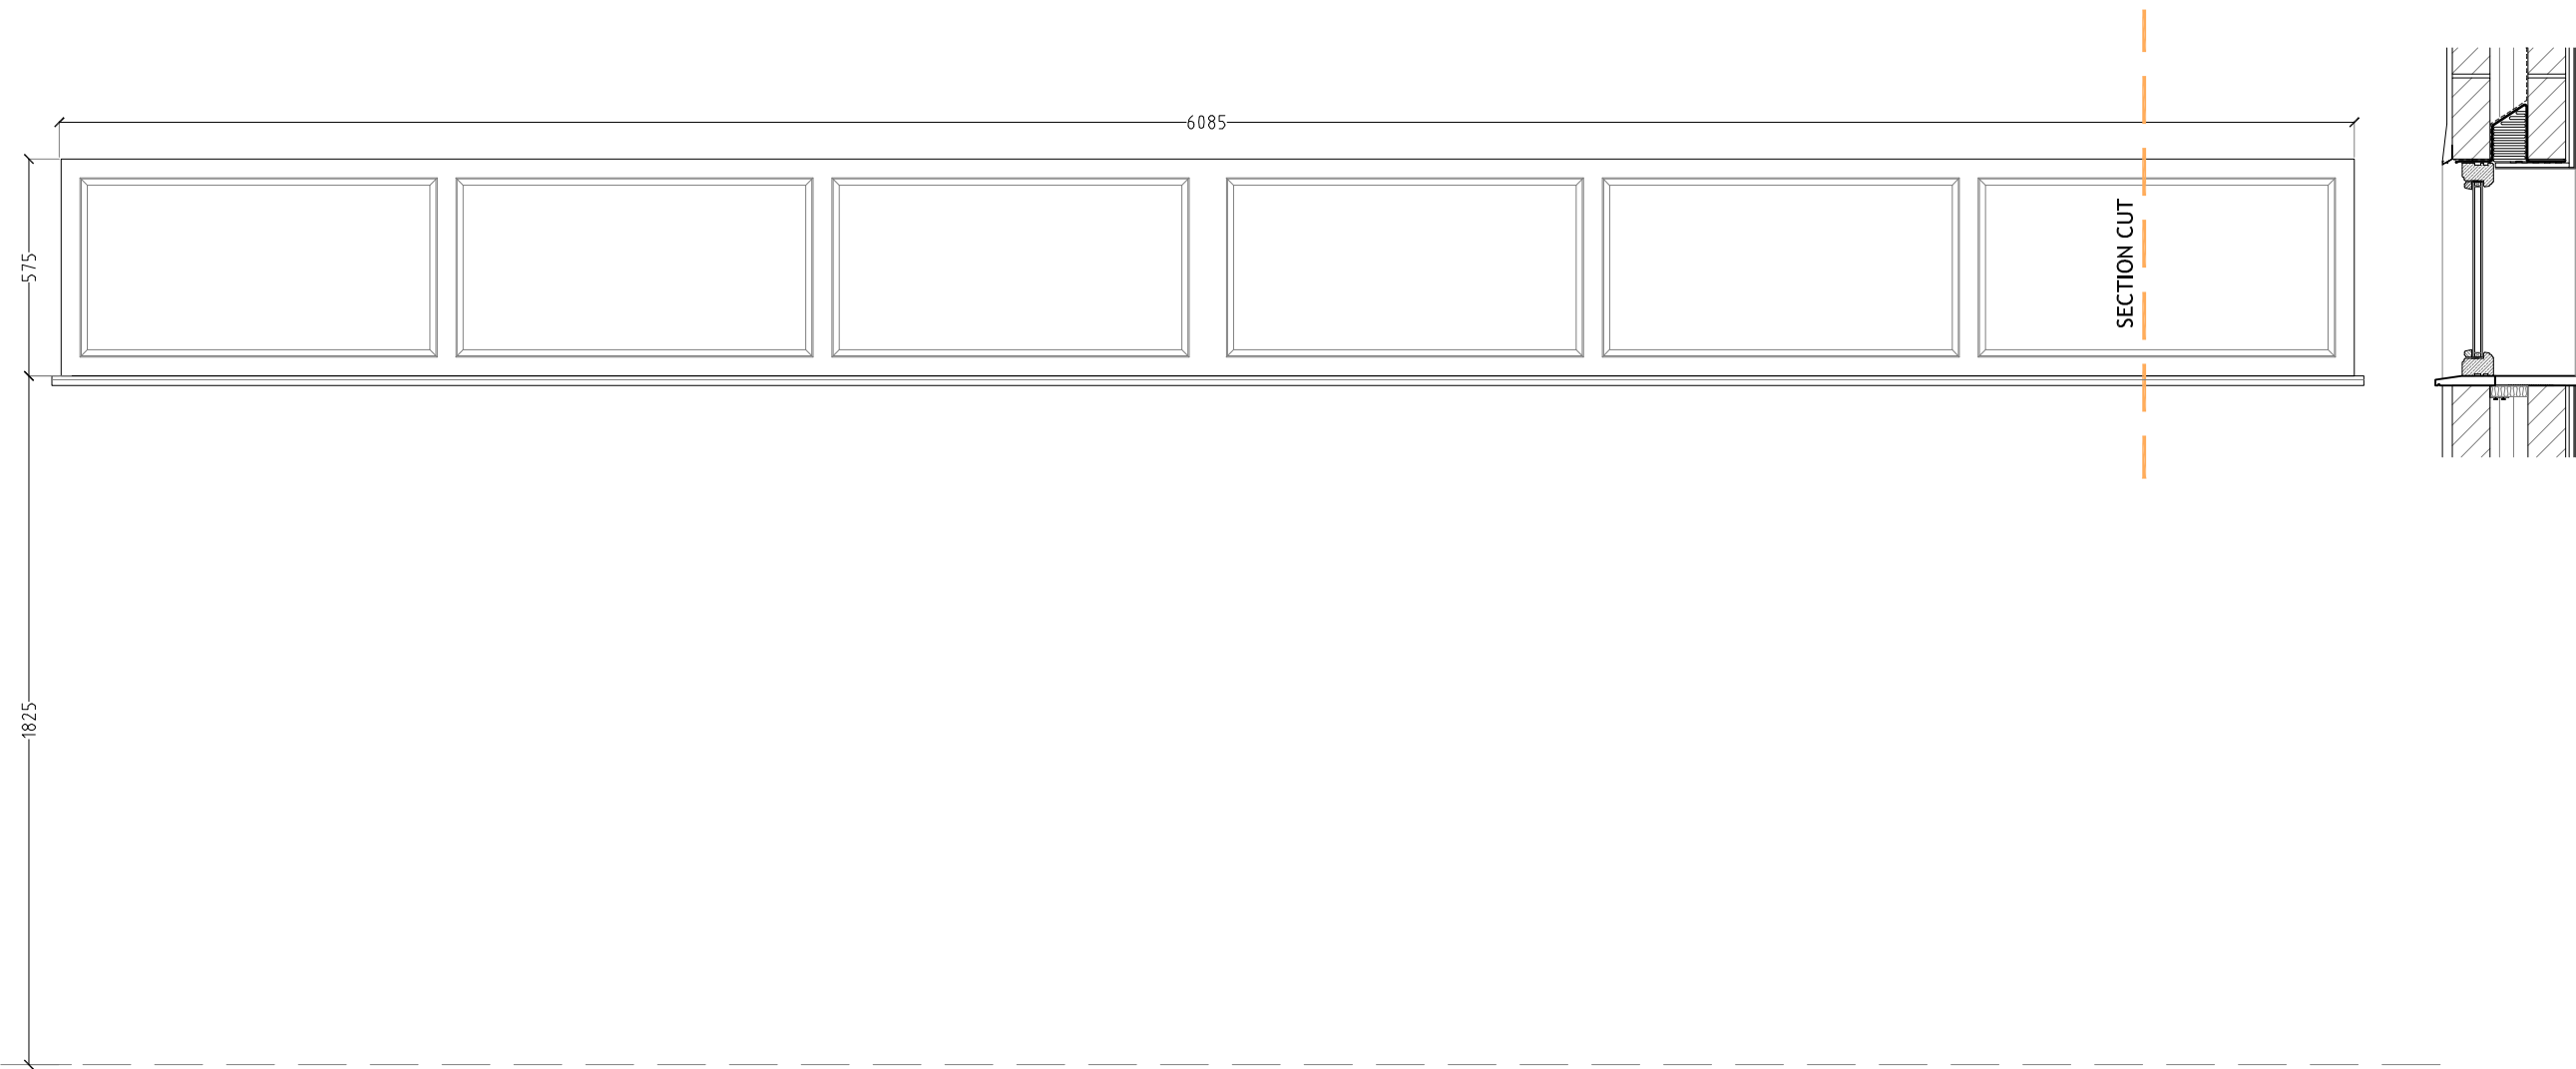

WINDOW TYPE 5  
WINDOW FRAME: TIMBER  
WINDOW FINISH: PAINTED WHITE  
WINDOW NUMBER(S): WG-06  
GLAZING: 6.8mm laminated soft coat (external) Obscured Glazed  
10mm toughened self clean (internal)  
18 Argon filled cavity with warm edge spacer

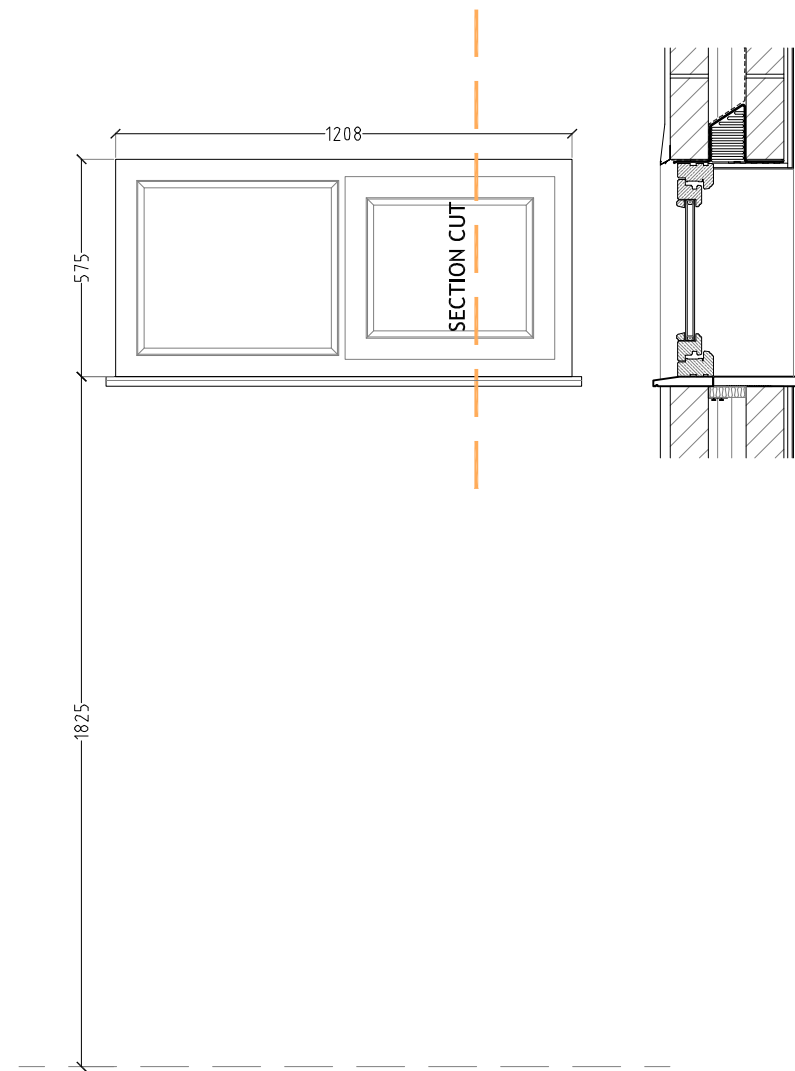

WINDOW TYPE 6  
WINDOW FRAME: TIMBER  
WINDOW FINISH: PAINTED WHITE  
WINDOW NUMBER(S): WG-07  
GLAZING: 6.8mm laminated soft coat (external) Obscured Glazed  
10mm toughened self clean (internal)  
18 Argon filled cavity with warm edge spacer

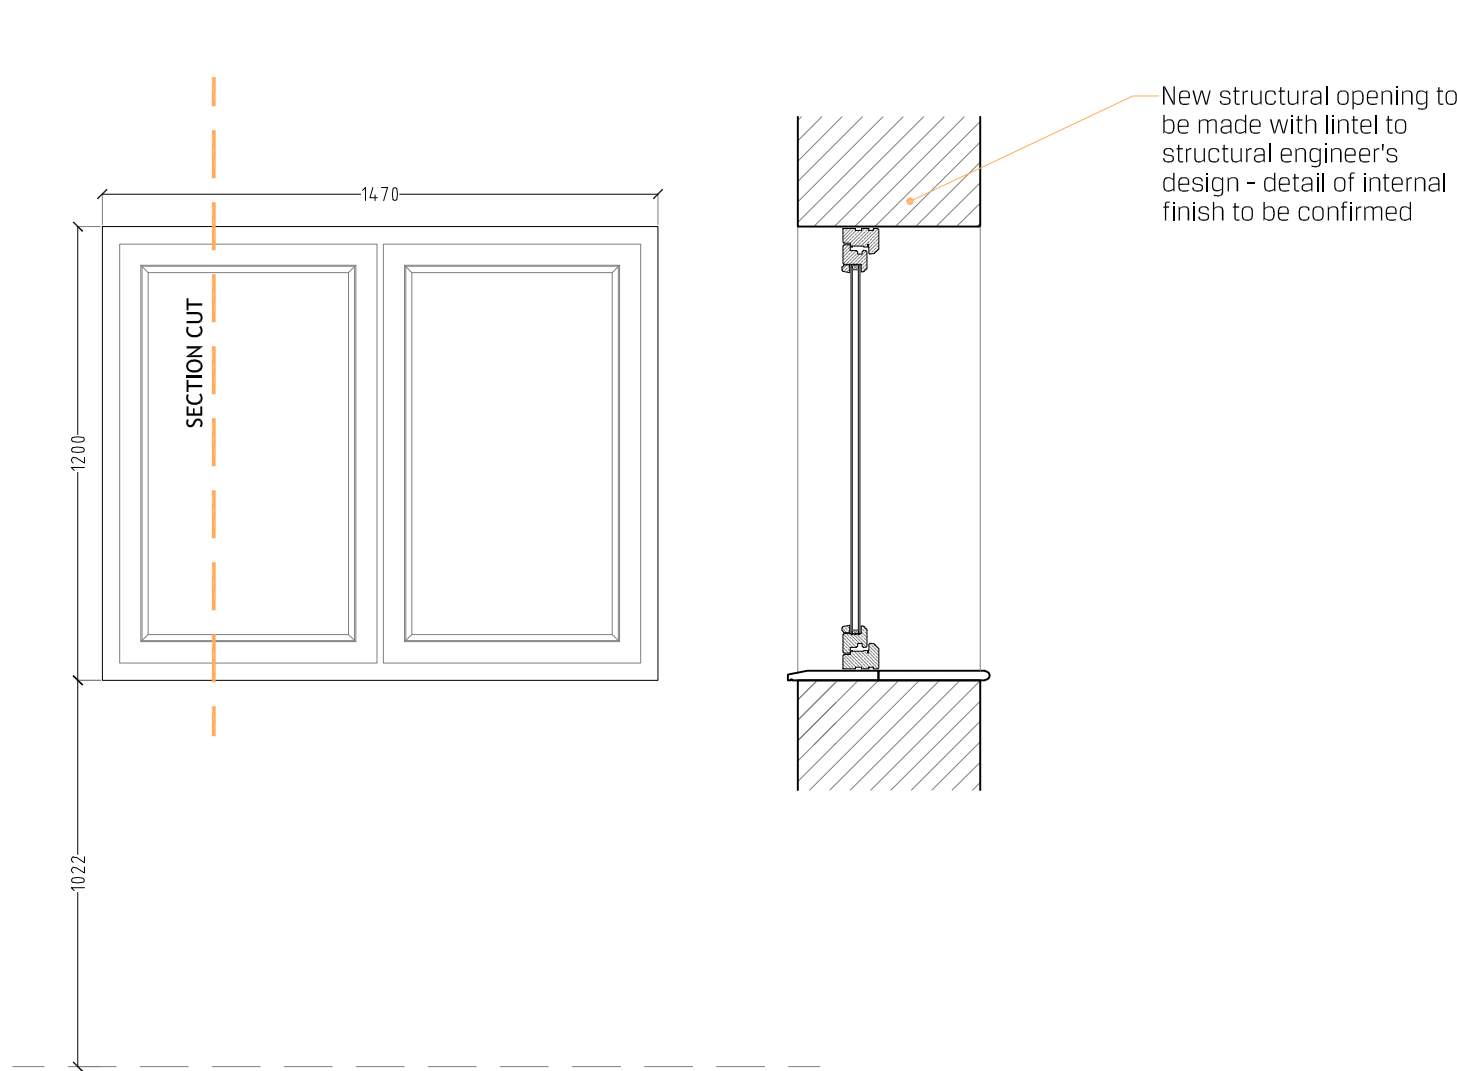


WINDOW TYPE 7  
WINDOW FRAME: TIMBER  
WINDOW FINISH: PAINTED WHITE  
WINDOW NUMBER(S): WG-08  
GLAZING: 6.8mm laminated soft coat (external)  
10mm toughened self clean (internal)  
18 Argon filled cavity with warm edge spacer

PROPOSED WINDOW ELEVATIONS | SCALE 1:20

|   |          |       |         |      |
|---|----------|-------|---------|------|
| STATUS   | PLANNING |       |         |      |
|   |          |       |         |      |
|   |          |       |         |      |
|   |          |       |         |      |
| REVISION   |          | DRAWN | CHECKED | DATE |
| © Copyright SHACKARCHITECTURE all rights reserved. Do Not scale this drawing. ALL dimensions are in millimetres unless stated otherwise. ALL dimensions must be checked on site prior to construction and any discrepancies reported to the architect. |          |       |         |      |

NOTE:  
ALL NEW WINDOWS TO BE WOODEN  
WINDOWS 'STAFFORDSHIRE' RANGE OF  
TIMBER FLUSH CASEMENT WINDOWS ,  
FINISHED IN F&B WIMBOURNE WHITE

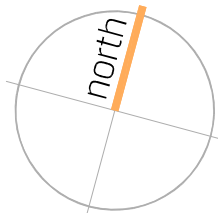

SHACKARCHITECTURE

A Unit 5, The Curve, 139 Telegraph Road, Heswall, Wirral, CH60 7SE  
T +44(0)161 342 6616 E info@shackarchitecture.com W www.shackarchitecture.com

Client PRICE AND CHANTLER LTD  
Project THE BOAT, ERBISTOCK  
Title PROPOSED WINDOW SCHEDULE AND DETAILS

Scale VARIES@A1 Project No. SHACK389 Dwg. No. 8210 Rev