



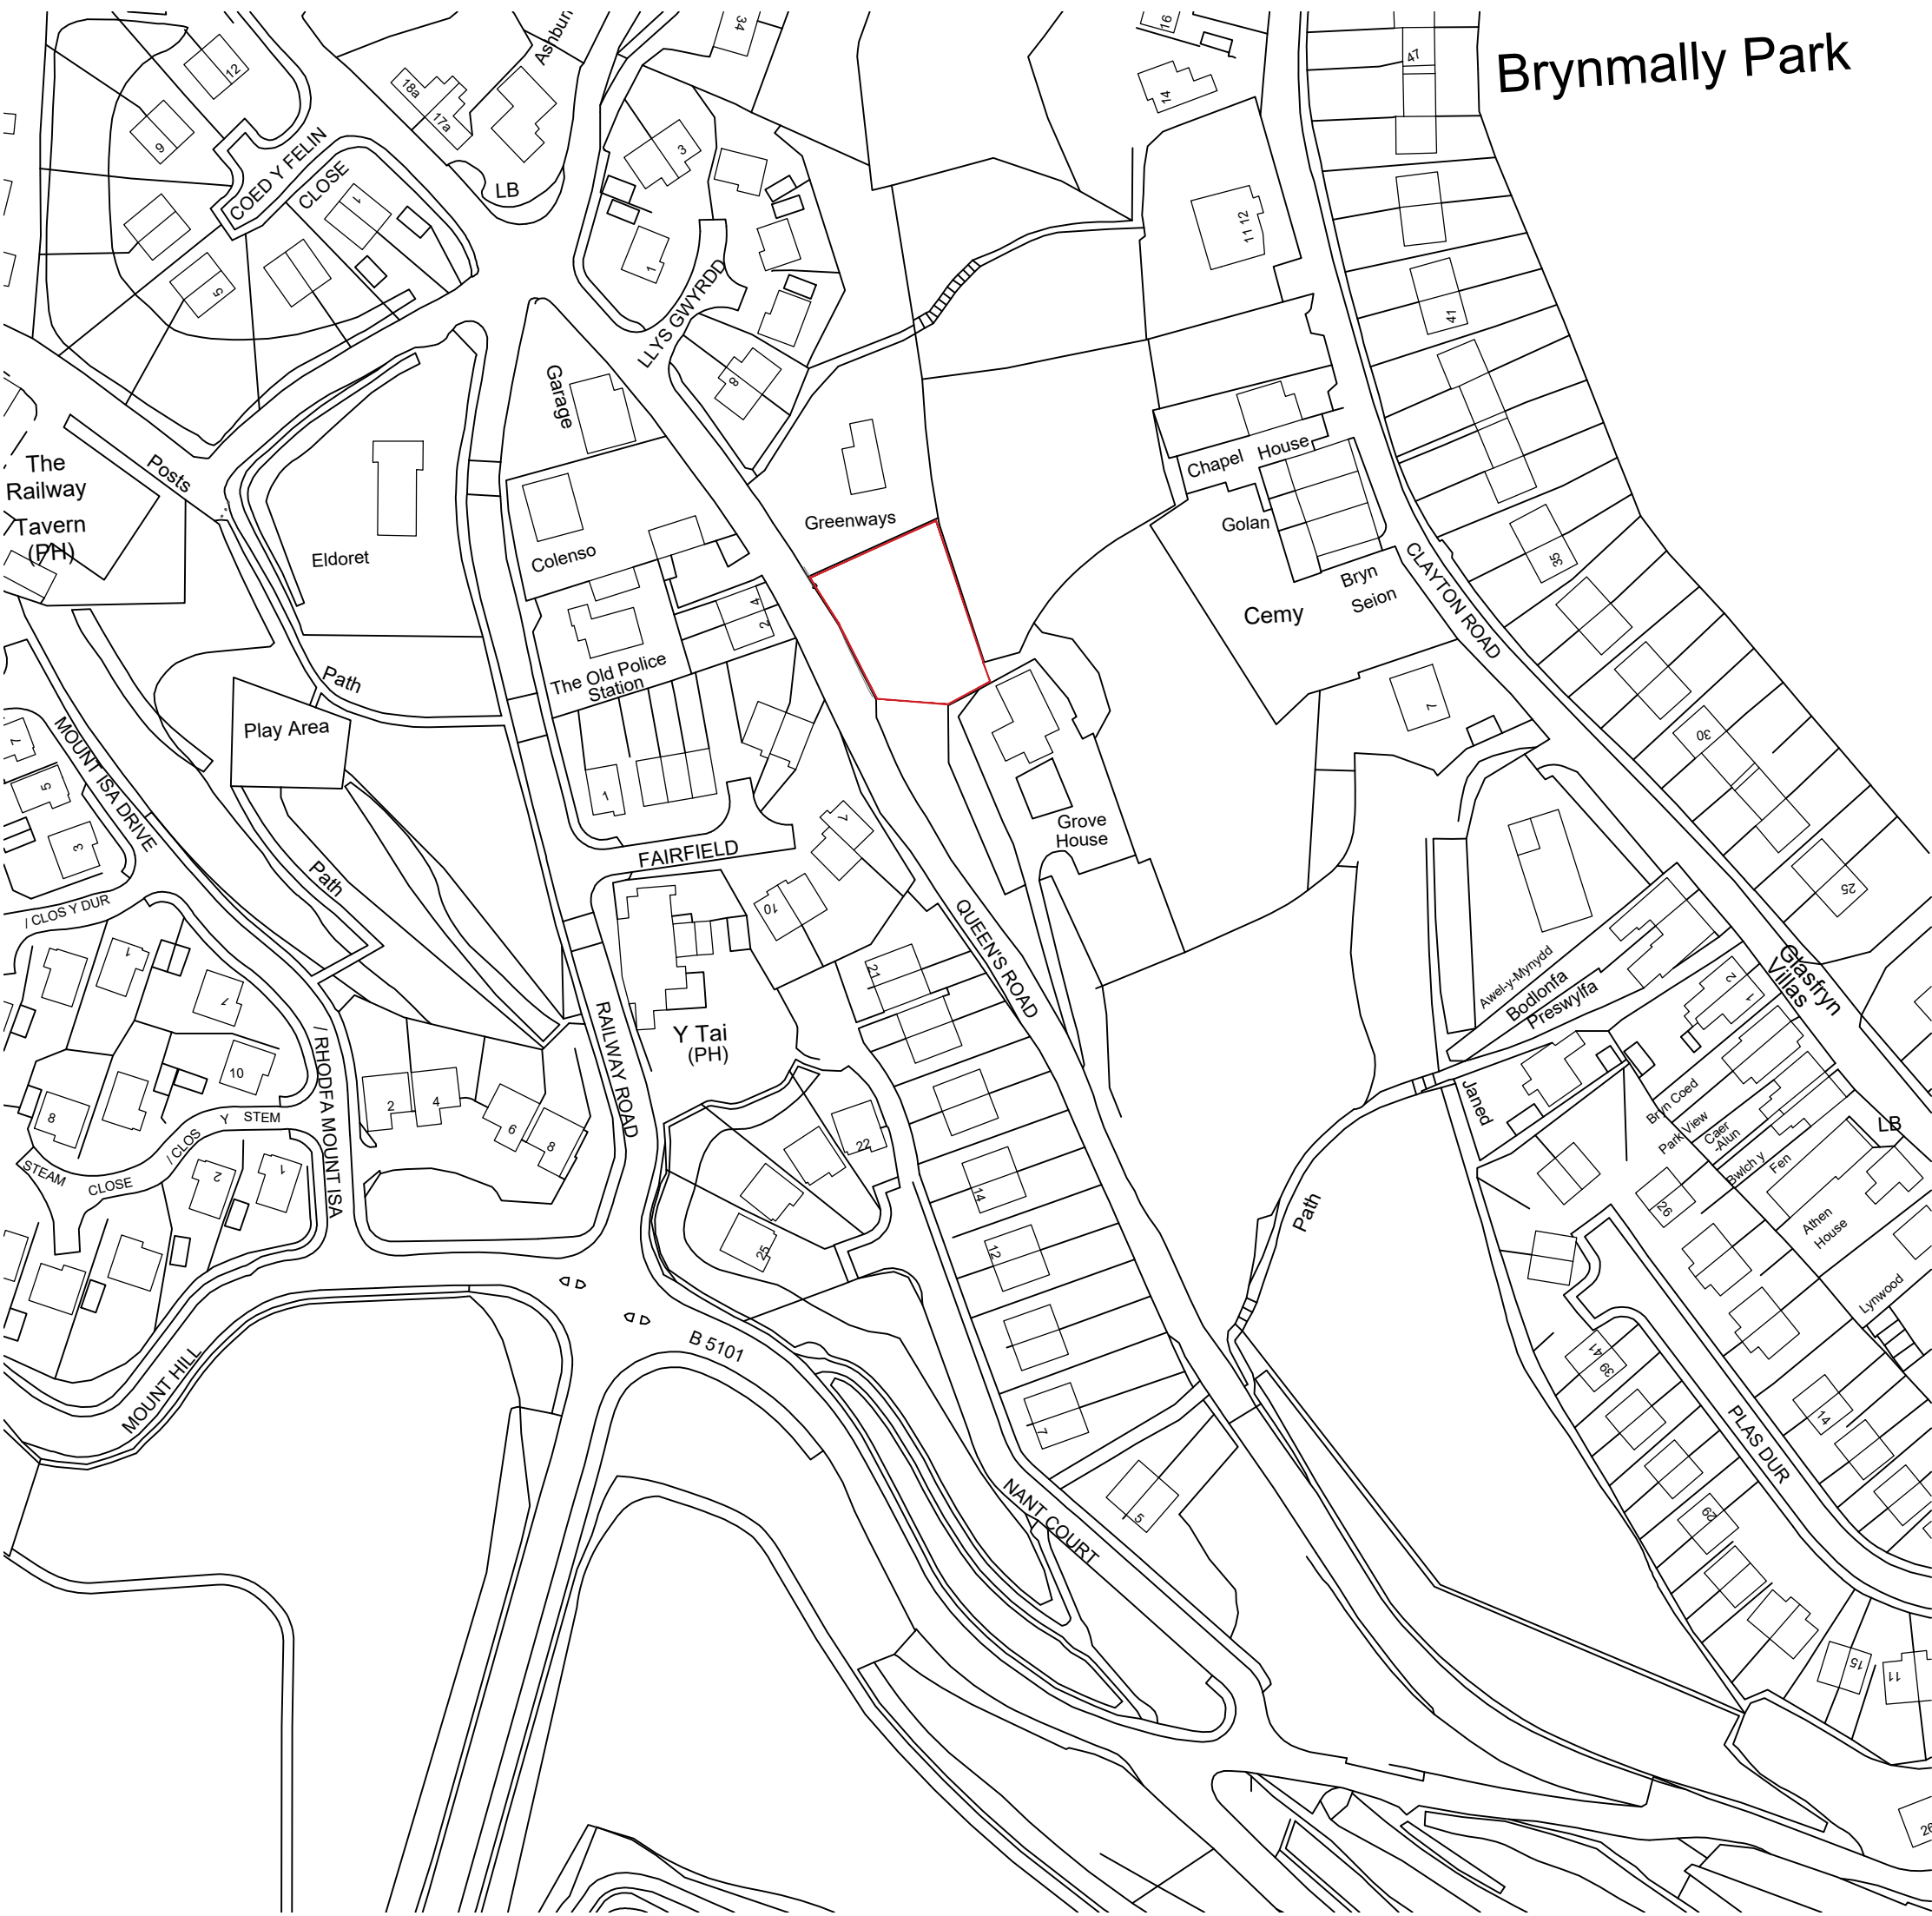


LOCATION PLAN
1:1250 at A1

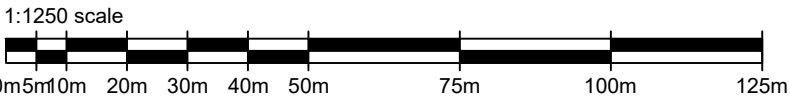

SITE ADDRESS:

Land Adjacent to,
Queens Road,
Brymbo,
LL11 5DY

Easting: 329774
Northing: 353839

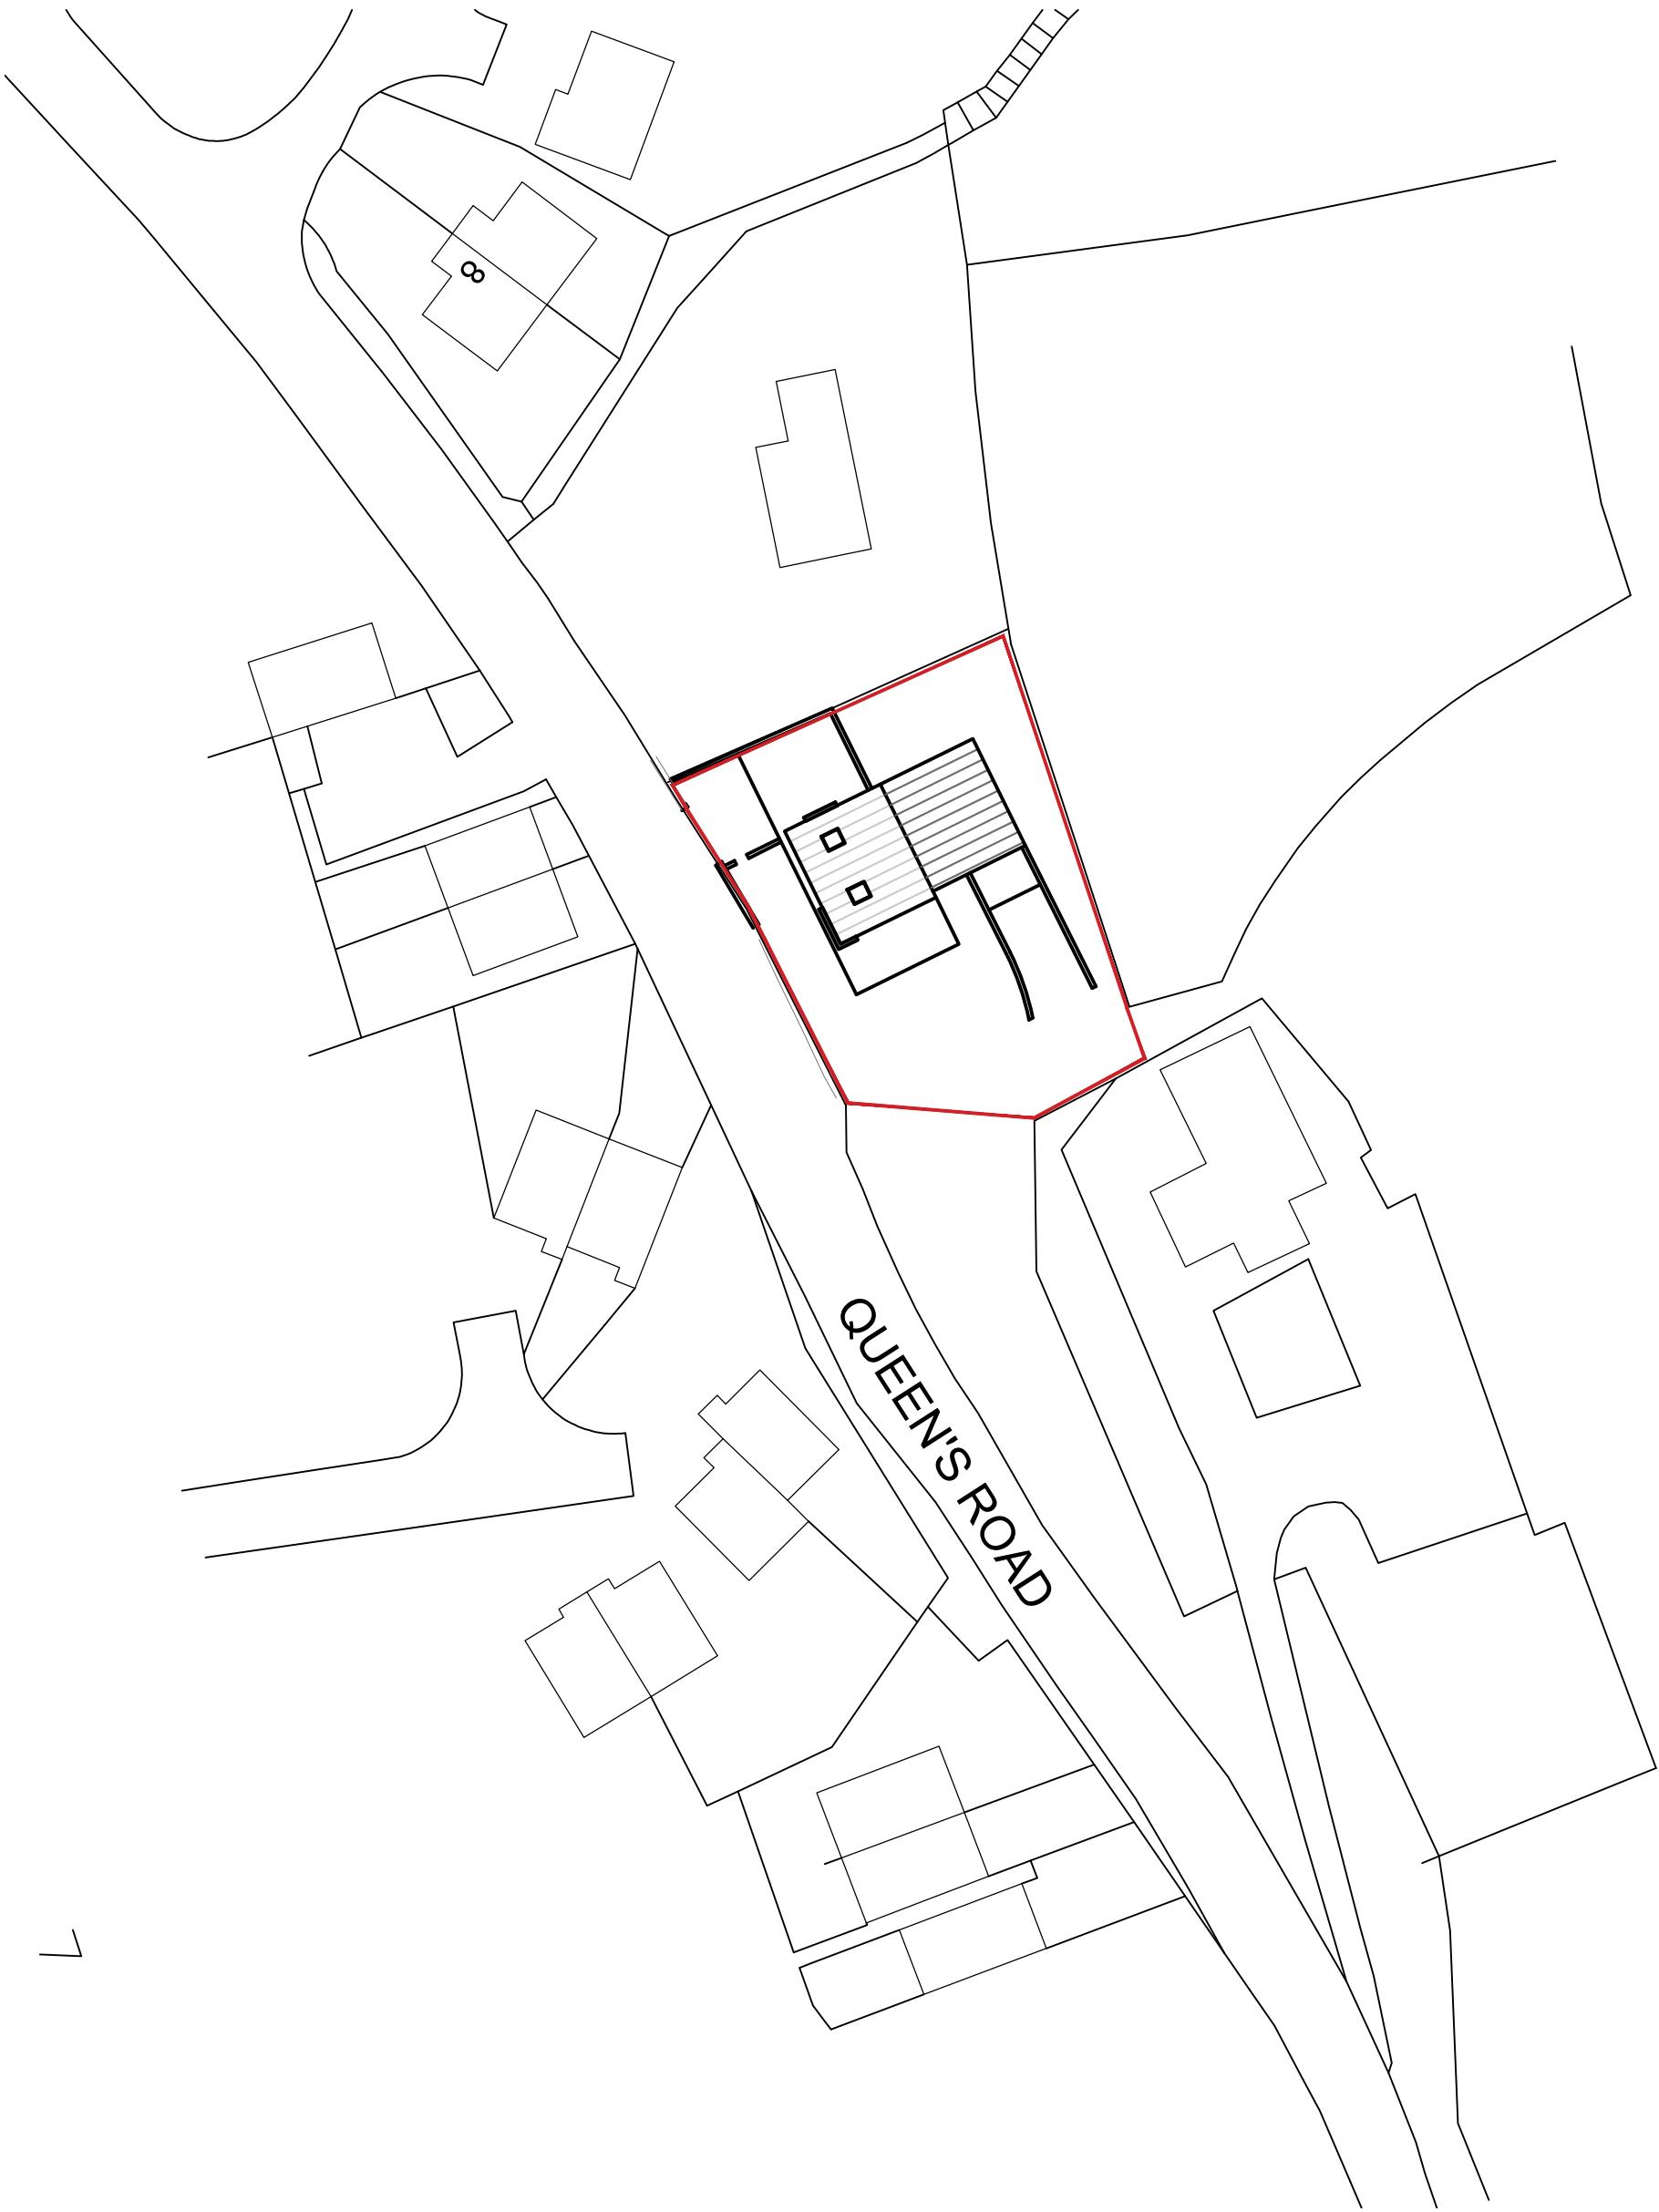

PROPOSED BLOCK PLAN
1:500 at A1



PROPOSED DEVELOPMENT BOUNDARY

Rev

Notes

REVISION	NOTES
----------	-------

RPS

DESIGN GROUP

0845 5442005

rpsdesigngroup.co.uk

Project No: 19.11

Client: Peter Robbins

Date: June 2019

Drawing Title:
Location Plan and Proposed Block Plan

Scale: 1:1250, 500 at A1

Drawn by: AT

Checked by: AC

Drawing No:

L105

Status:
PLANNING