
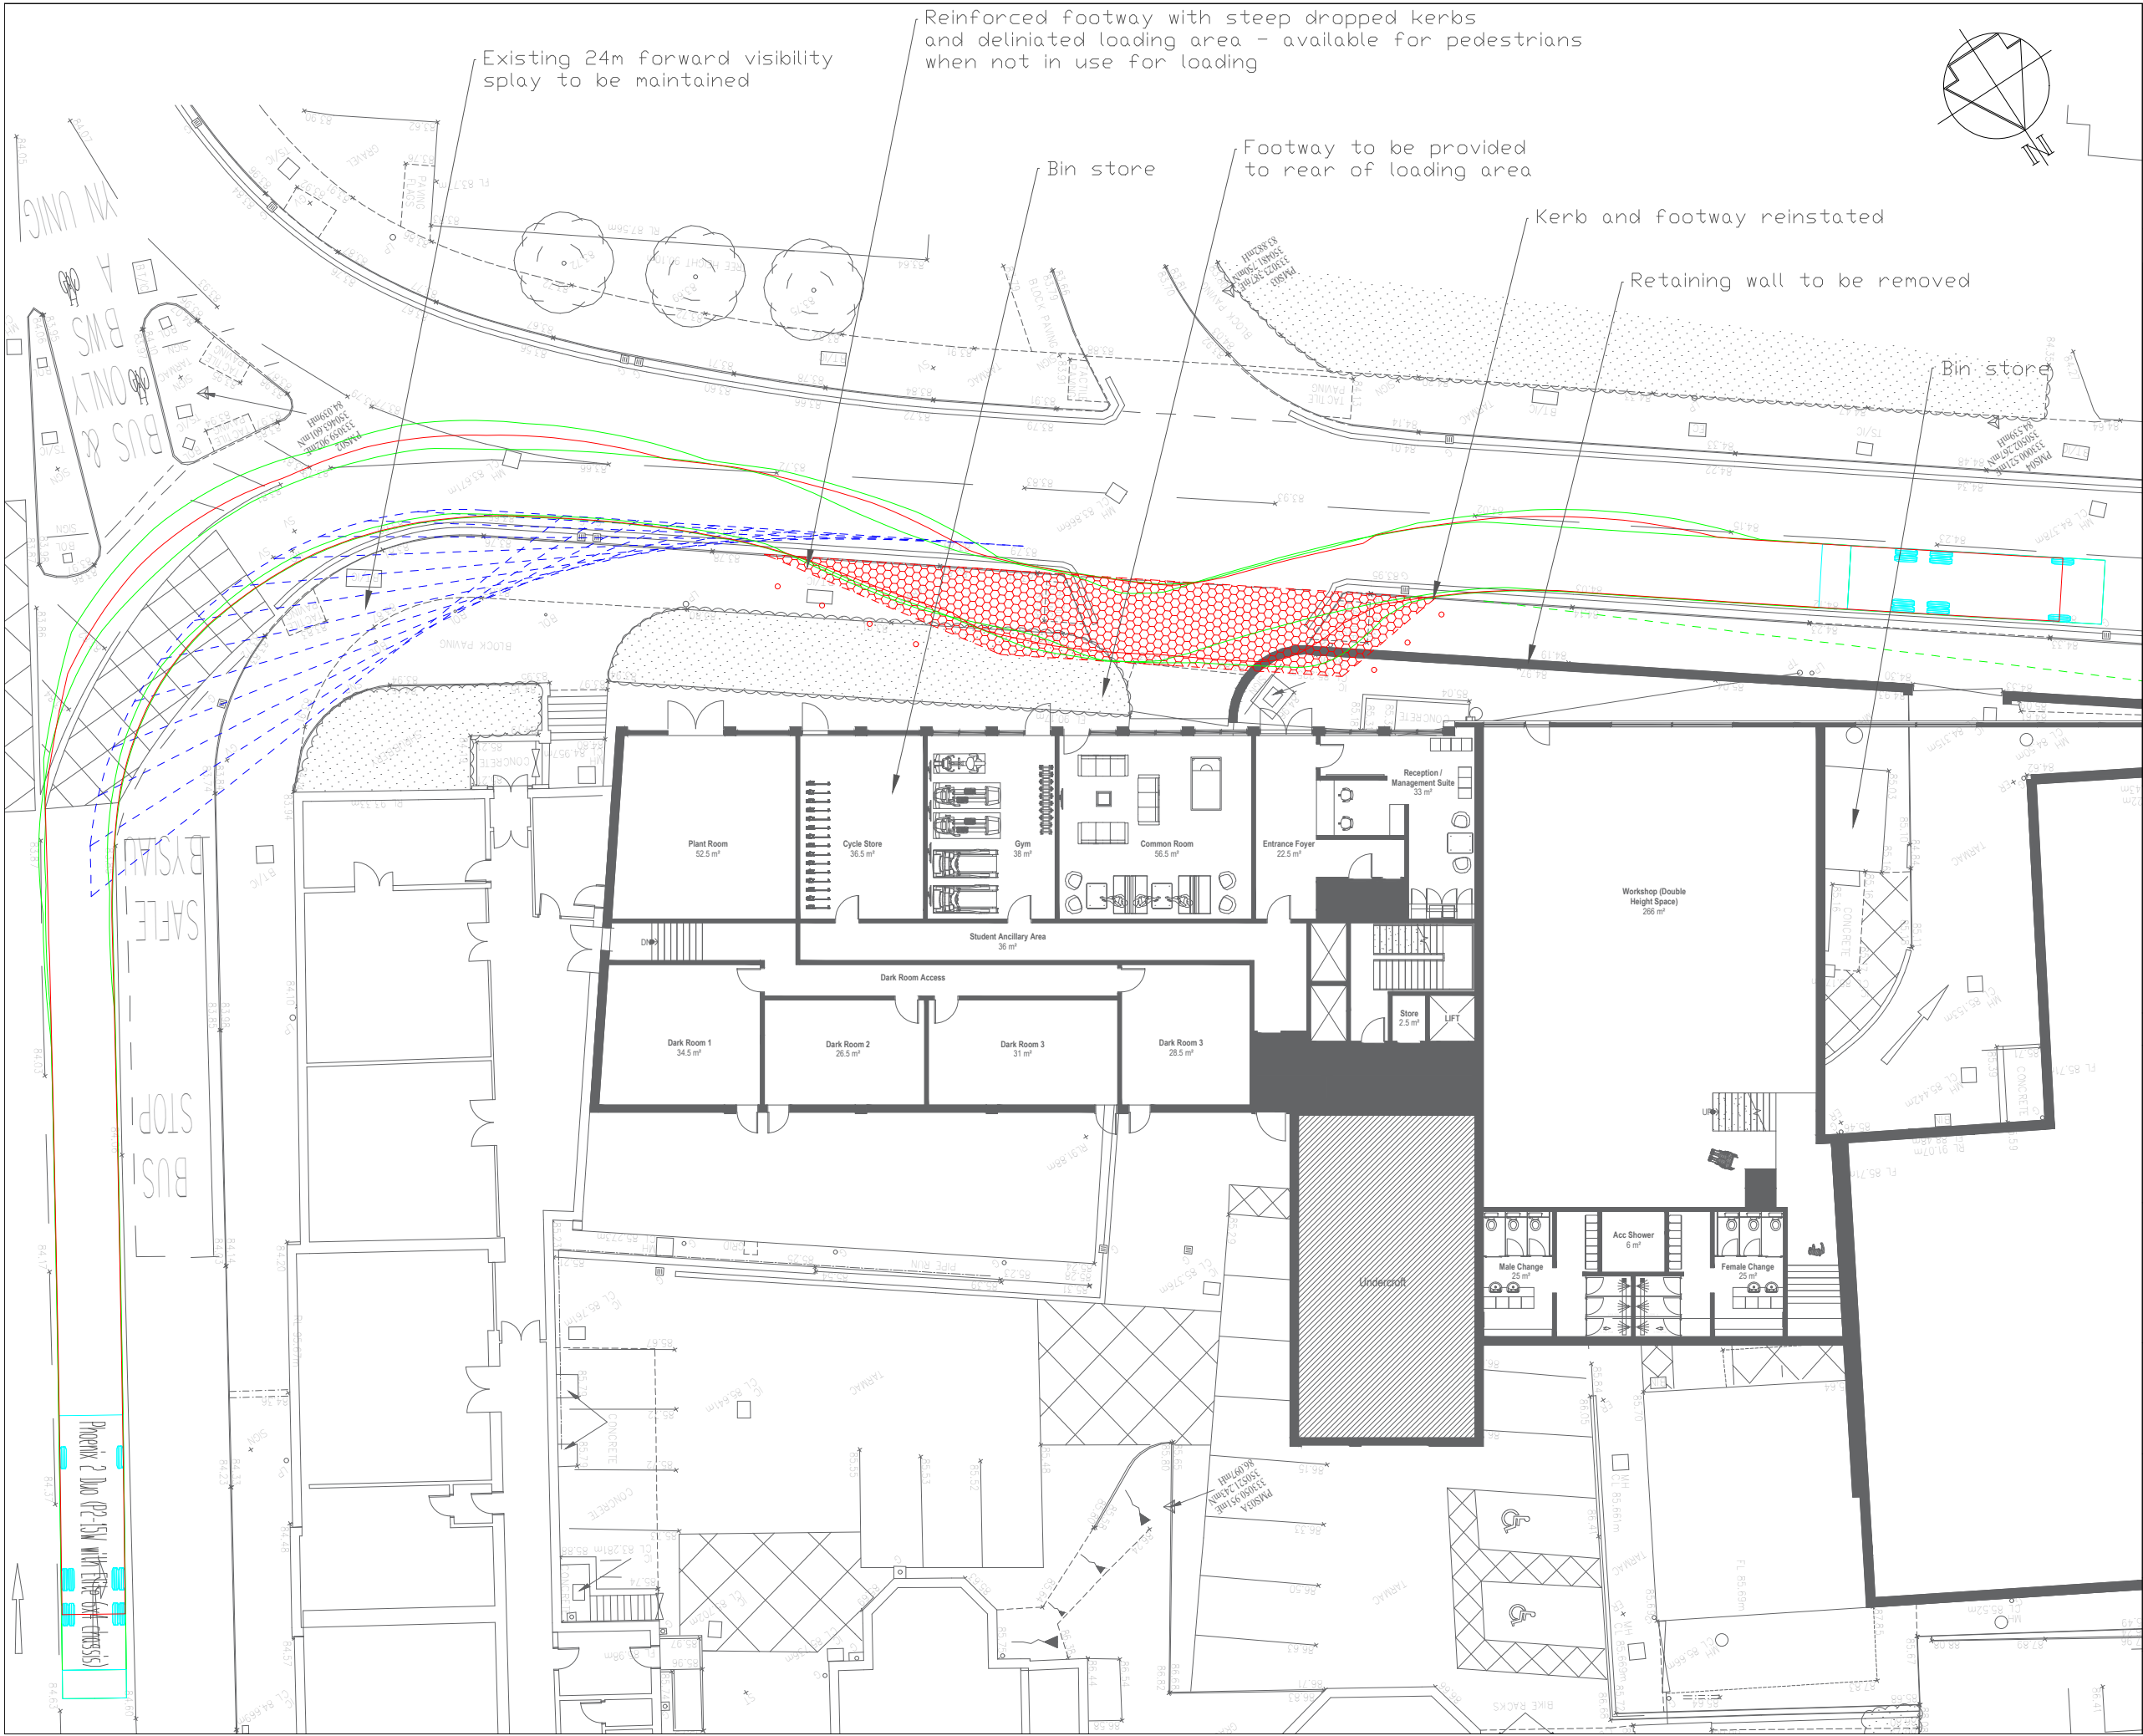


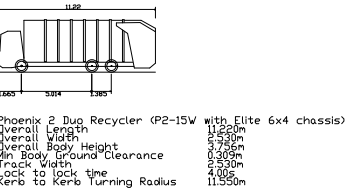

Z:\Data\2600-2699\2627 Wrexham Glyndwr University\Drawings\Current			
Relocated loading bay	C	NLAv	10/05/19
Relocated loading bay	B	DP	03/10/18
Consultation	A	DP	14/06/18
REVISIONS	REV	Auth	DATE
Notes: Preliminary drawing - not for construction The acceptability of the proposed design is subject to further investigation, including utilities searches, land ownership enquiries and road safety audits. 			
Post-submission	C	NLAv	10/05/19
Post-submission	B	DP	03/10/18
Consultation	A	DP	14/06/18
Draft for information	-	DP	13/06/18
PURPOSE OF ISSUE	REV	Auth	DATE
 Integrated Transport Planning Ltd Charles House 148 Great Charles Street Birmingham B3 3HT Tel: 0121 213 4725 http://www.itpworld.net			
CLIENT Wrexham Glyndwr University			
PROJECT Regent Street Campus			
DRAWING TITLE Proposed Loading Area			
BASE SCALE 1: 250 @ A3			DATE May 2019
DRAWING NUMBER DWG/2627/201			REV C