


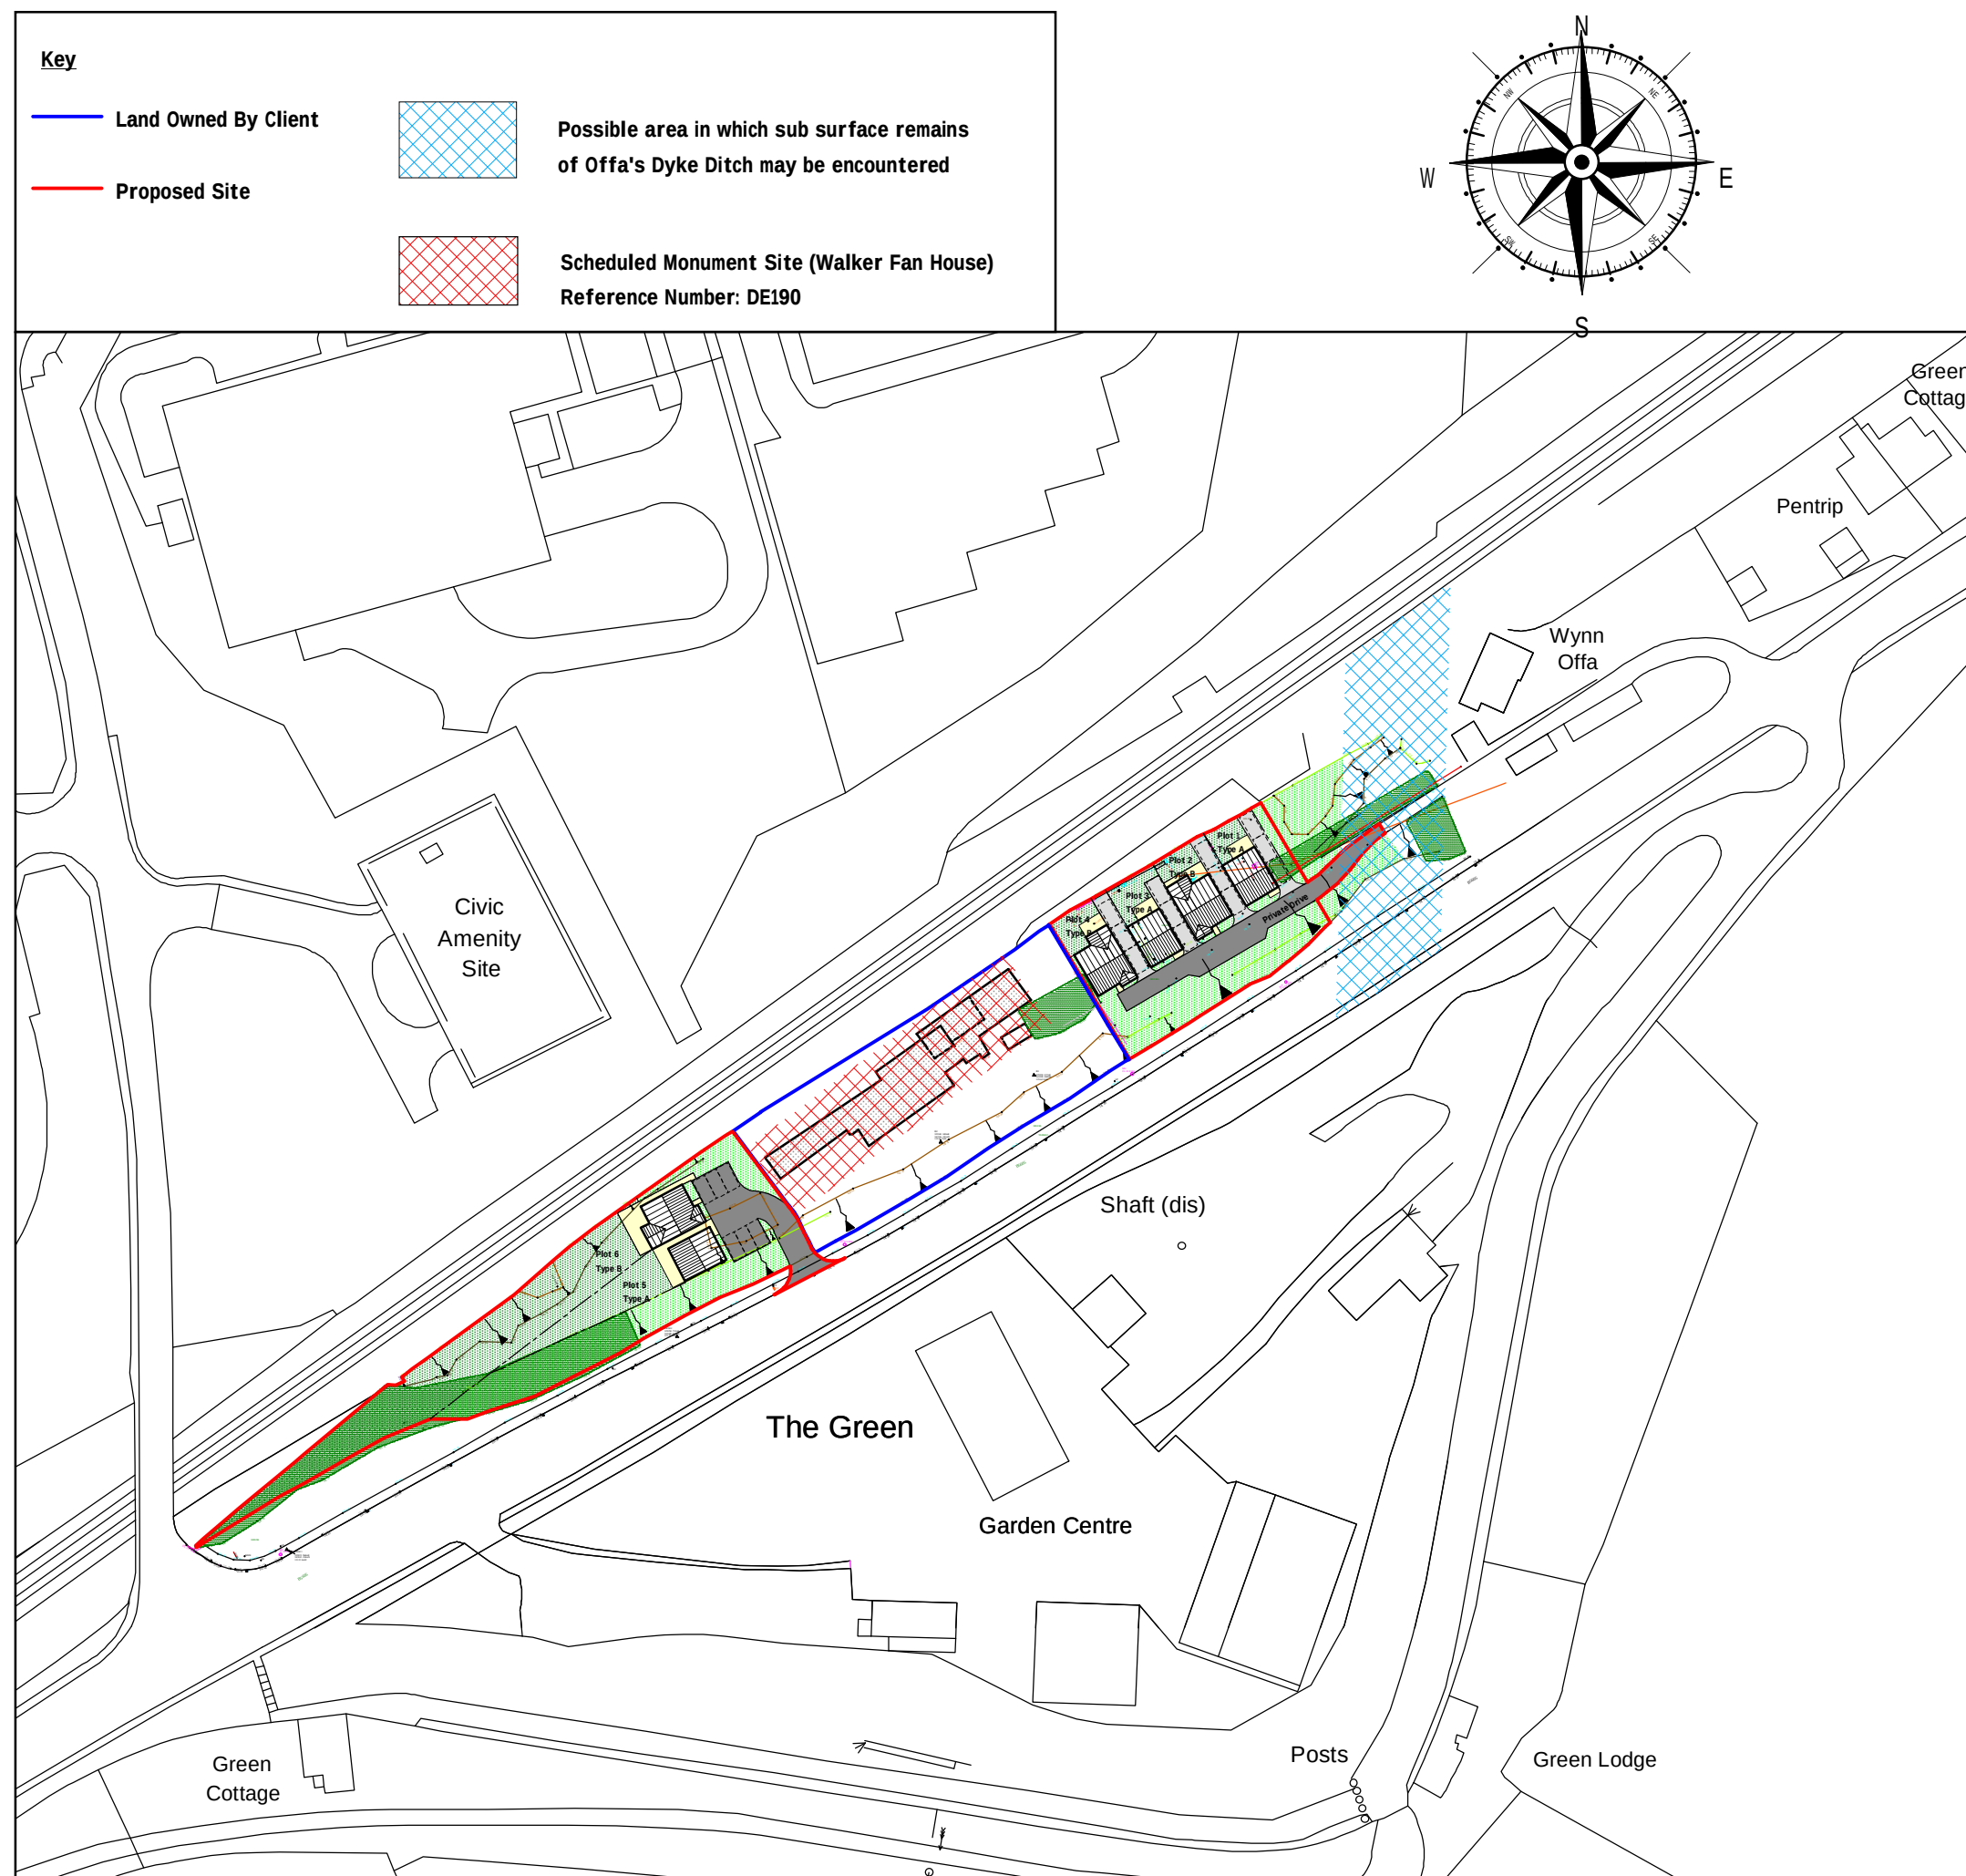

Building Parameter	Minimum (mm)	Maximum (mm)
Depth	8500	9500
Width	6700	7700
Height	7500	8000

Building Parameter	Minimum (mm)	Maximum (mm)
Depth	11100	12000
Width	7800	8800
Height	7500	8000

Rev	Date	Detail	Initial

Project:
Proposed residential
development on land adjacent
to The Walker Building,
Wynnstay Yard,
Ruabon, Wrexham. LL14 6DP.

Title: Planning: Location Plan	Scale: (A3) 1:1250
--------------------------------------	---------------------------

Drawn By: S M Eltham	Date: Oct 2018
Drawing No: D075/016	Sheet: 1 of 1

blueprint
architectural services



Office 3K4,
Redwither Business Tower,
Wrexham. LL13 9XT
Tel: 01978 356500
www.blueprintarchitectural.com