

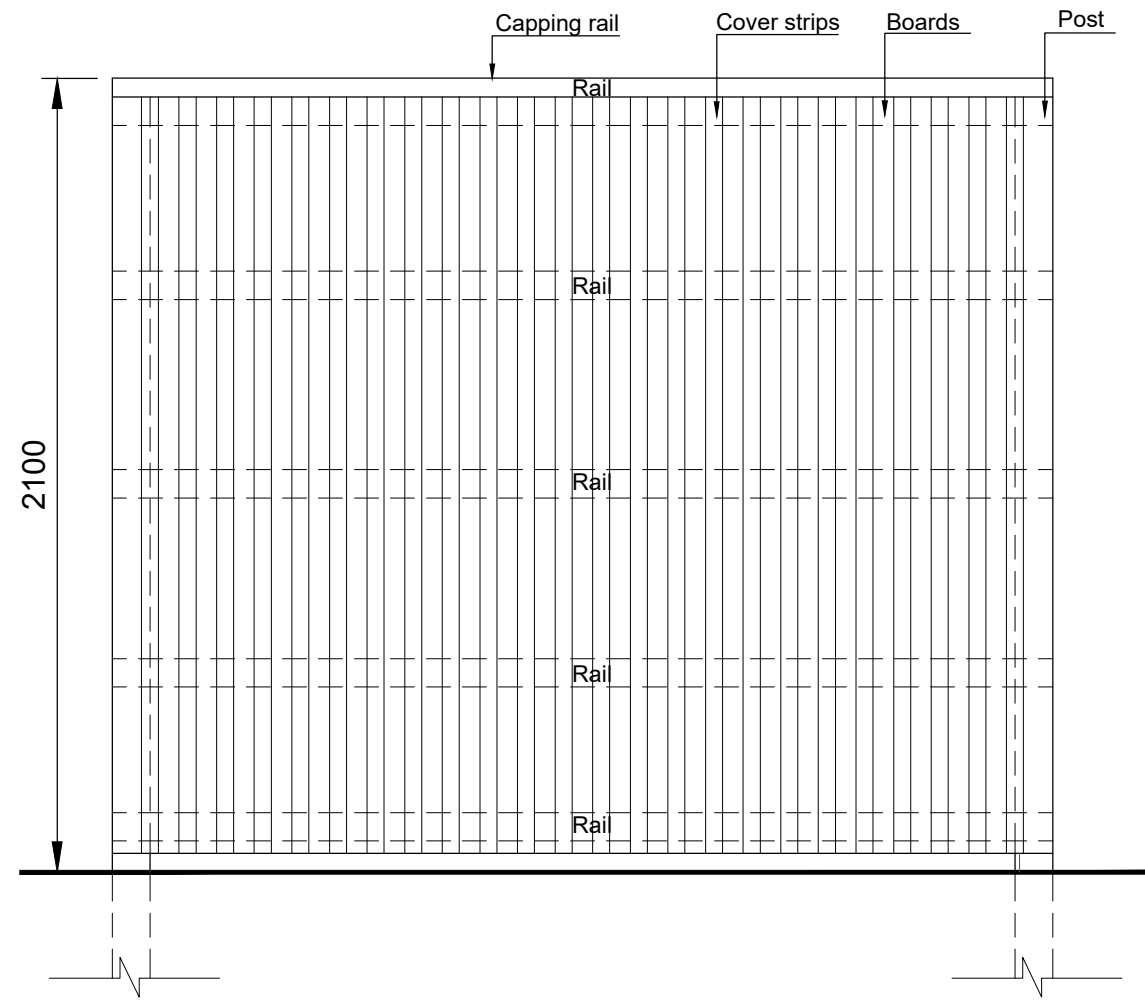


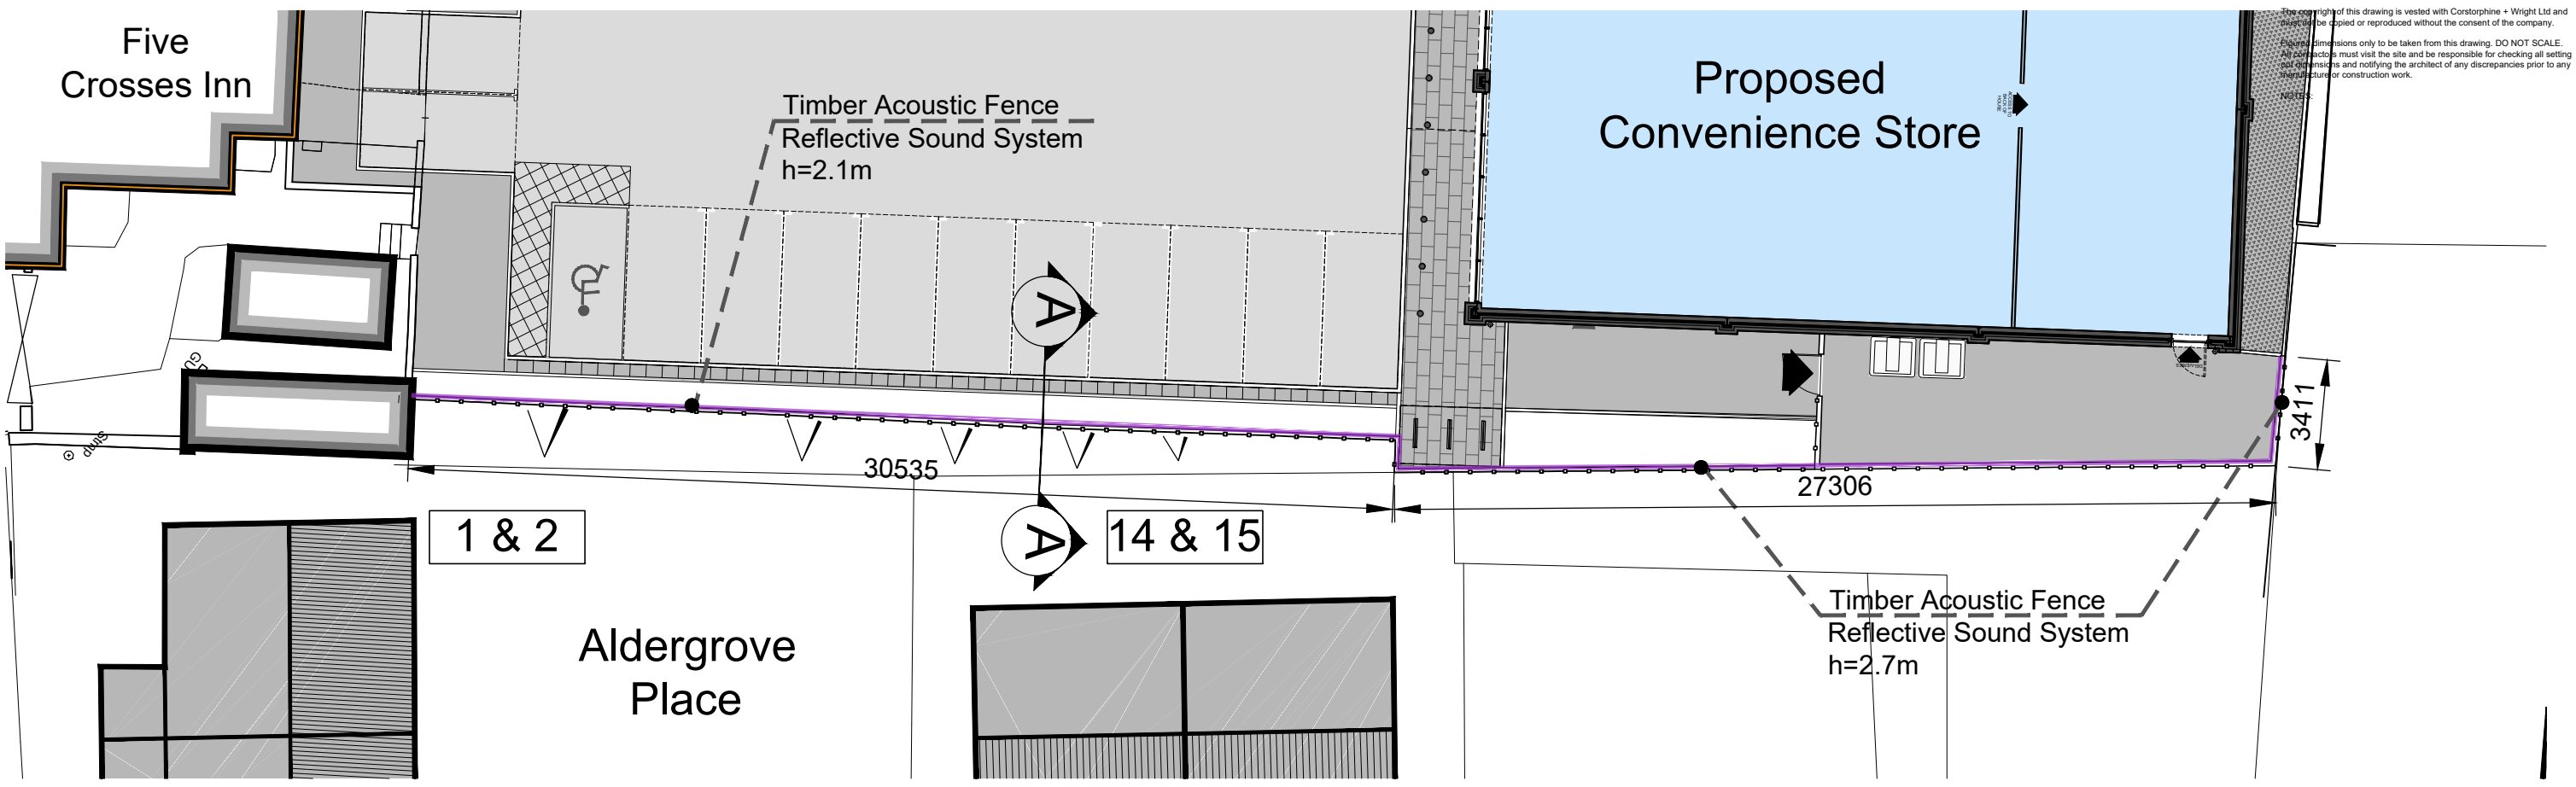

Acoustic Fence
Scale 1:20

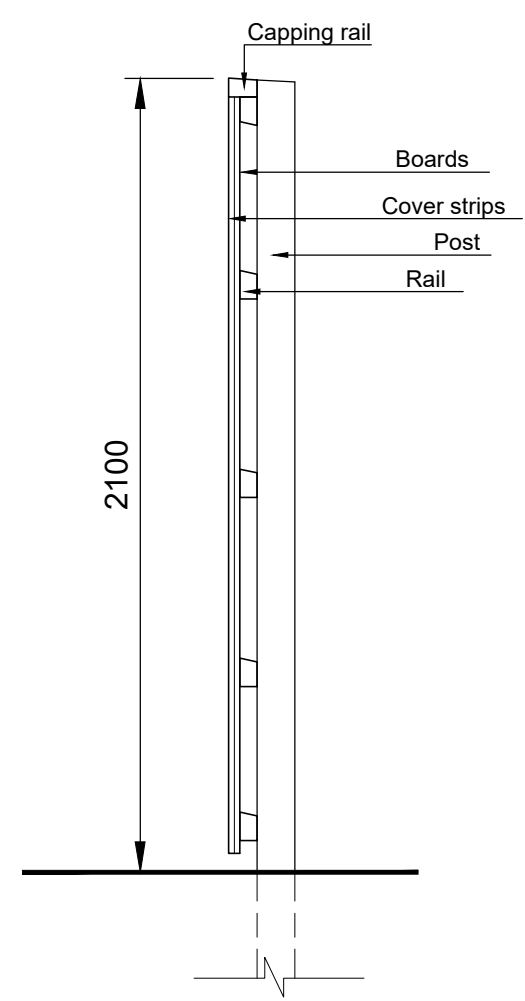

FOR INFORMATION				
REV	DATE	NOTES	CHK	
Client				
NEW RIVER RETAIL LTD				
Project				
PROPOSED RETAIL STORE THE FIVE CROSSES INN, RUTHIN ROAD WREXHAM, LL11 3UT				
Drawing Title				
Continuous acoustic barrier scheme & details				
Drawn	Checked	Paper Size	Scale	Date
ASG	PH	A3	NTS	15.02.19
Project No.		Drawing No.		Revision
131106		T29-0317		00