
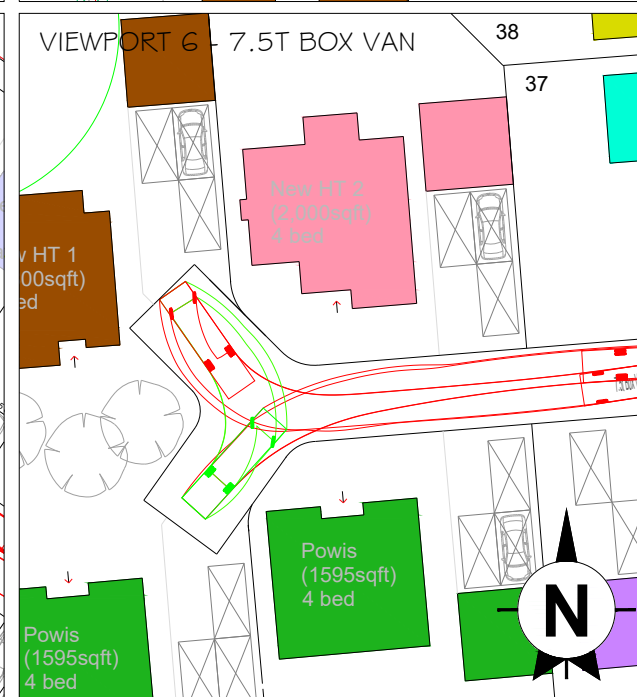
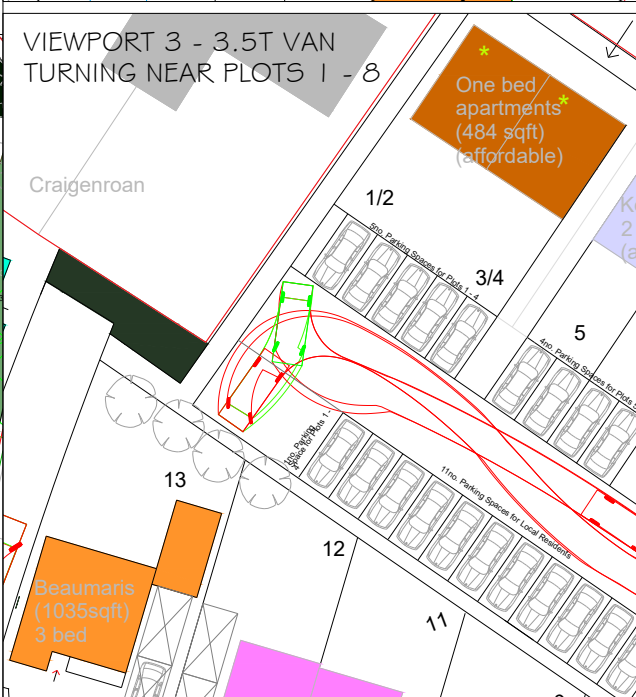
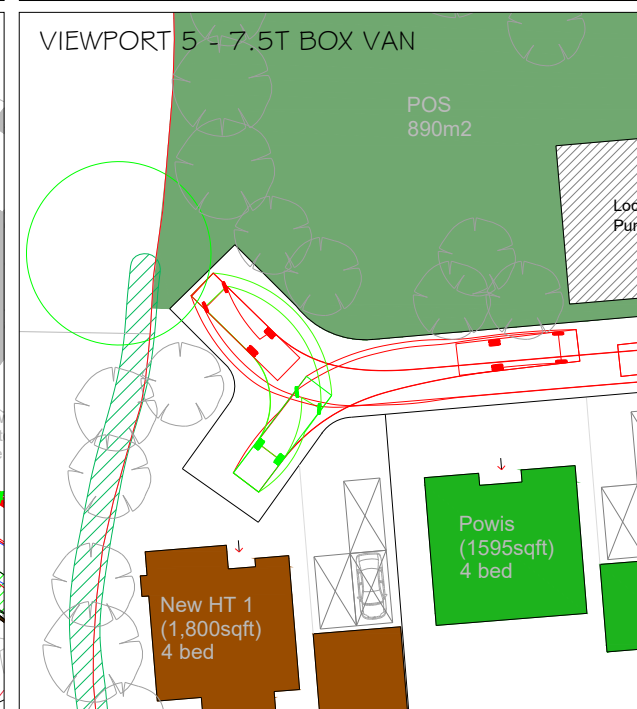
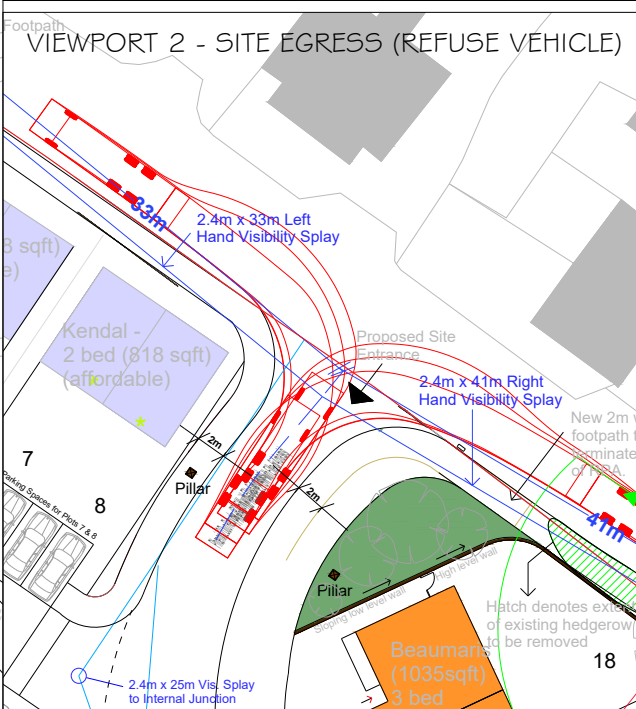
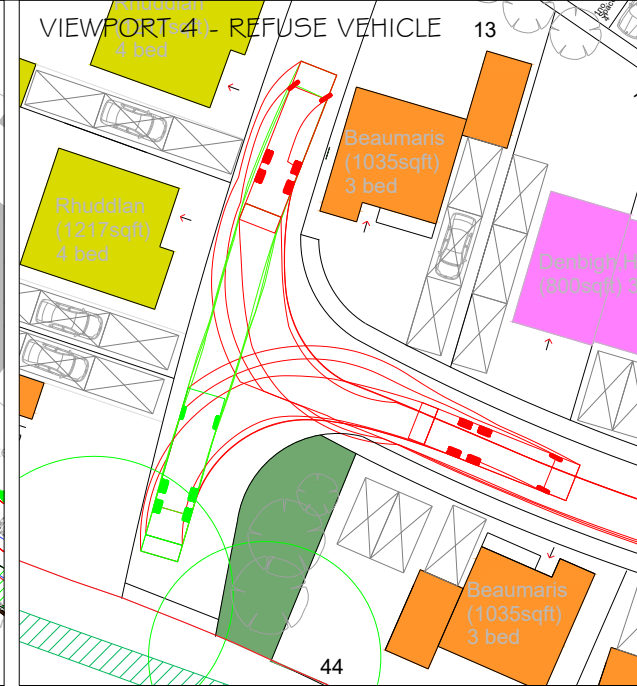
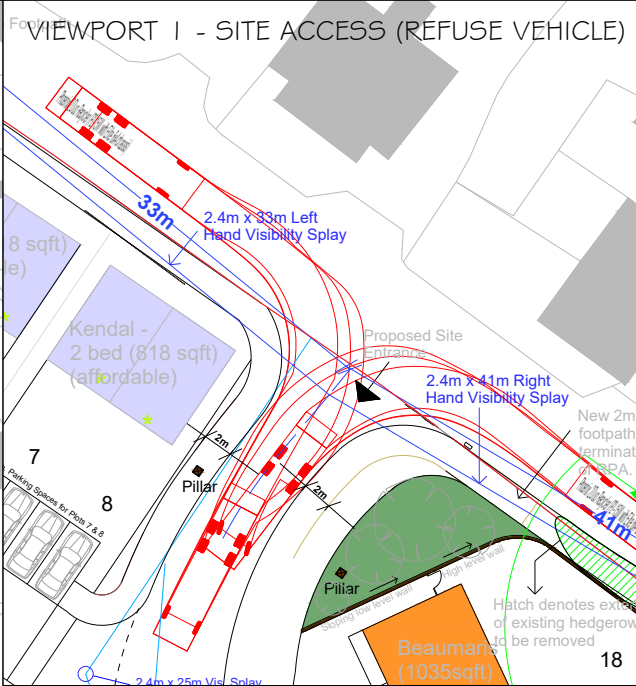


OVERALL VIEWPORT SCALE 1:1250.  
SEE SMALLER VIEWPORTS FOR 1:500 SCALE DETAILS

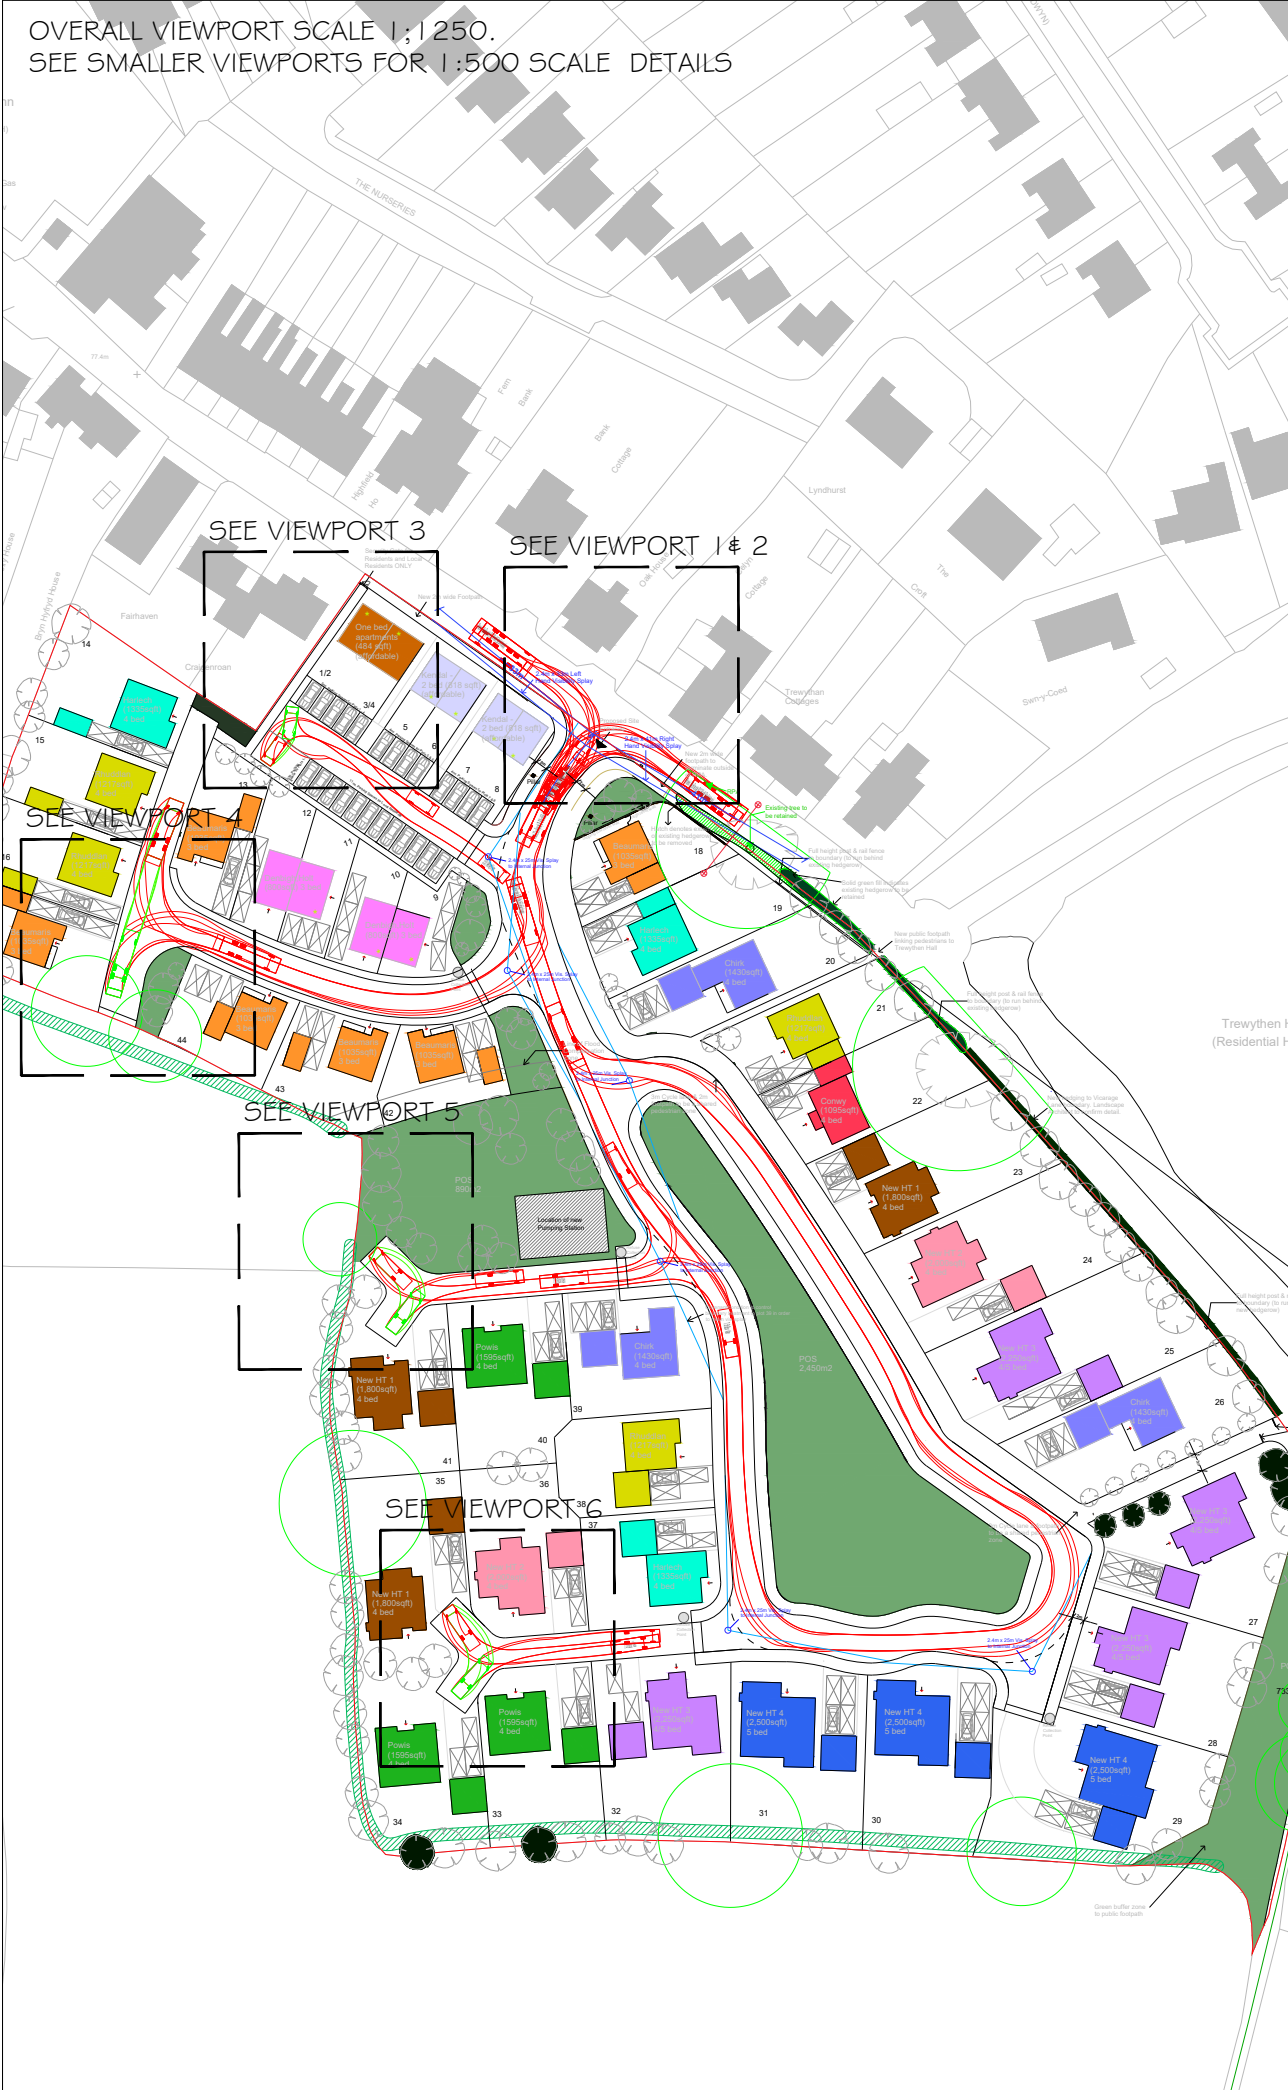

This drawing is the copyright of AXIS P.E.D Limited and may not be loaned, copied or reproduced in any way - or used for any offer, quote, tender or construction purposes without written consent of the company to do so

Follow any figured dimensions - do not scale for construction purposes. IF IN DOUBT ASK.

| Revision History                           | Date   |
|--------------------------------------------|--------|
| A SITE LAYOUT UPDATED, LABEL ERROR AMENDED | 7-6-19 |

3.5t Panel Van  
Overall Length 5.339m  
Overall Width 1.986m  
Overall Body Height 2.565m  
Min Body Ground Clearance 0.338m  
Track Width 1.986m  
Lock to lock time 4.00s  
Kerb to Kerb Turning Radius 6.400m

7.5t Box Van  
Overall Length 8.010m  
Overall Width 2.100m  
Overall Body Height 3.556m  
Min Body Ground Clearance 0.351m  
Track Width 2.064m  
Lock to lock time 4.00s  
Kerb to Kerb Turning Radius 7.400m

Phoenix 2 Duo Recycler (P2-15W with Elite 6x4 chassis)  
Overall Length 11.220m  
Overall Width 2.530m  
Overall Body Height 3.756m  
Min Body Ground Clearance 0.309m  
Track Width 2.530m  
Lock to lock time 4.00s  
Kerb to Kerb Turning Radius 11.550m

| Client Office                                     |               | South Manchester Office                               |                   | axis        |
|---------------------------------------------------|---------------|-------------------------------------------------------|-------------------|-------------|
| Well House Barns<br>Bretton<br>Chester<br>CH4 9JH | 0844 8700 007 | Camilla House<br>79 Water Lane<br>Widnesow<br>SA5 9BB | www.axisped.co.uk |             |
| client: ---                                       |               |                                                       |                   |             |
| project: VICARAGE LANE, GRESFORD                  |               |                                                       |                   |             |
| drawing title: SWEPT PATH ANALYSIS                |               |                                                       |                   |             |
| date: DEC 2018                                    |               |                                                       |                   |             |
| drawing number: 2479-01-SK03                      |               | drawn by: BA                                          |                   | checked: LK |
| scale(s): 1:500 @A3 UNLESS STATED                 |               | status: ---                                           |                   | rev: A      |
| planning environment design                       |               |                                                       |                   |             |