


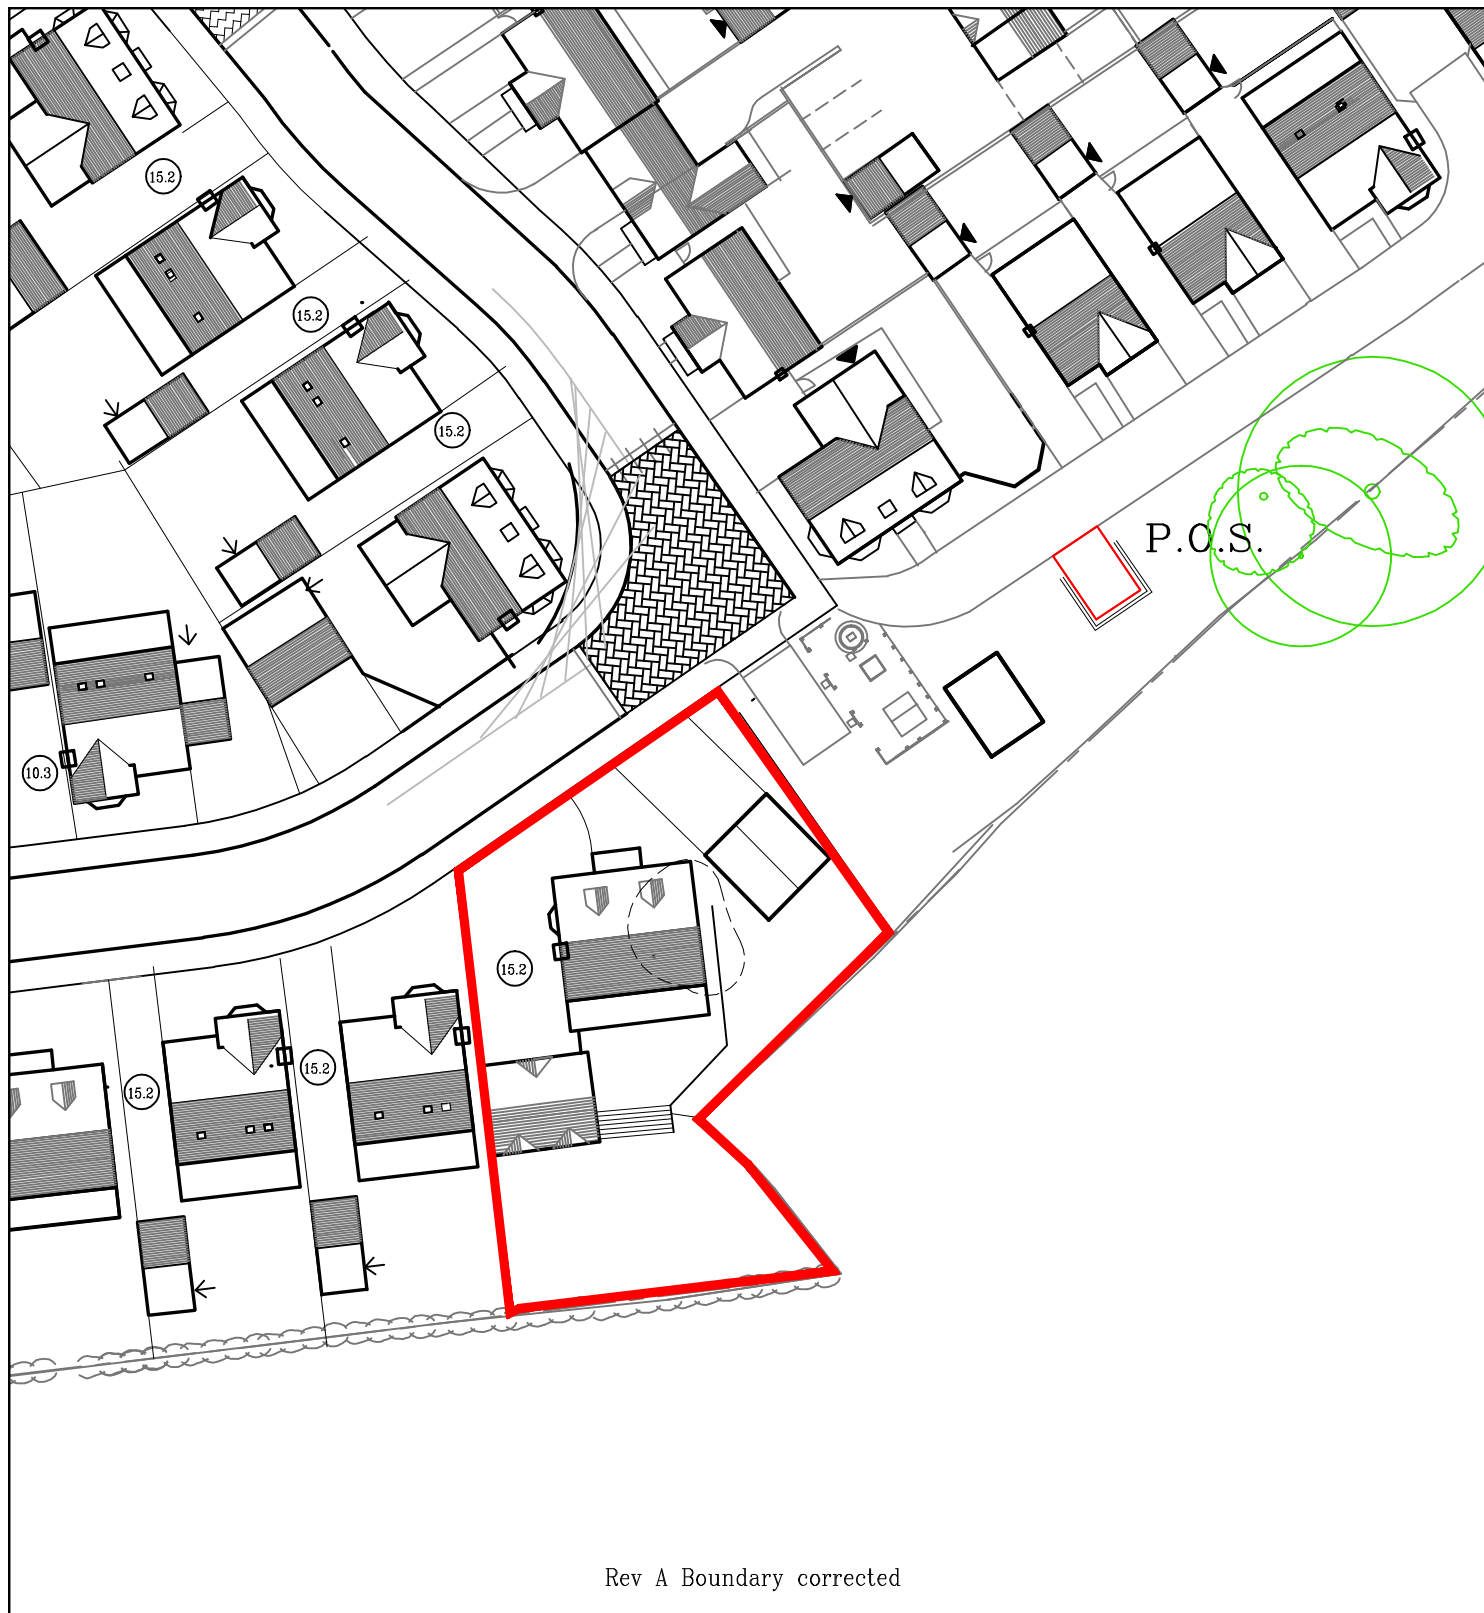

CARTWRIGHT



ARCHITECTURAL & PLANNING SERVICES

90 Main Road, Wybunbury, Cheshire. CW5 7LS
 Telephone and Fax No. 01270 368217 or 07917672498
 E-mail - robert.cartwright6@btinternet.com

CLIENT

Mr M Jones

CONTRACT

Plot 45 Bryn Y Groes,
 Chester Road, Gresford
 Wrexham LL12 8UA

Drawing

Site Location Plan

SCALE: 1:500th

DATE:

March 2019