


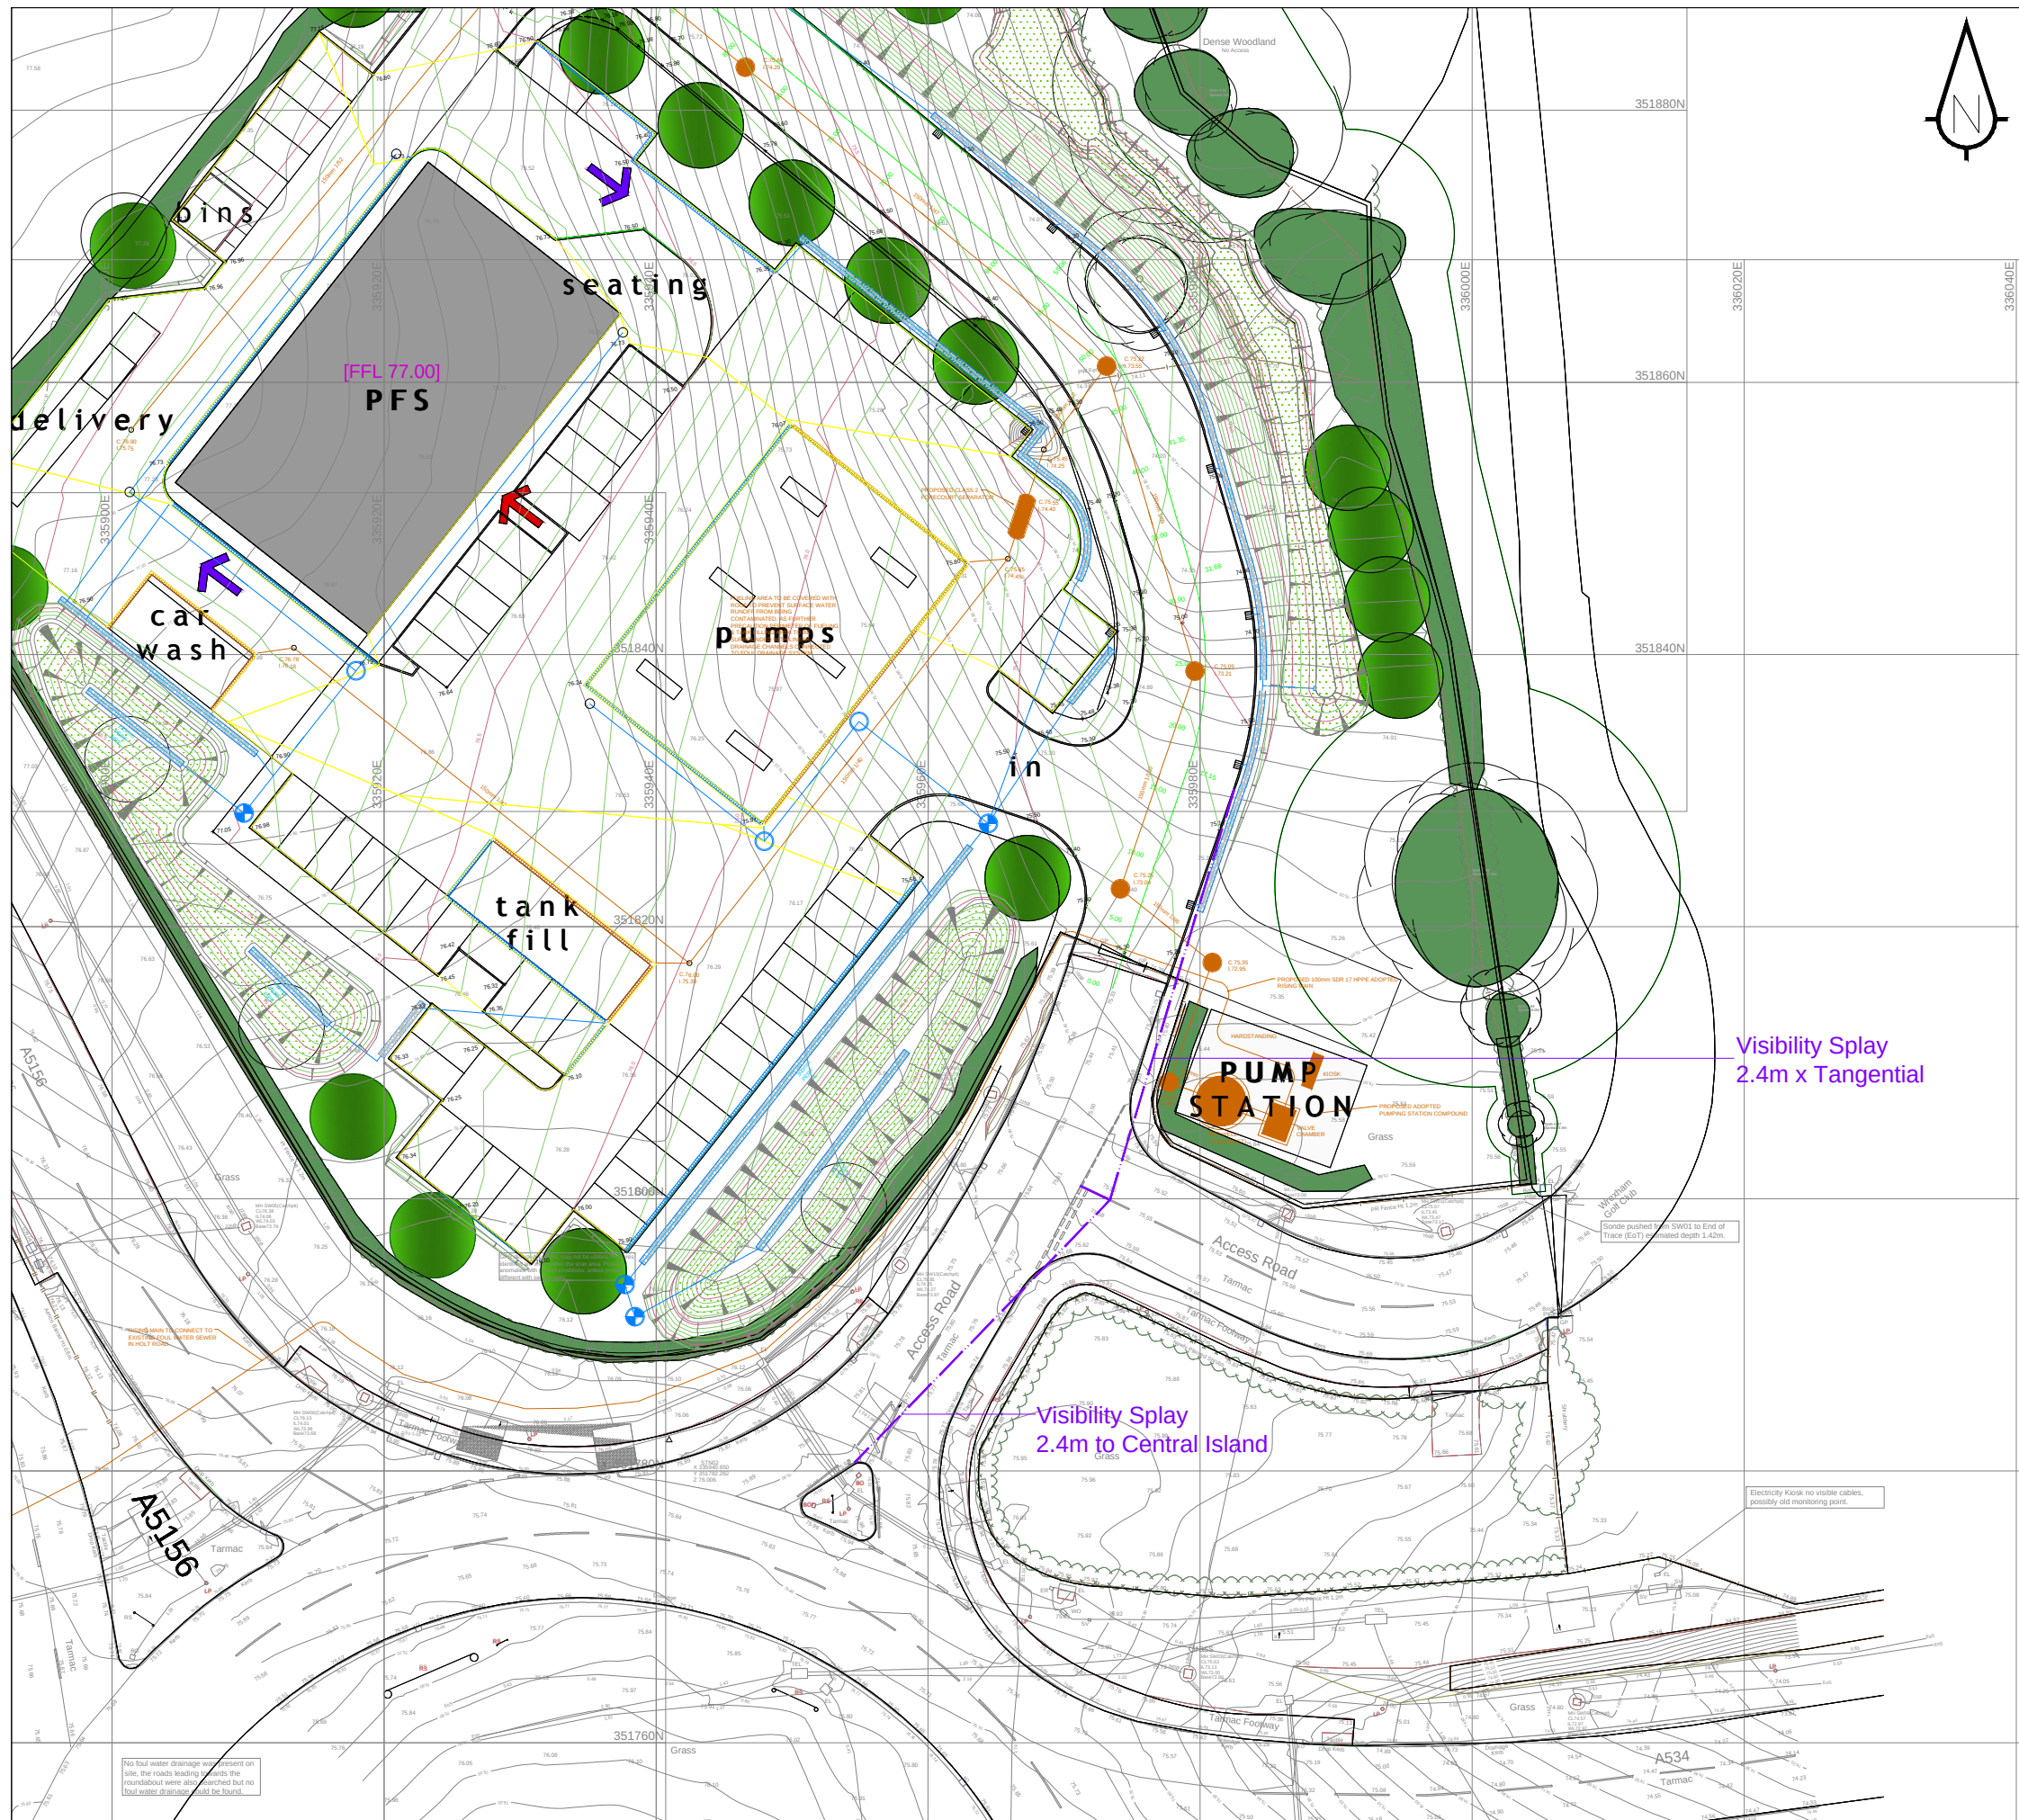

Rev	Amendment	Drawn	Date	Checked
-----	-----------	-------	------	---------



Project Name
Proposed Road Side Services
Holt Road, Wrexham

Drawing Title
Visibility Splay from
The Wrexham Golf Course Access

Scale	1:500 @ A3	Drawn By	LOB
Drawing Size	A3	Checked By	DJC
Date	17.01.2017	Approved By	DJC

 QIM ISO 9001 REGISTERED FIRM	Drawing Number 10104/001	Rev
--	-----------------------------	-----