




NOTE: All proposed site levels for indicative
purposes only and to be confirmed following
appraisal by Structural Engineer. Existing
site levels based on data provided by
Coopers, drawing ref: 6872/SK01

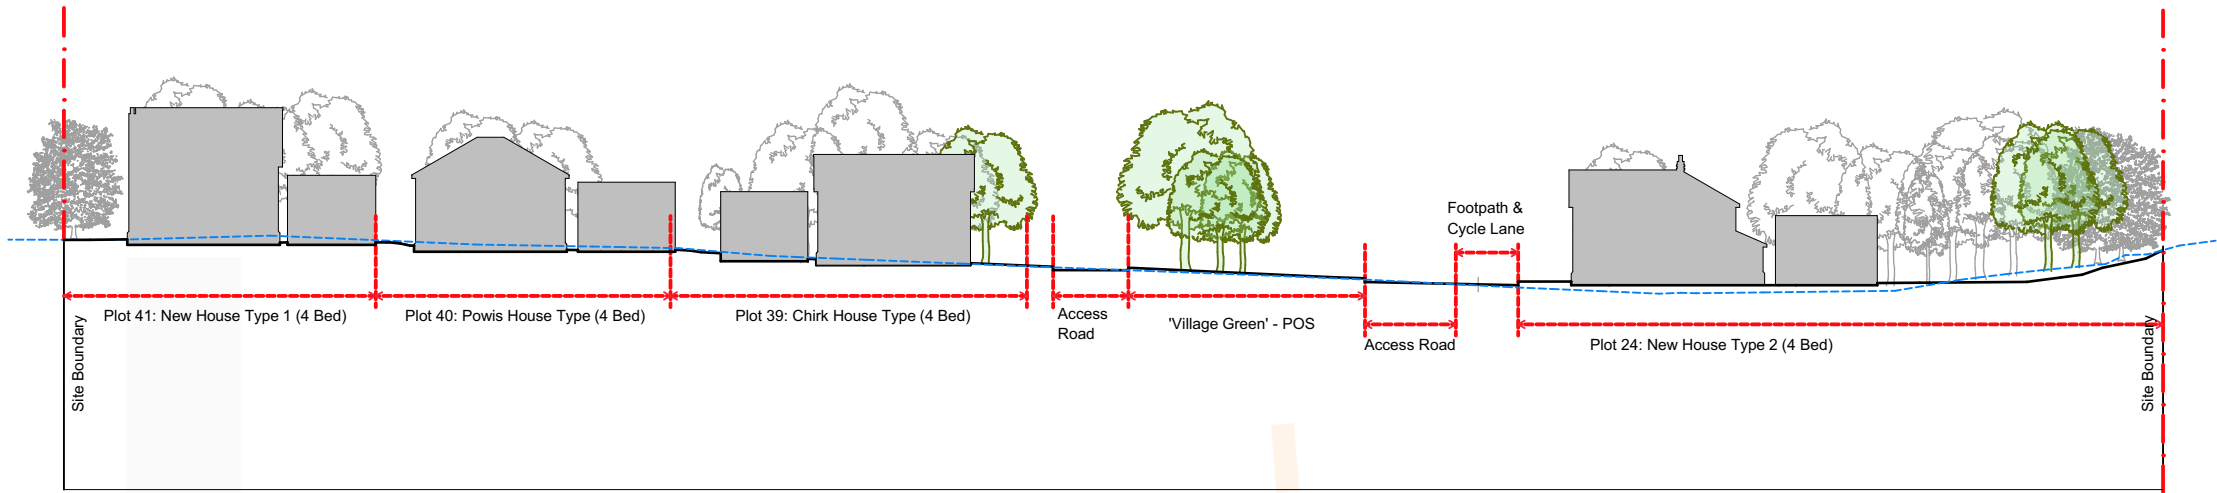


Section 1

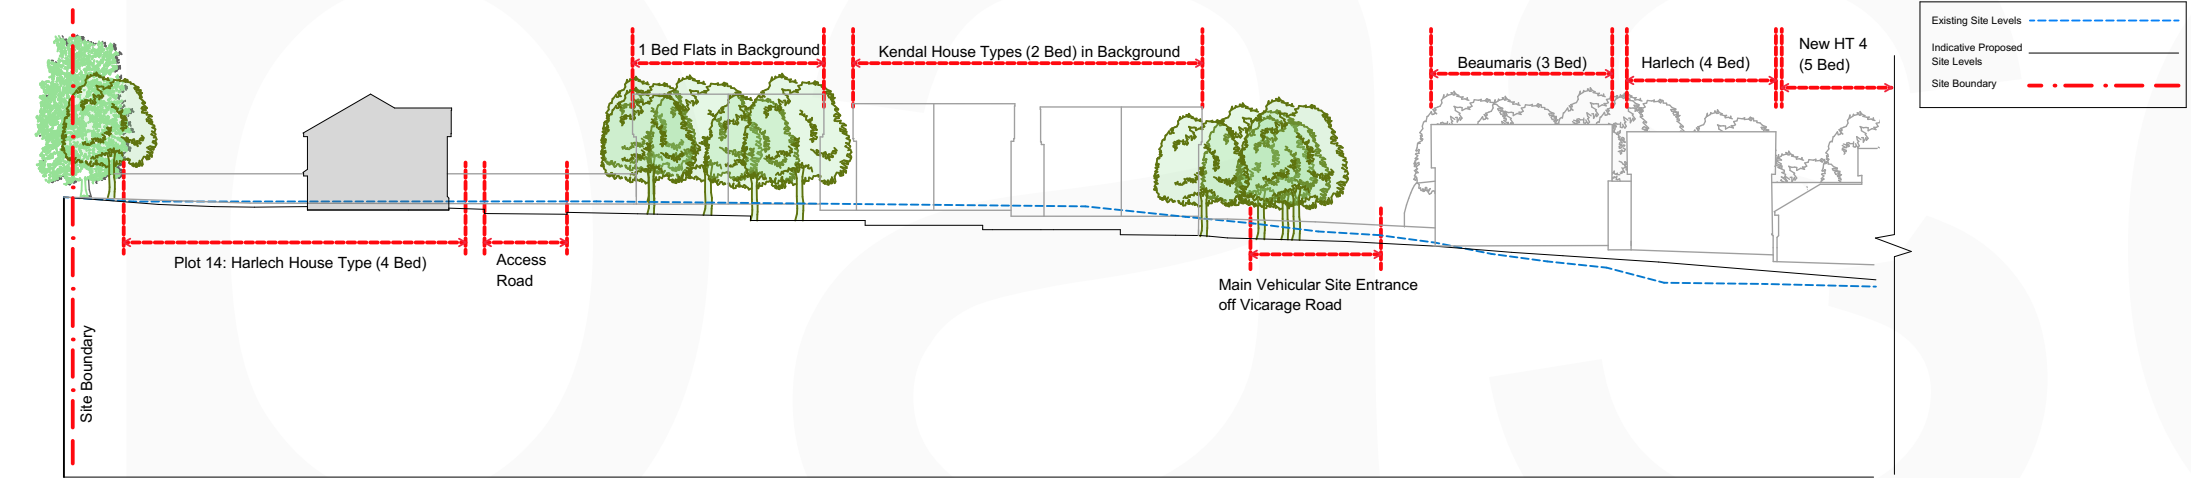

Section 2A

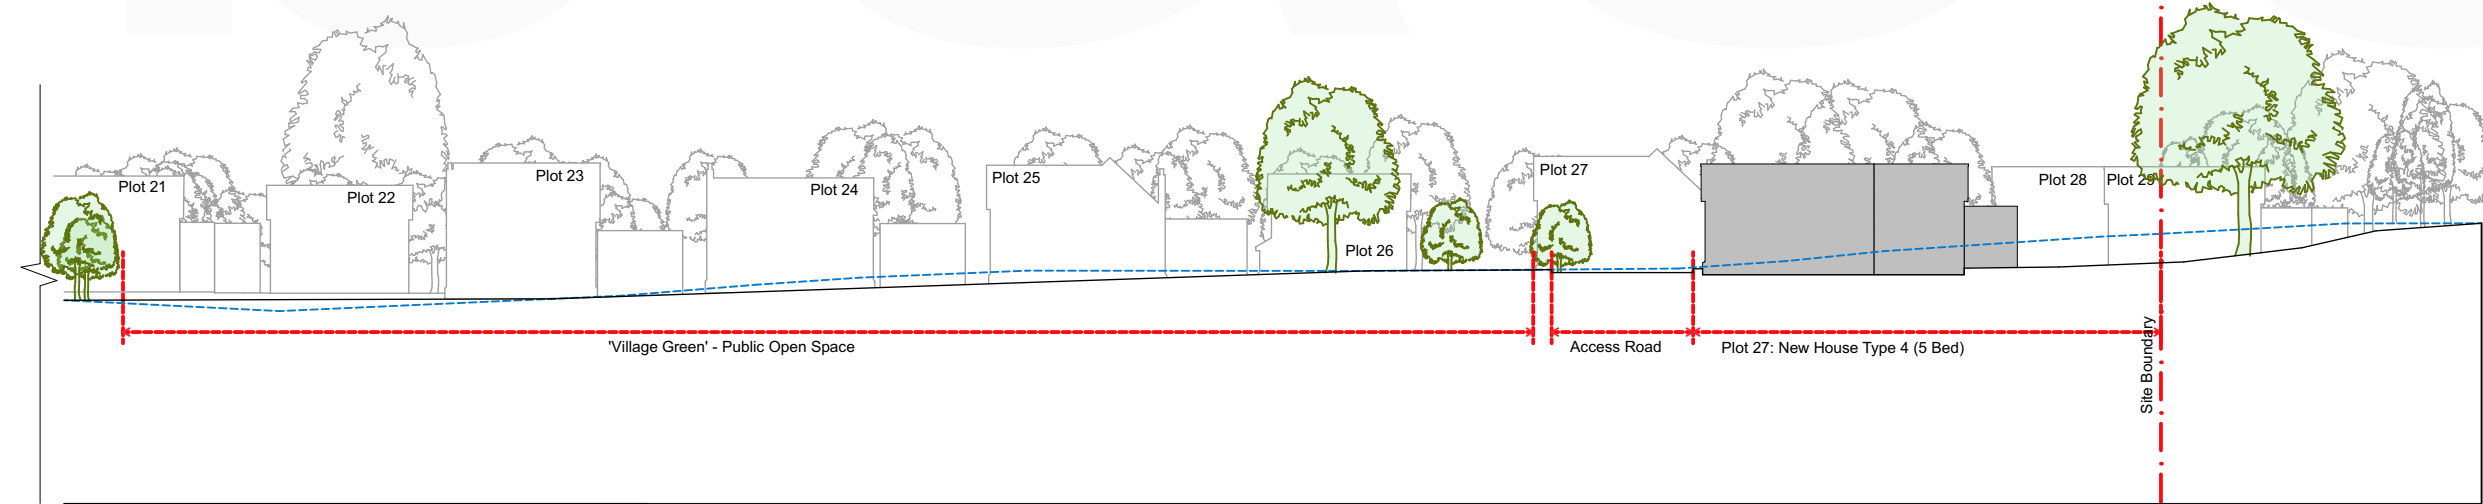

Section 2B

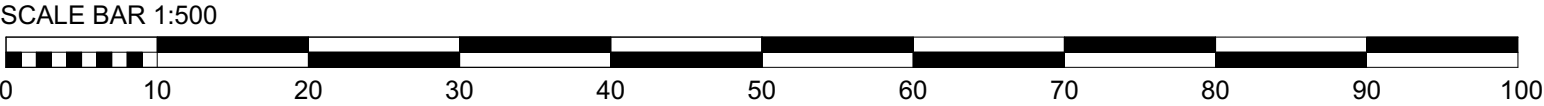

PLANNING				
Rev No.	Date	Rev.	By	Chk.

Scale.	1:500 @A1	Date.	18.01.2019	Drawn by.	ROH	Chk.	BE
Project Title. Proposed Housing Vicarage Lane, Gresford							
Client. Gower Homes							
Drawing Title. Schematic Site Sections							
Project No. BA1858		Drawing No. PL-035		Revision.		-	

base Architecture and Design is a registered Limited Company