



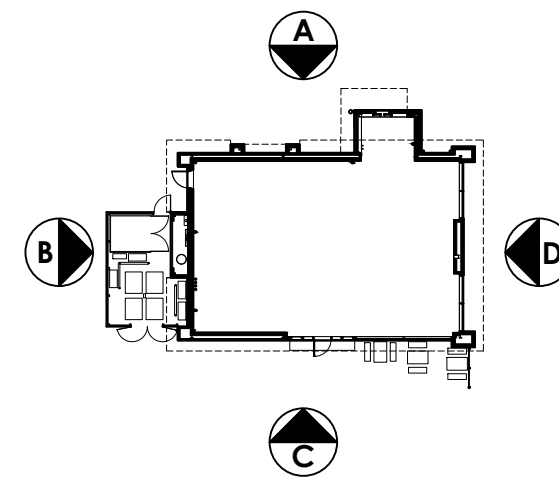

Elevation Key NTS

Elevation A

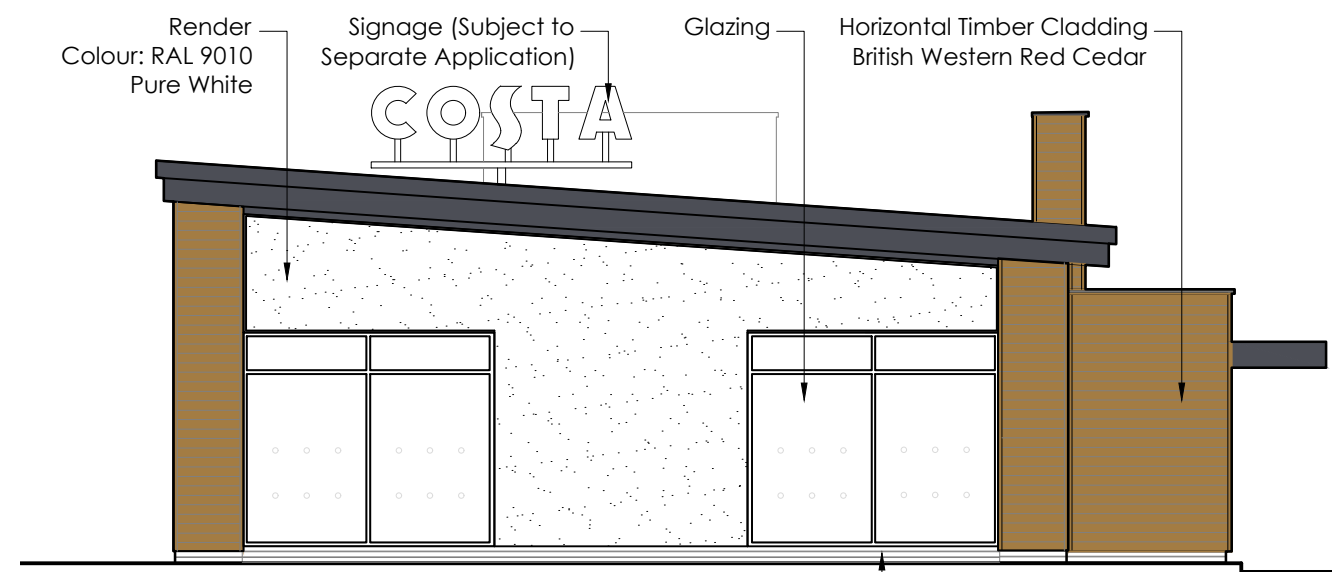

Elevation B

Elevation D



SCALE 1 : 100

SCALE 1 : 1



Elevation C

A	09/05/18	GENERAL UPDATE	MS	SSR
Rev	Date	Description	Rev By	Chk'd by

Project Title	PROPOSED DEVELOPMENT				Drawing Title	PROPOSED COSTA ELEVATIONS			
	RUABON PARK PARK ROAD RUABON WALES				Job-Dwg No	1847NESW-113		Rev	A
Client	ALDI STORES LTD				☐ 2 St. Johns North, Wakefield, WF1 3QA t. 01924 291800 ☒ Carvers Warehouse, 77 Dale Street, Manchester, M1 2HG t. 0161 2388555 ☐ The Old Rectory, 79 High Street, Newport Pagnell, MK16 8AB t. 01908 211577 ☐ 101 London Road, Reading, RG1 5BY t. 0118 9507700 ☐ 10 Gees Court, St Christophers Place, London, W1U 1JJ t. 0207 4091215				
Status	PLANNING								
Scale	1:100		Drawing Size	A3	 ARCHITECTS www.harrispartnership.com				
Date	MARCH 18	Drawn By	MM	Checked					