



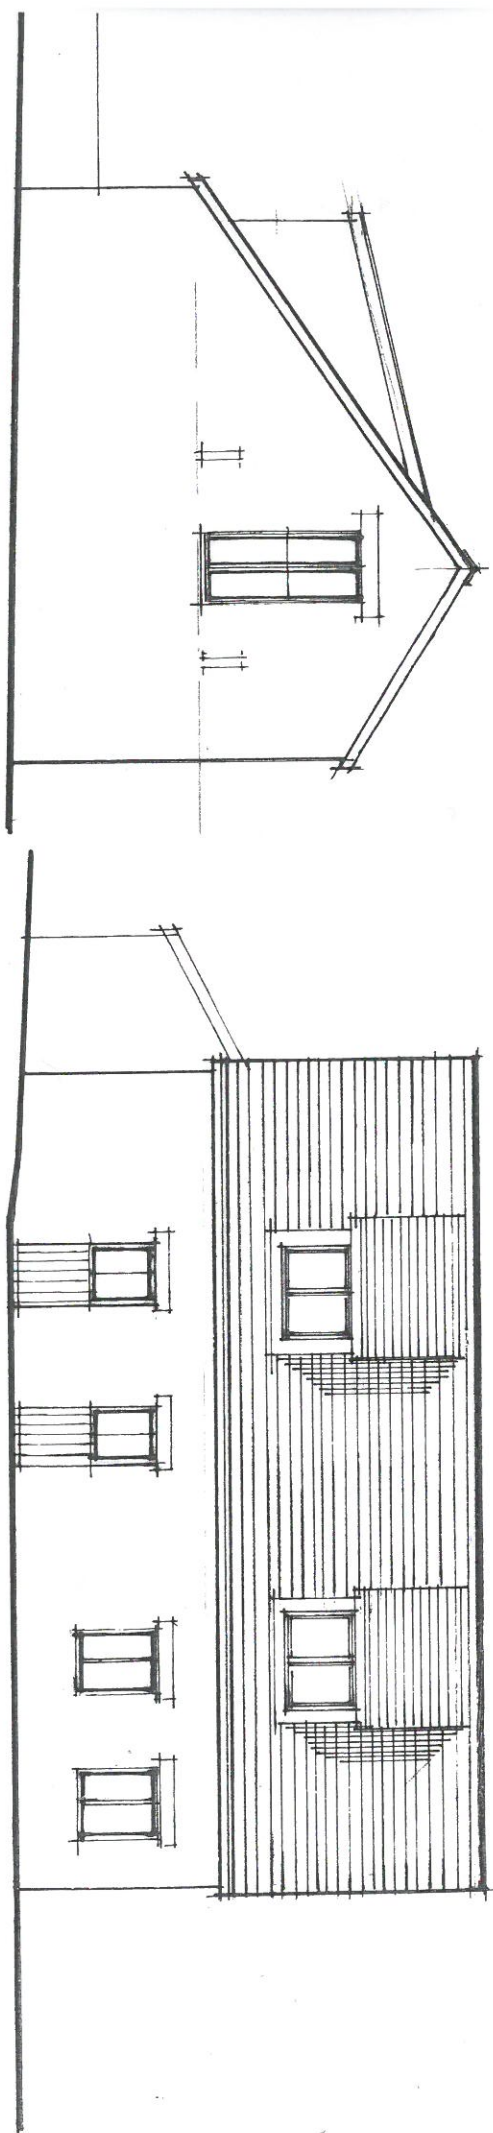

side

rear

REPLACE CORRUGATED SHEETING WITH SLATE TO MATCH FRWDD FARM  
STONE TO BE EXTG STORED ON SITE  
BRICKS TO MATCH EXTG

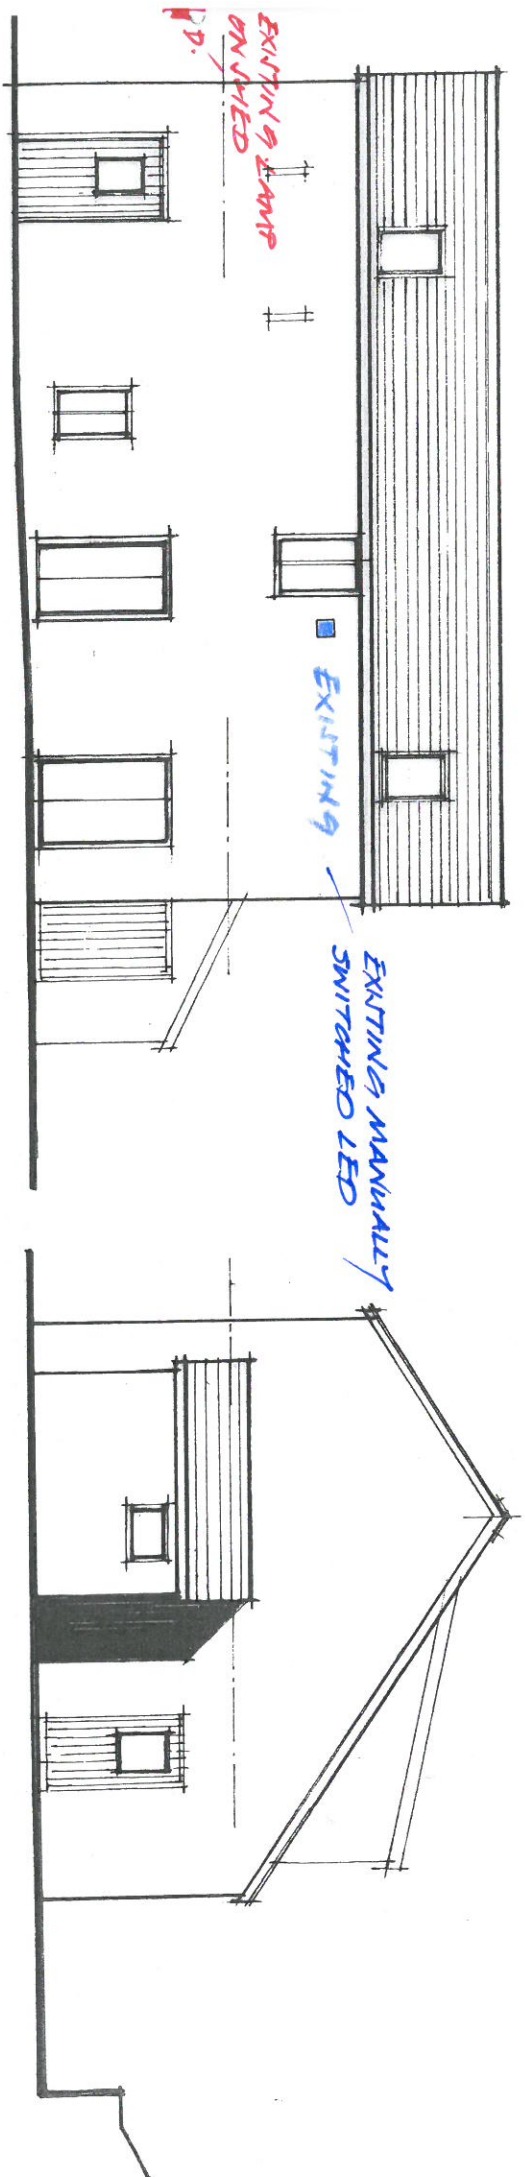

front

side

BARN . B

EXISTING 9 LAMP  
ON VENT

EXISTING 9

EXISTING MANUALLY  
SWITCHED LED