




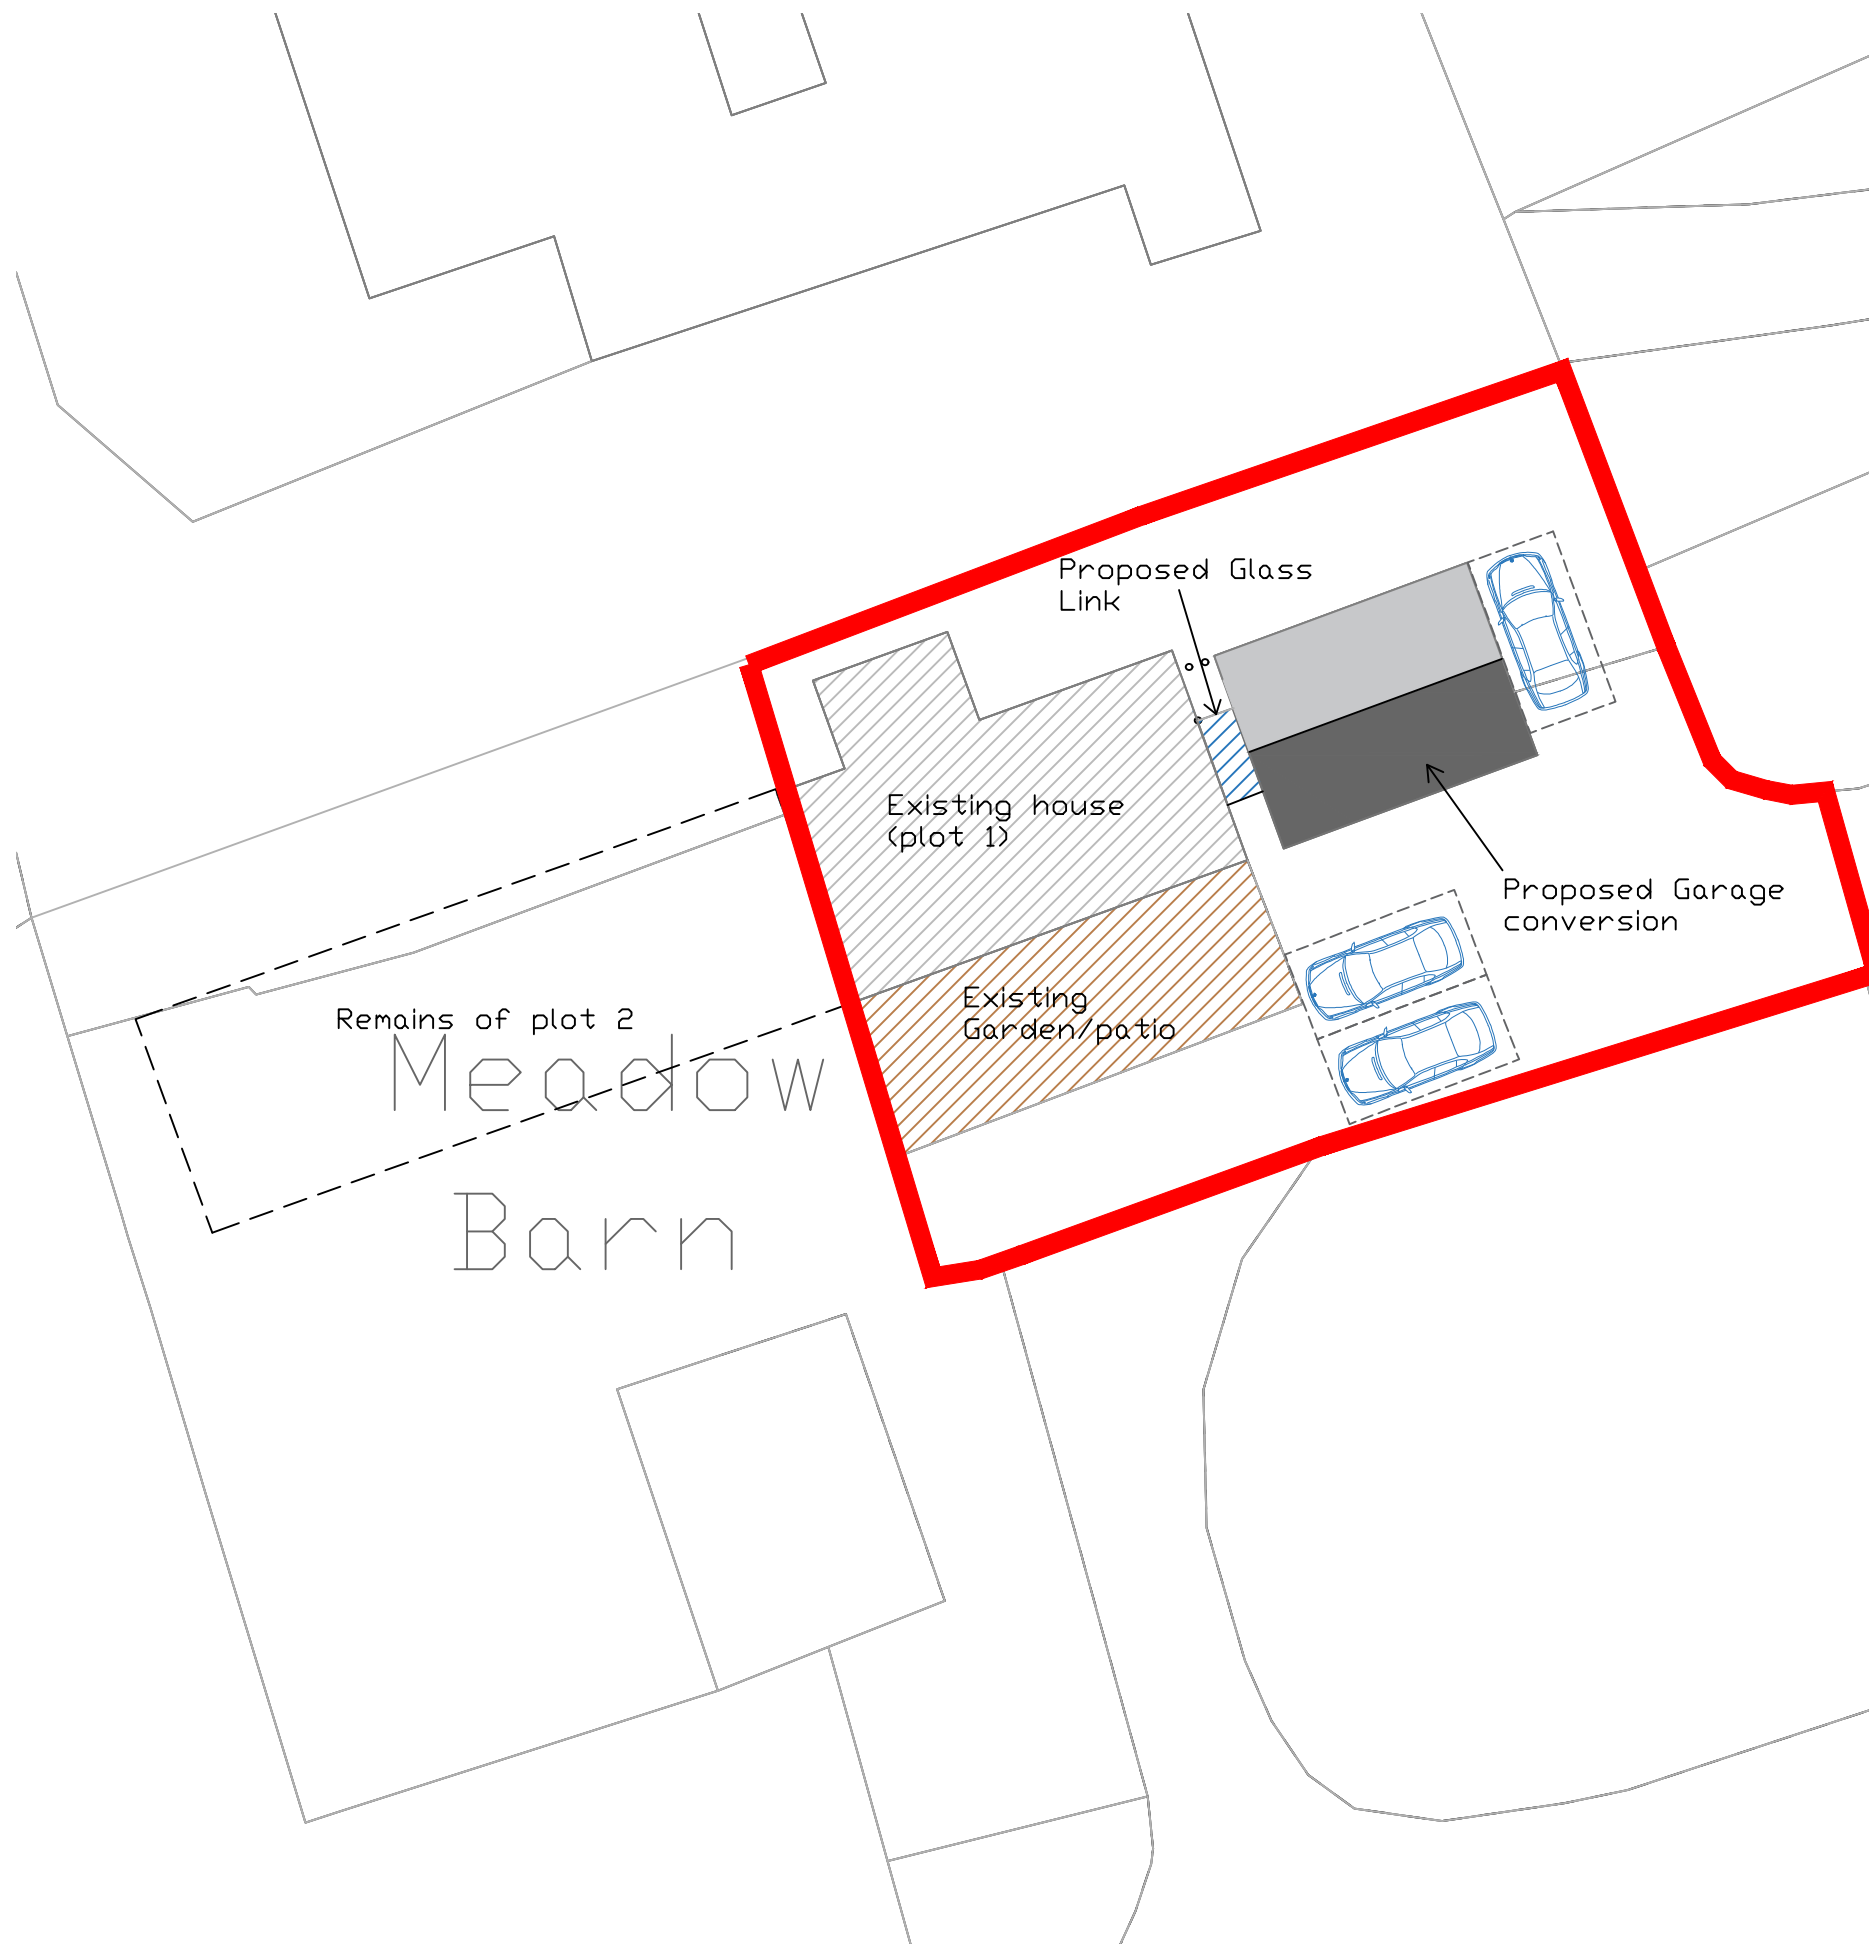

BLOCK PLAN
SCALE - 1:200

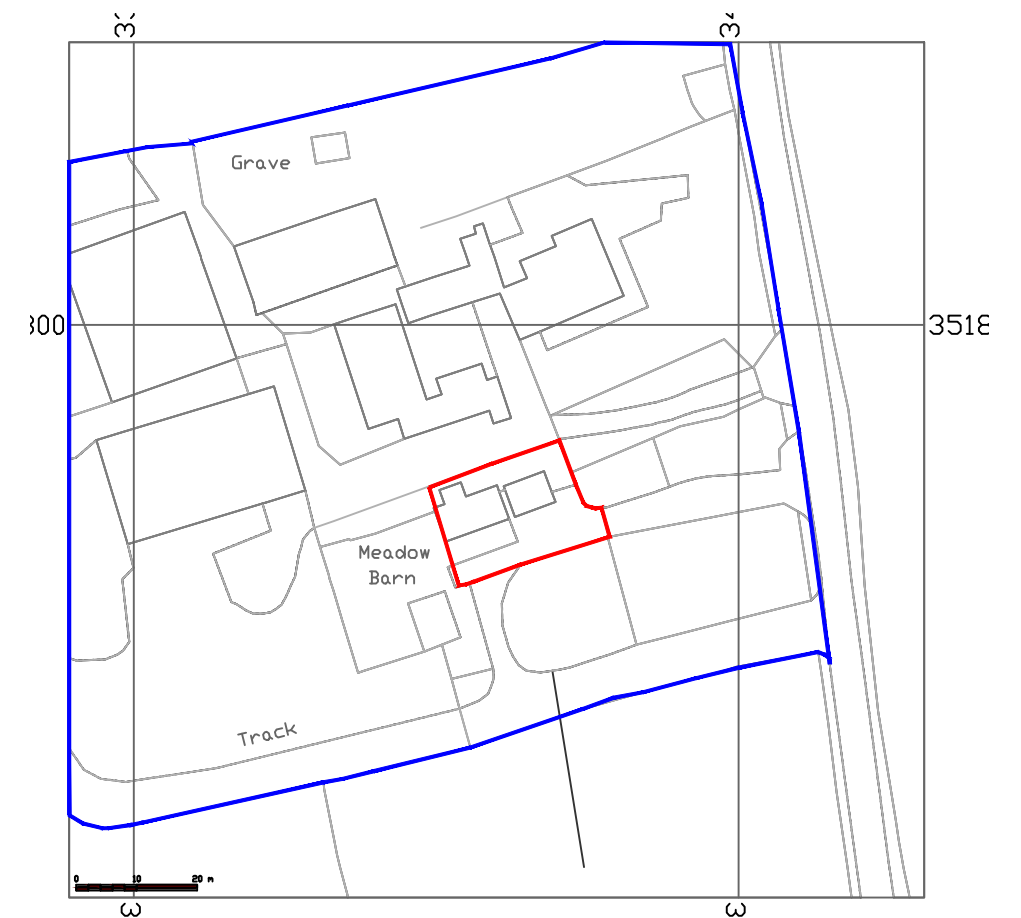

LOCATION PLAN
SCALE - 1:1250

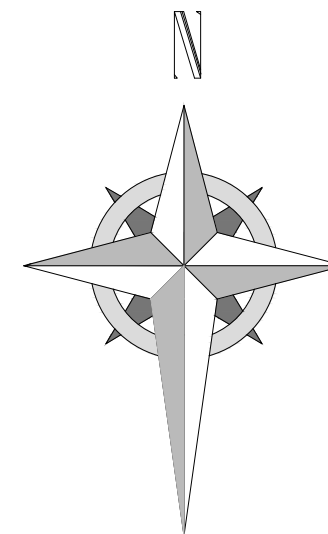

Project; Meadow Barn, Ridley Wood, Wrexham, LL13 9YA	
Title; Block Plan & Location Plan	Scale (A3); 1:200 & 1:1250
Dwg No; MB/PD/04	Date; June 2019
Revision;	