




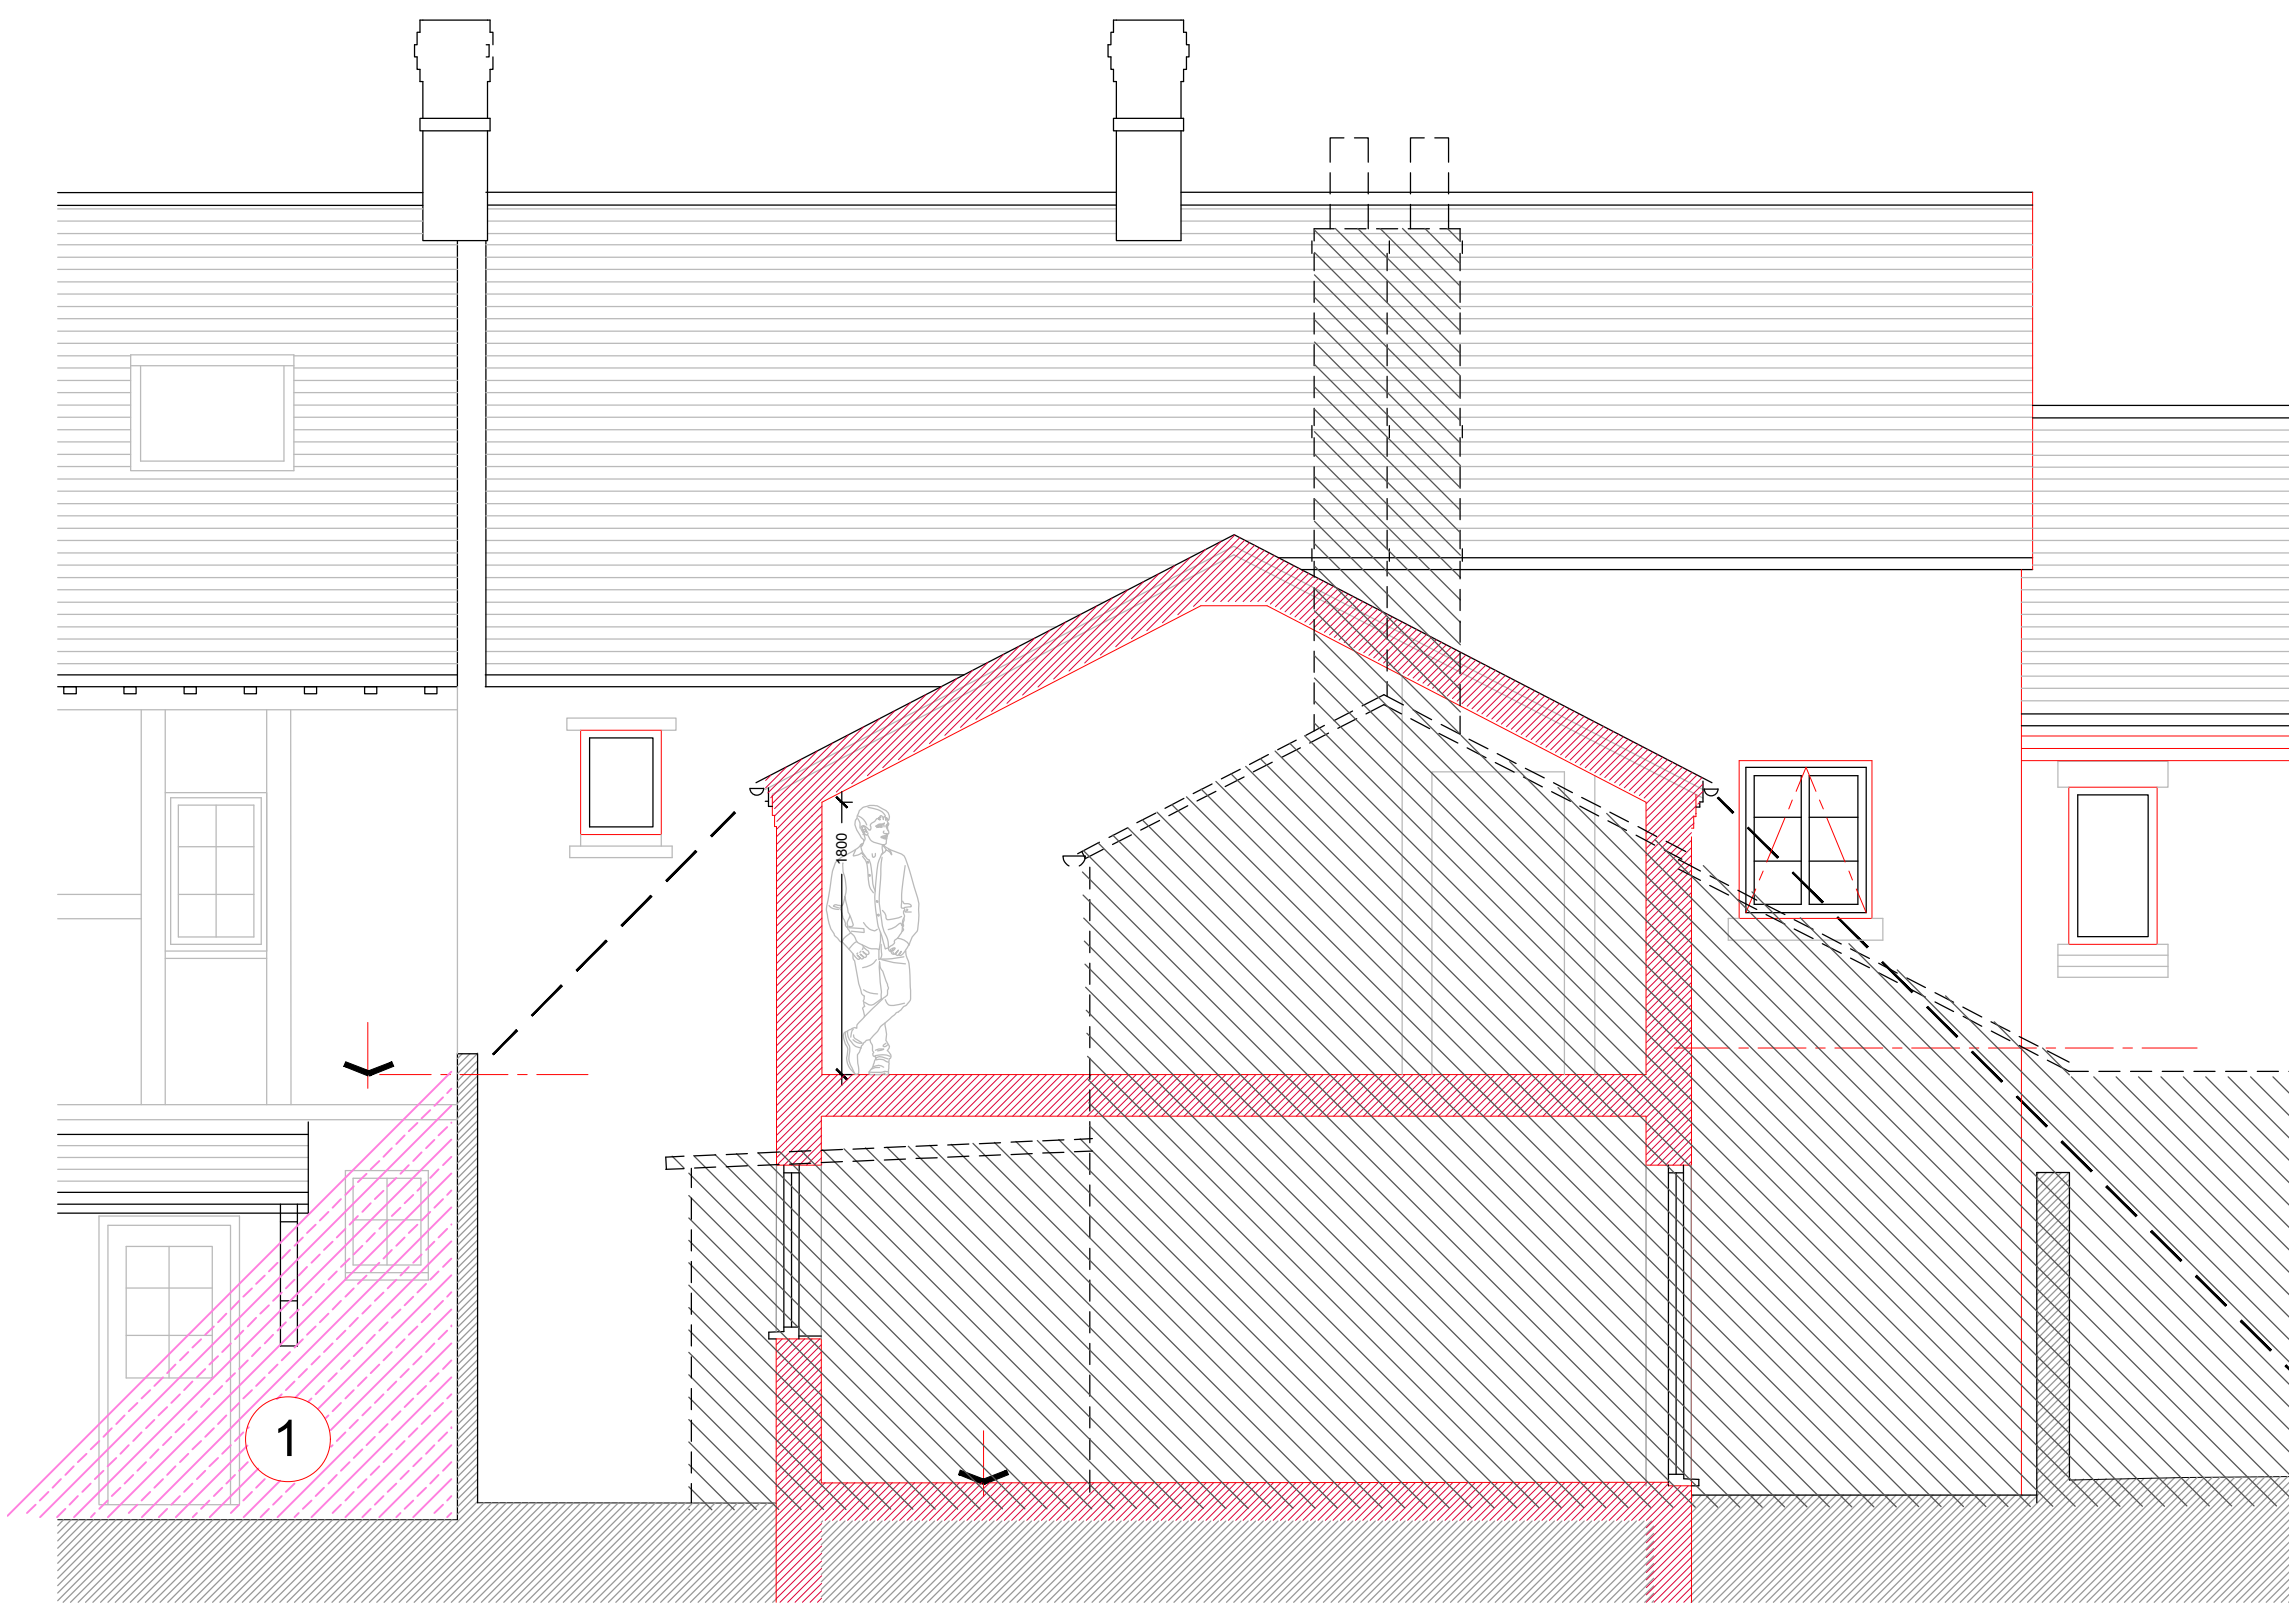

SECTION A-A 1:50 1 Area of influence of boundary wall onto existing properties garden

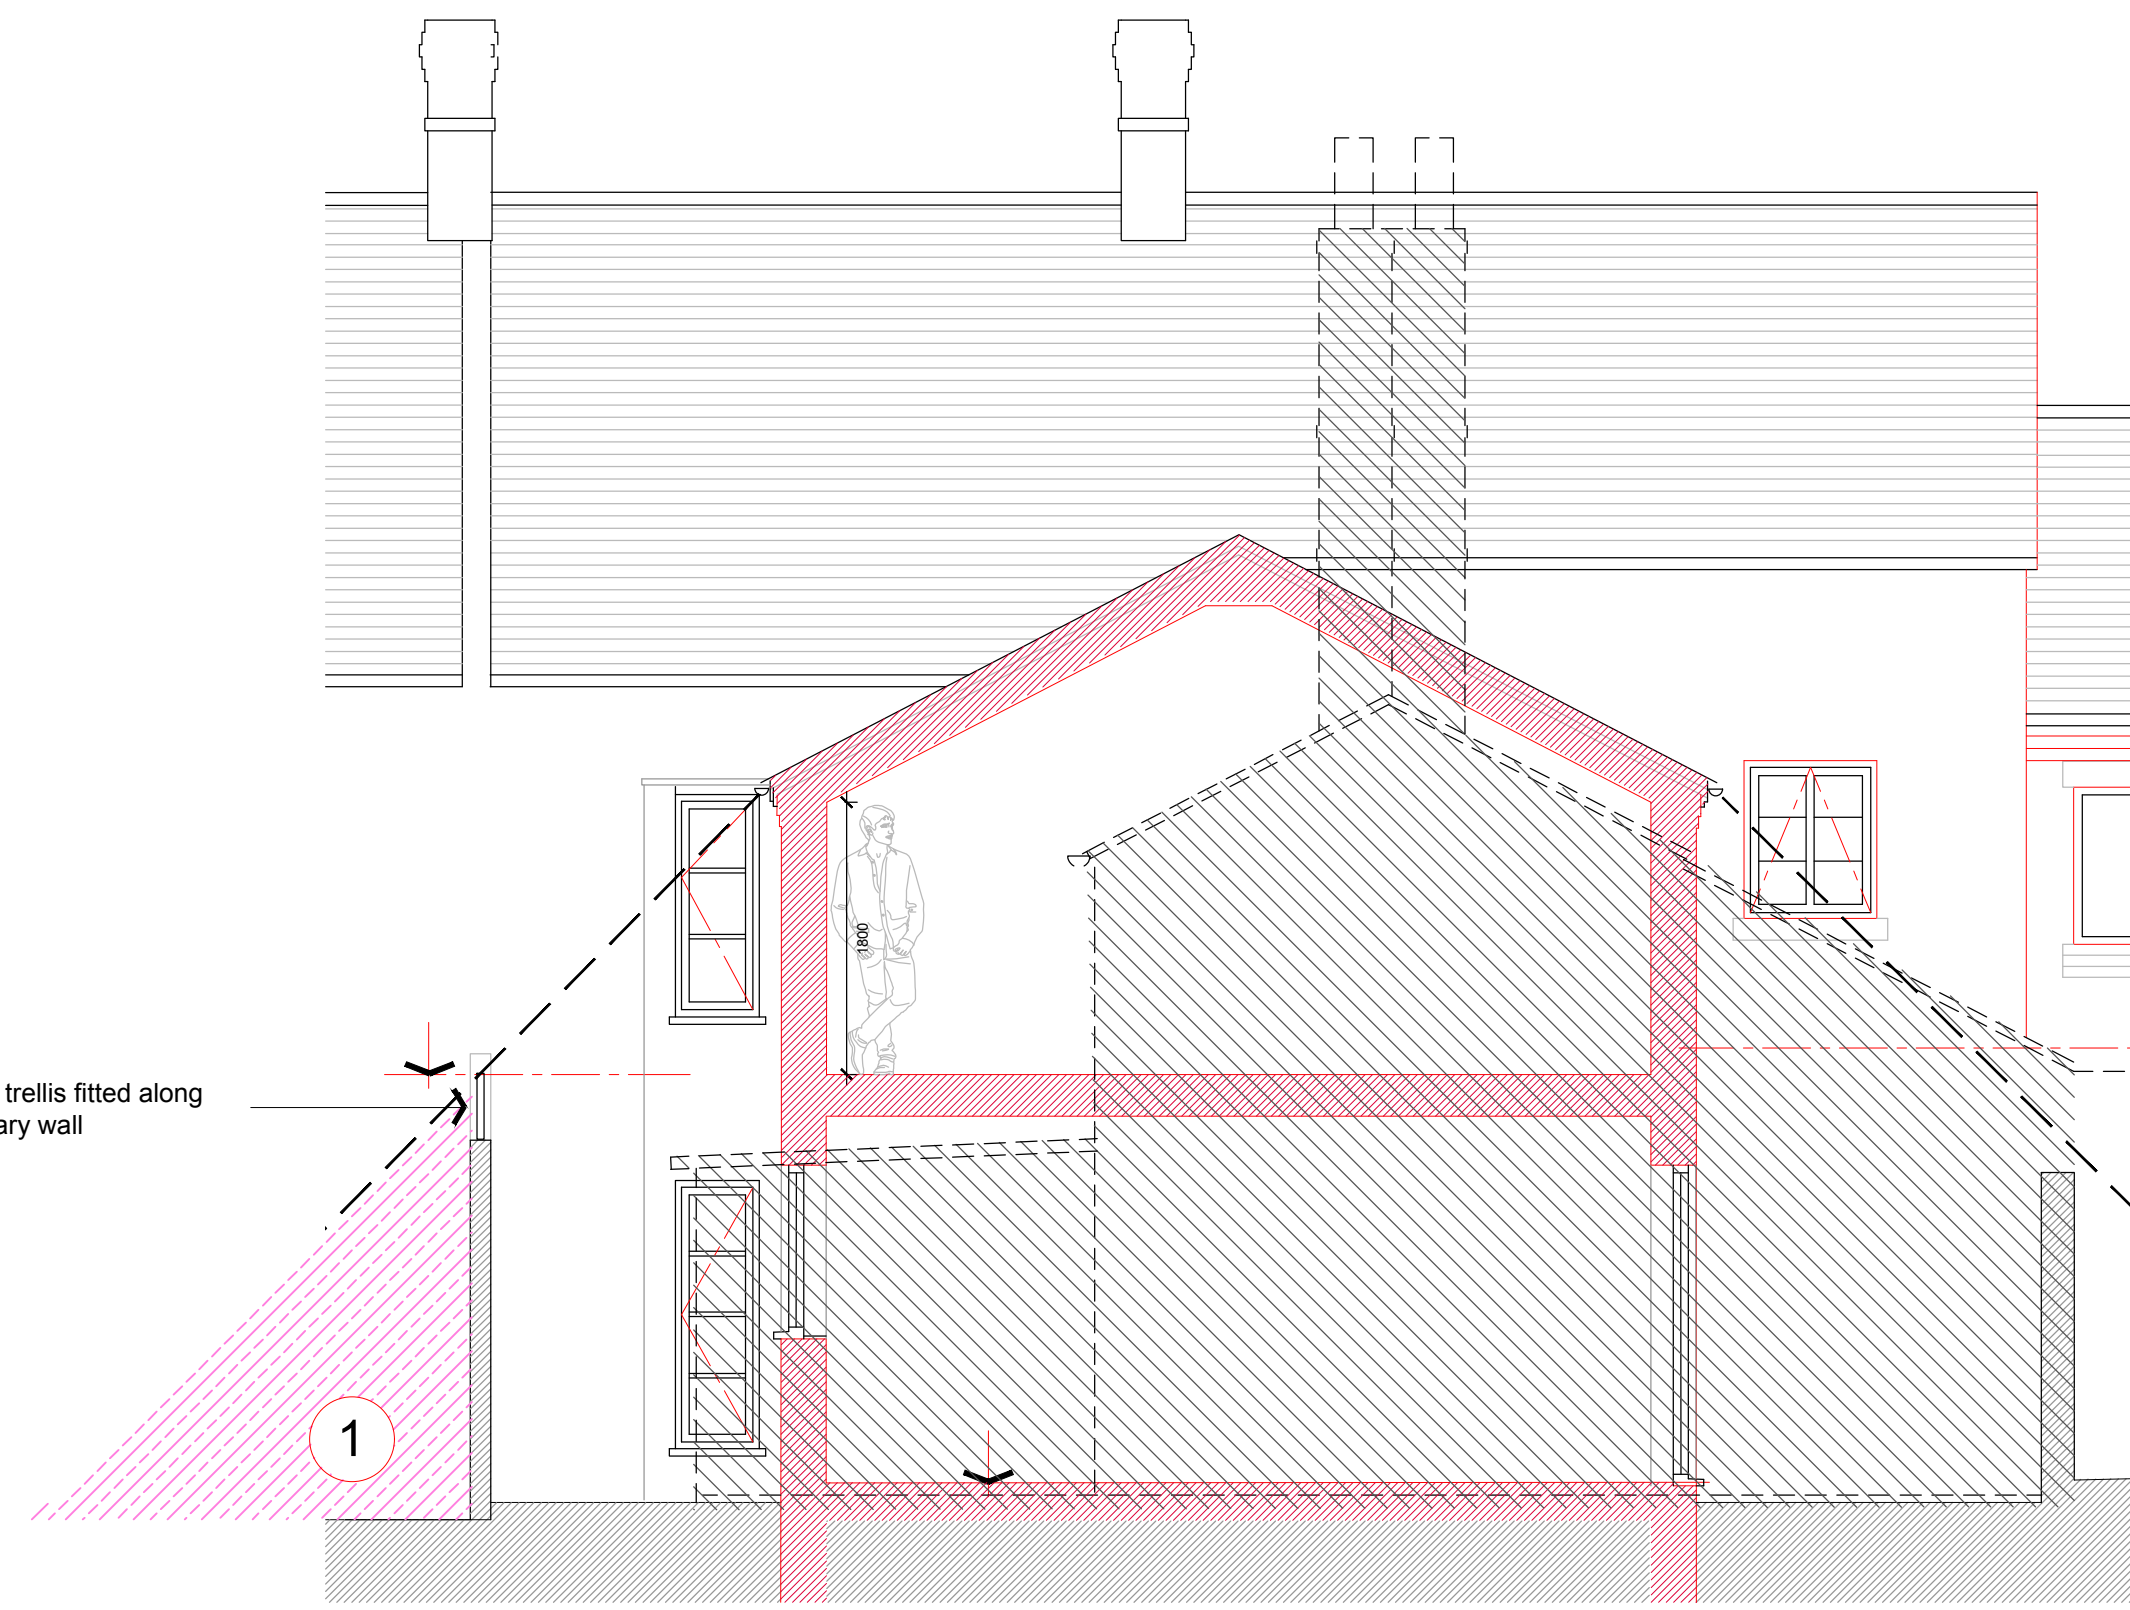

SECTION B-B 1:50 1 Area of influence of boundary wall onto existing properties garden

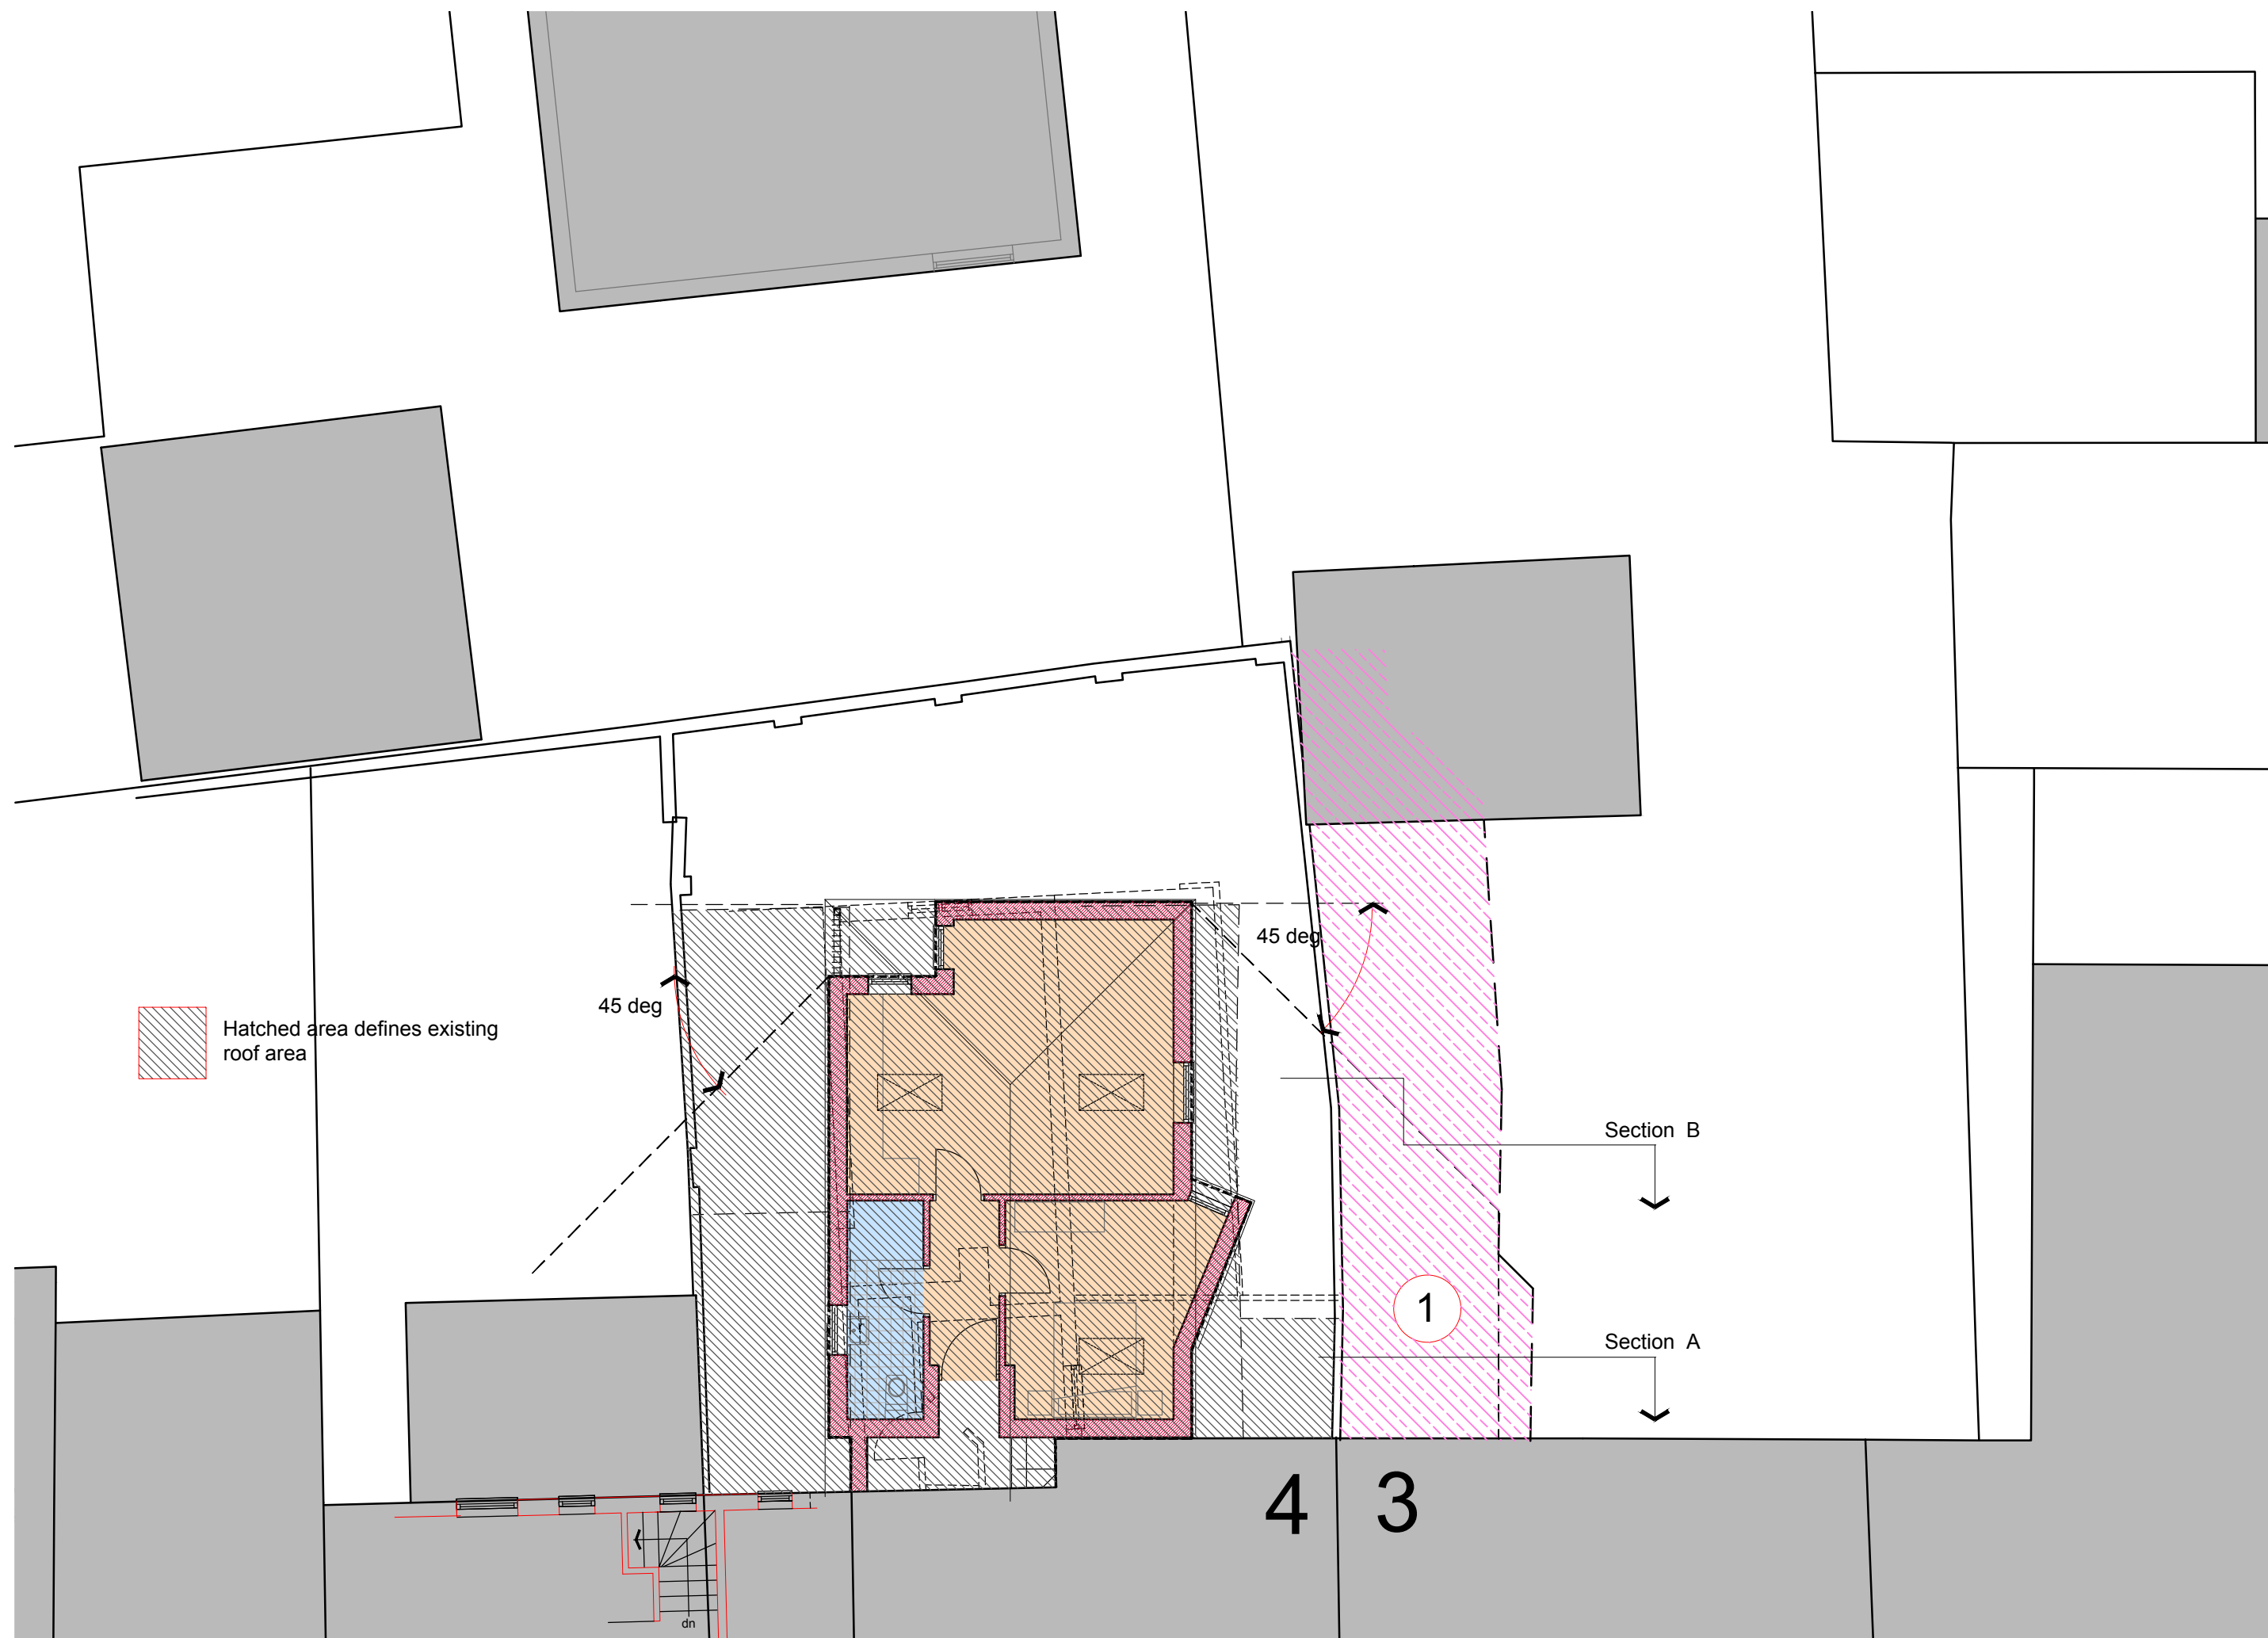

BLOCK PLAN 1:100



PHOTOGRAPHS ALONG BOUNDARY

All Dimensions & Levels to be checked and verified by the contractor prior to works commencing. Do not scale this drawing
Any errors to be reported to the Contract Administrator immediately
The copyright of this drawing and design is vested in the Architectural Design Services company and must not be copied or reproduced without written consent

revision	description	date
A	Redesigned to reflect planners comments	03.06.19

client
SALINGER REED Ltd.

project
PROPOSED EXTENSION AND INTERNAL ALTERATIONS

location
4, HIGH STREET
OVERTON

title
IMPACT OF EXTENSION ON NEIGHBORING PROPERTIES

drawn by SAL	date MAY 2019	checked
scale 1 : 50 & 1:100 @ A1	drawing 1383: 16	revision A
issue Planning		

DESIGN²¹
architecture

07891 521 219 www.design-21.co.uk
1, Spark Terrace - Stoke,On,Trent - ST4 7QA