

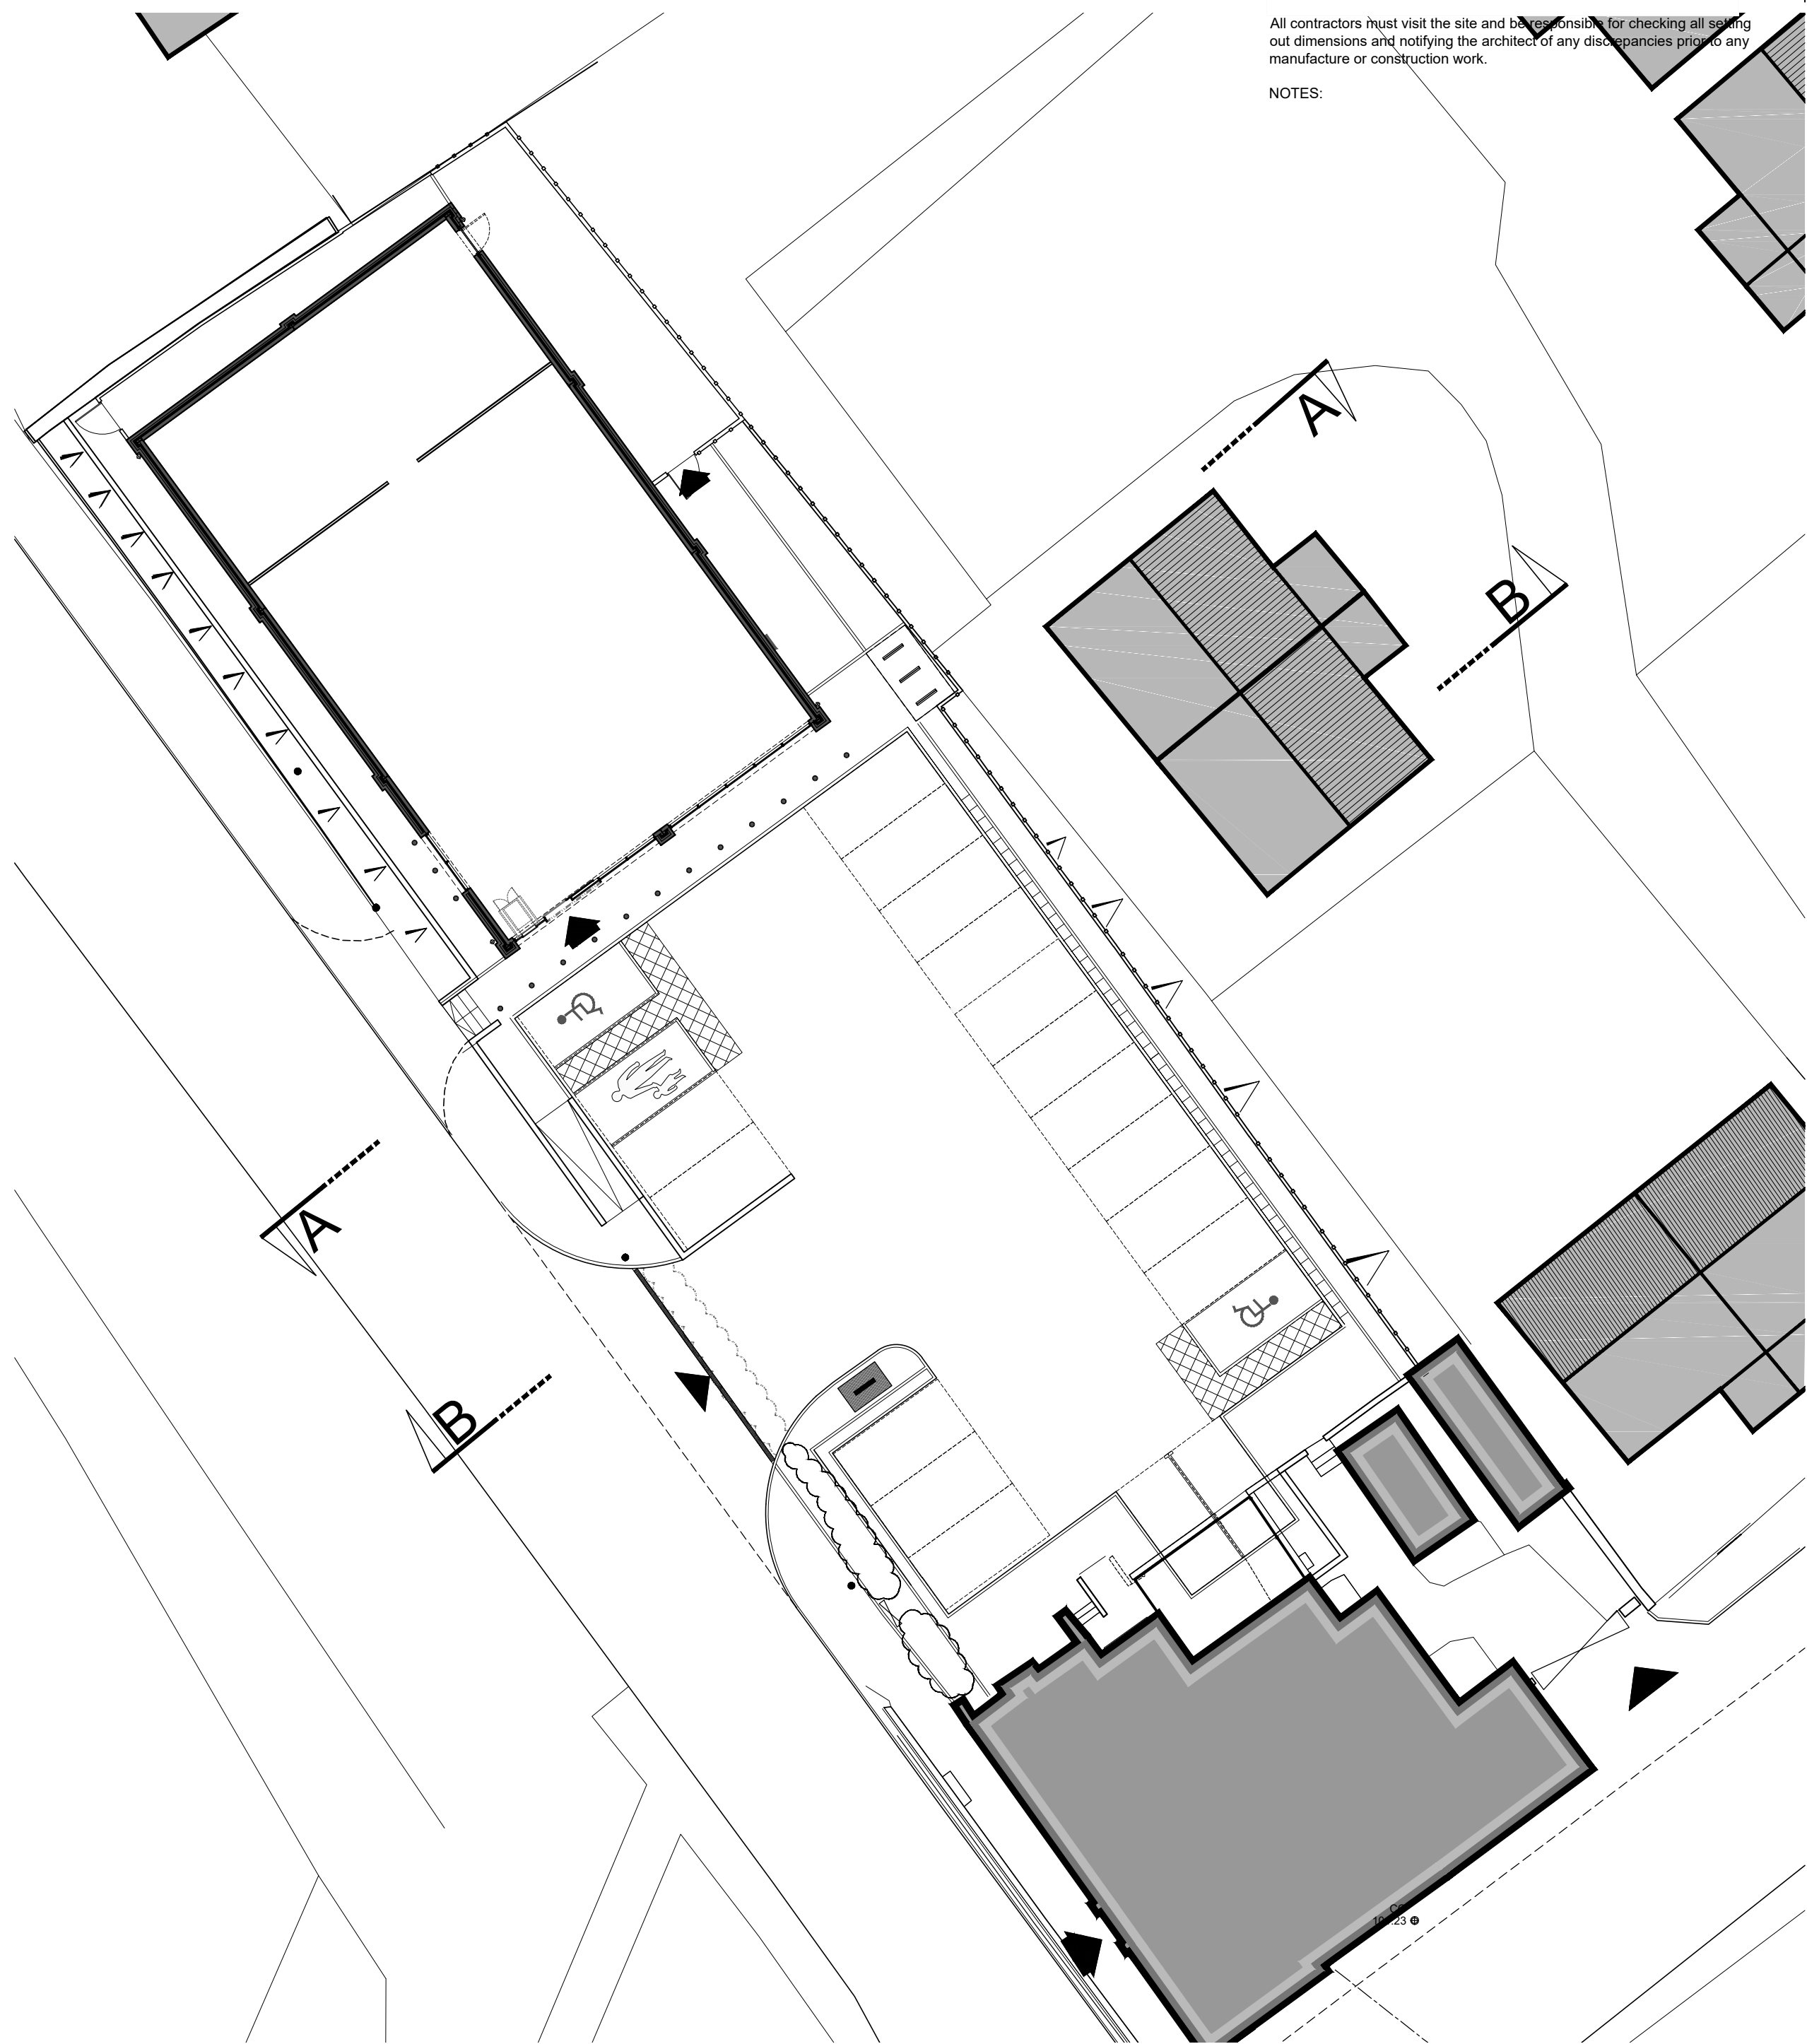
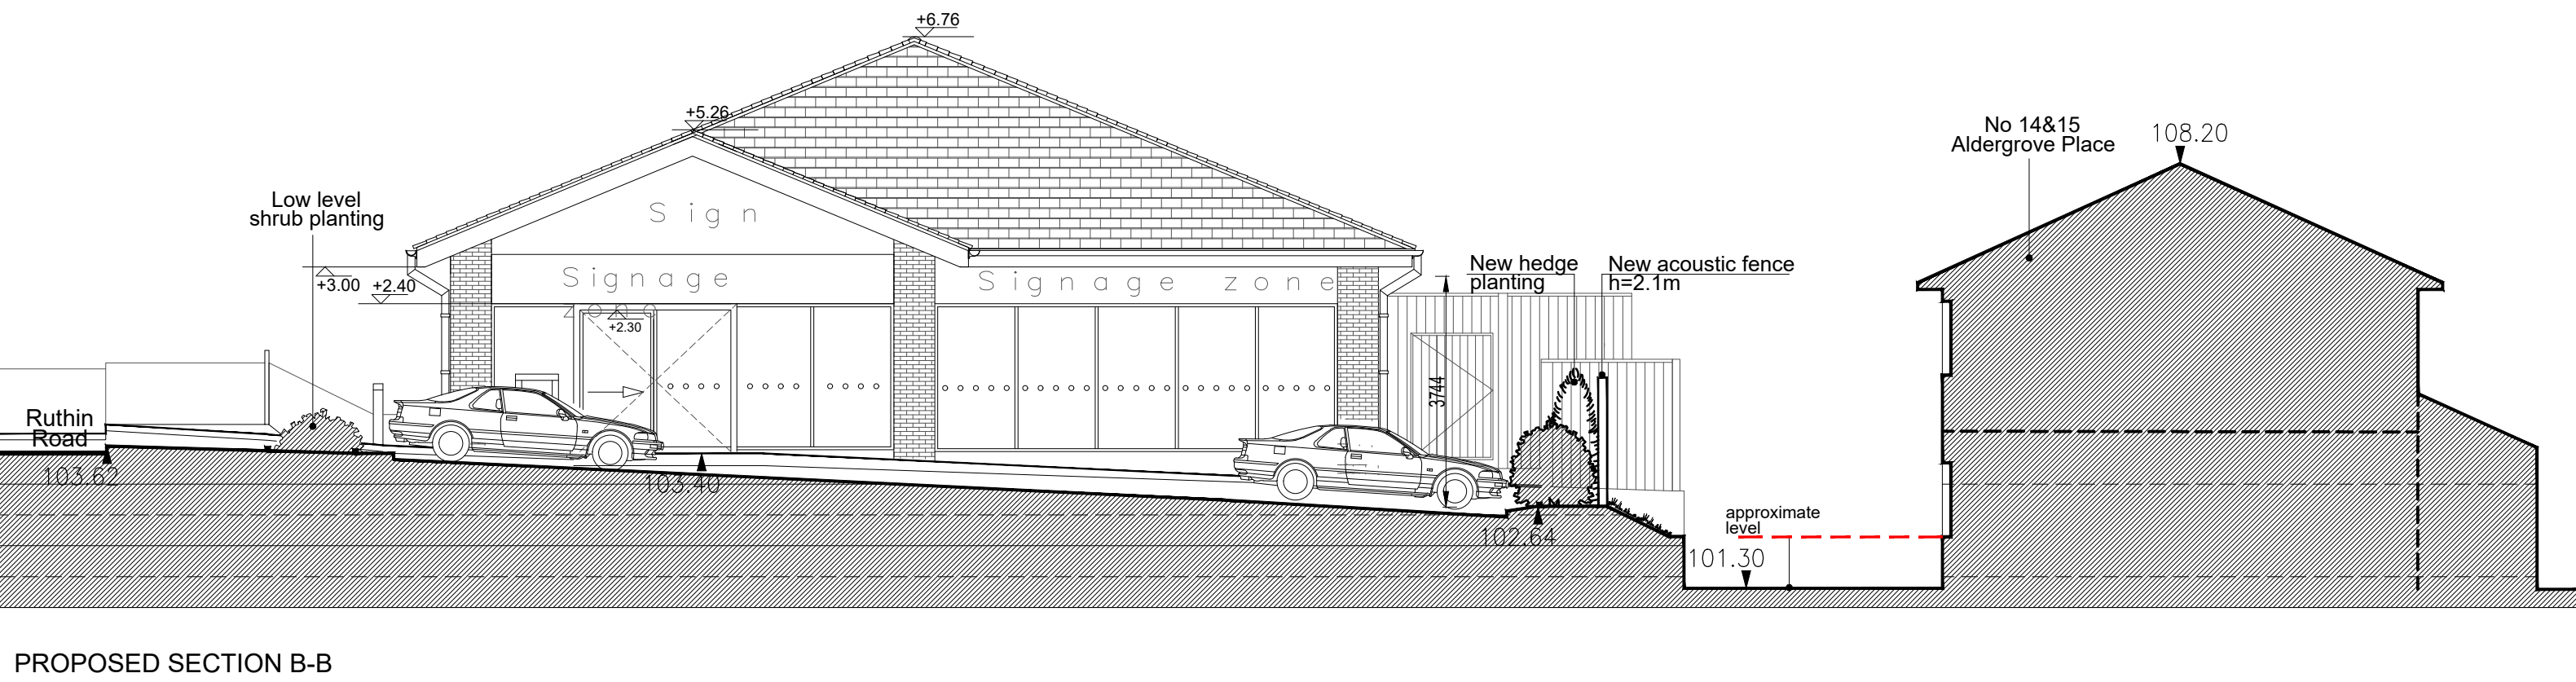
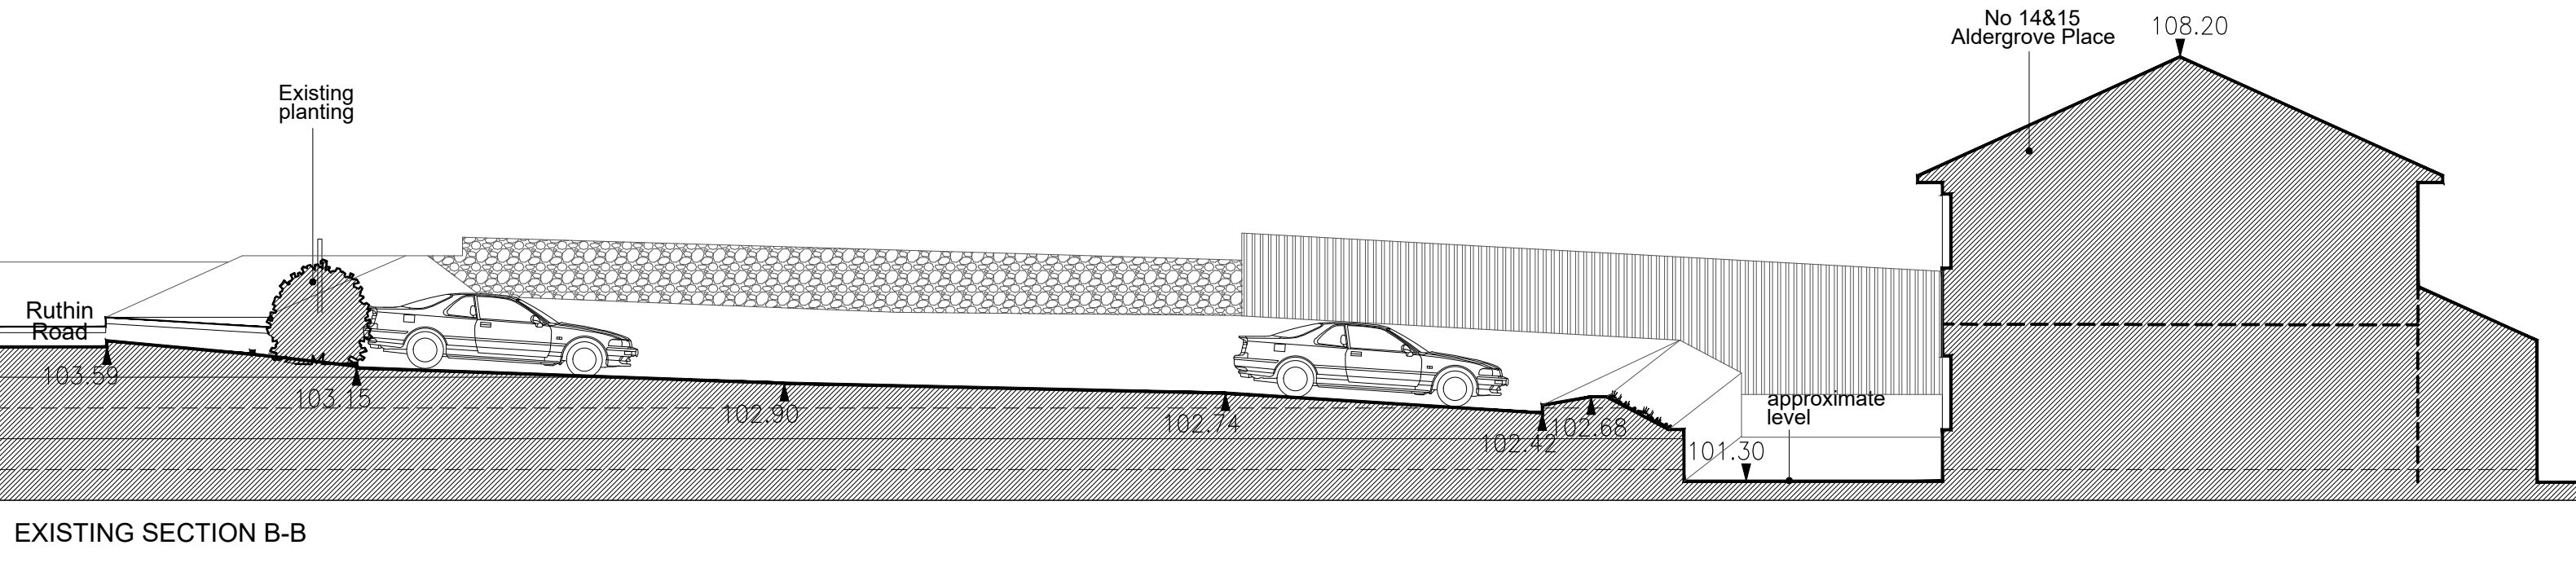
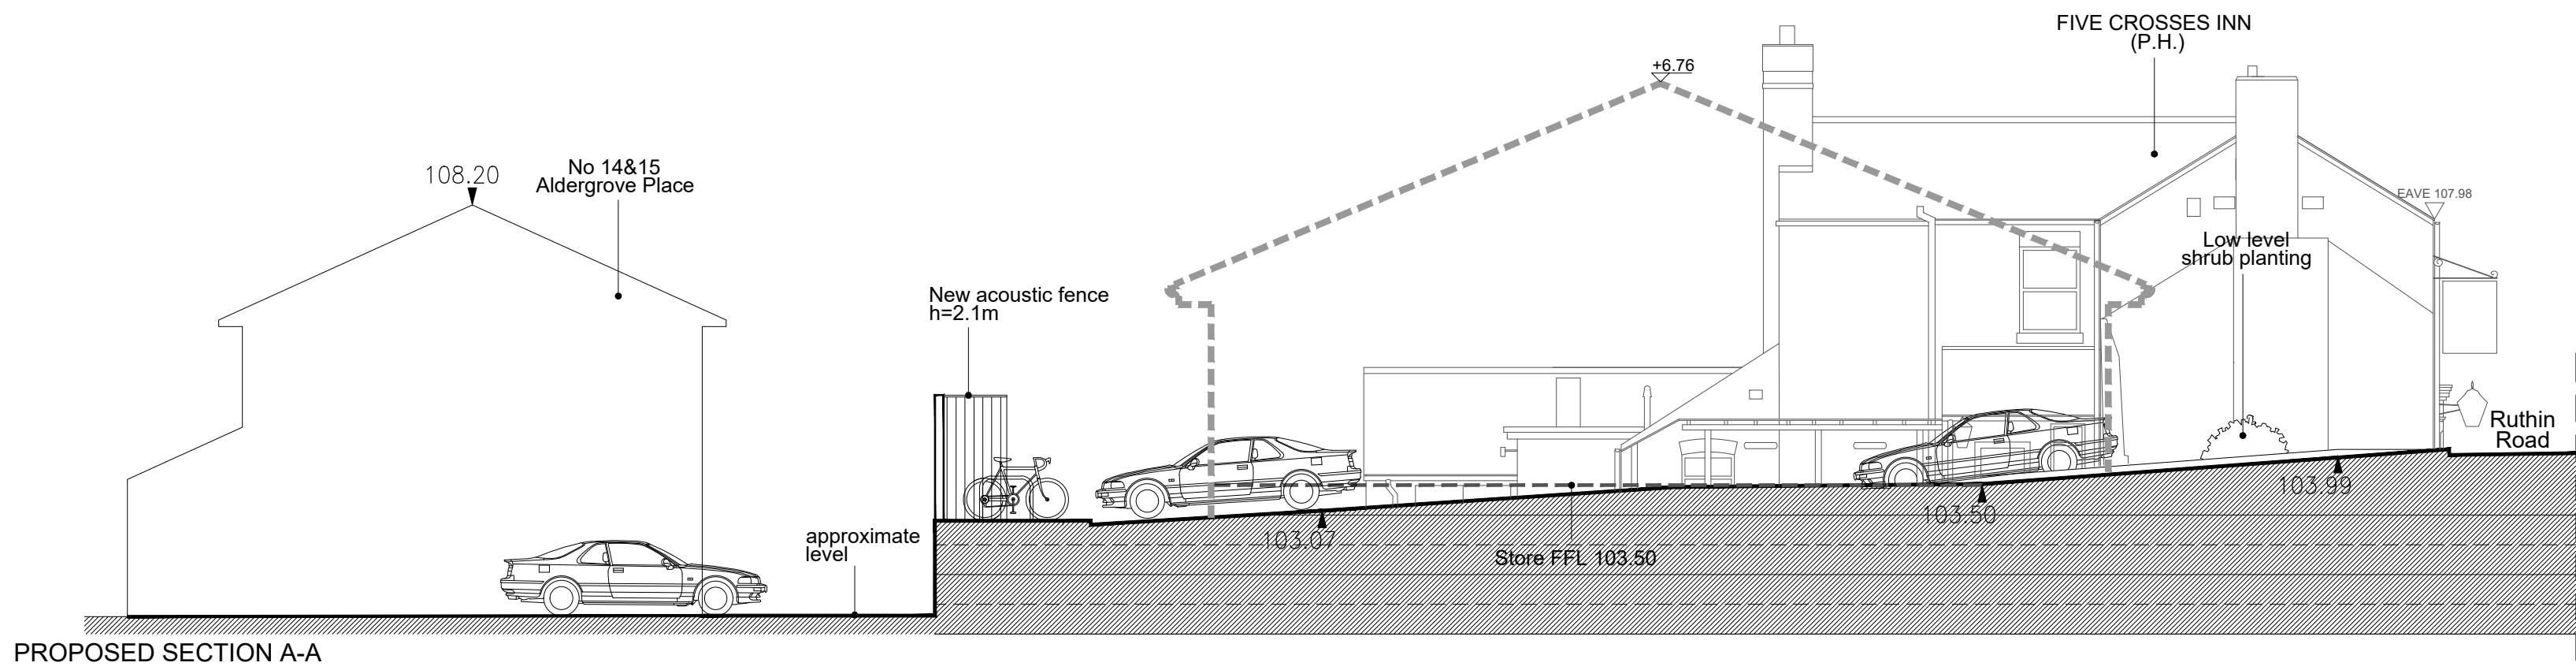


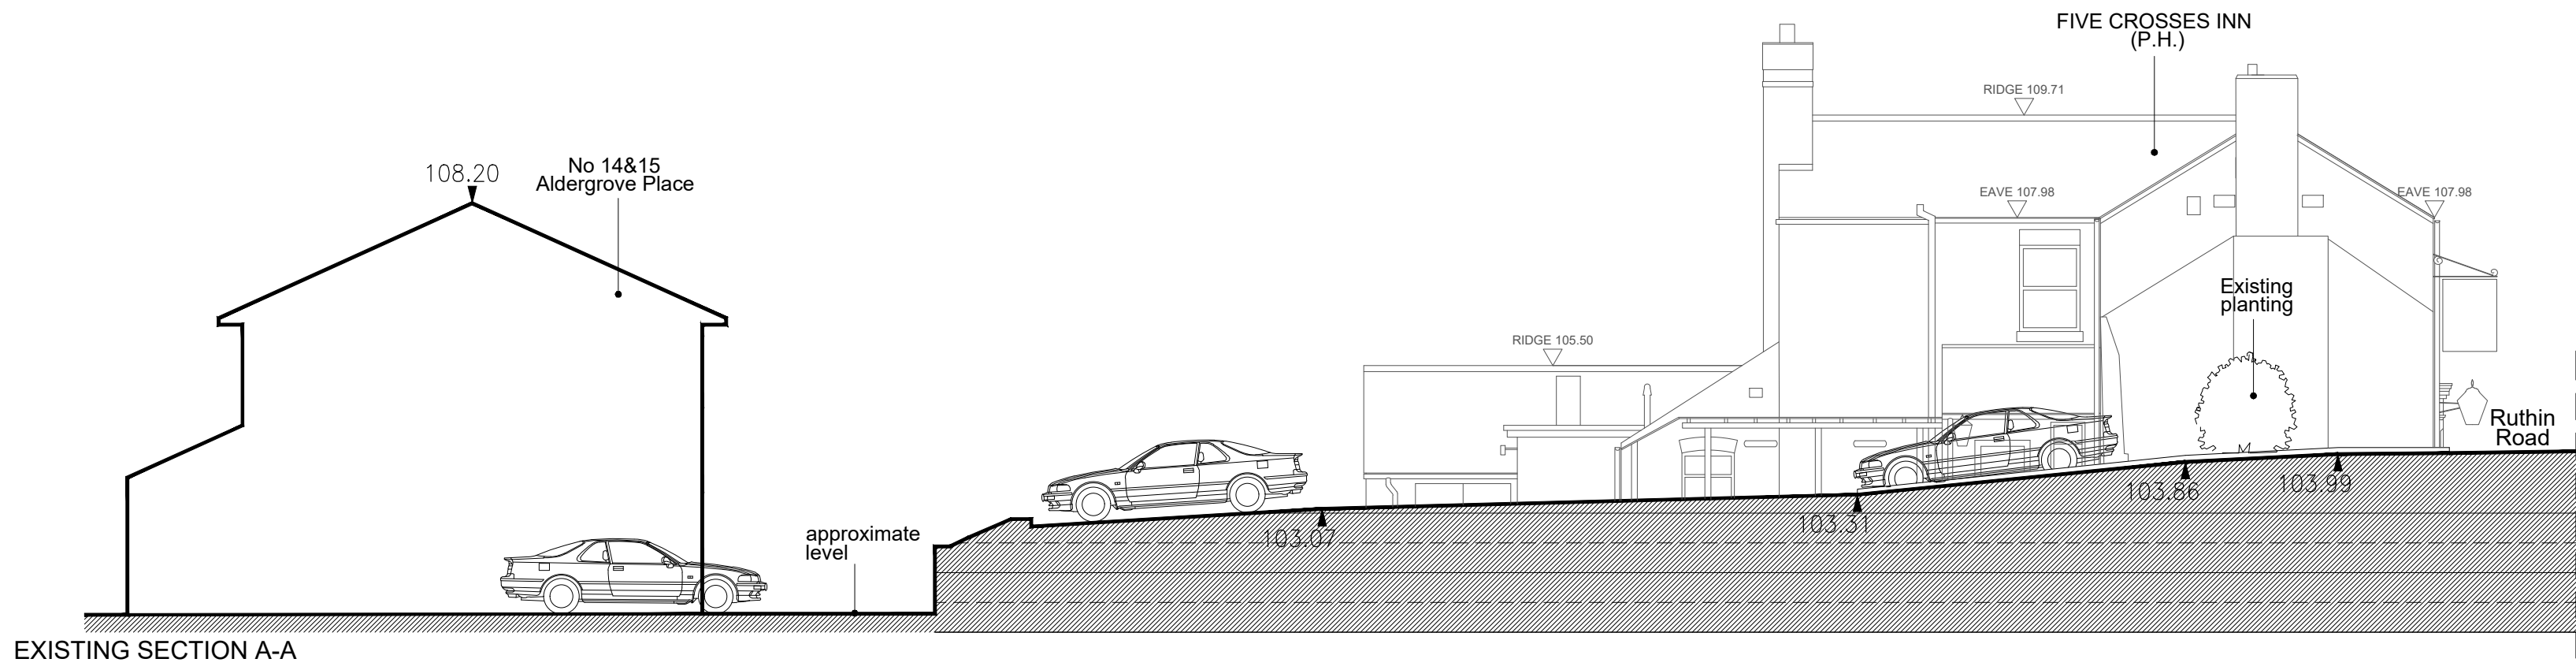

The copyright of this drawing is vested with Corstorphine & Wright Ltd and must not be copied or reproduced without the consent of the company.

All contractors must visit the site and buildings for checking all dimensions and notifying the architect of any discrepancies prior to any manufacture or construction work.

NOTES:

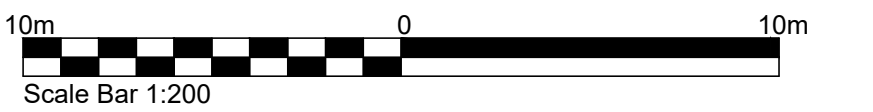

C	04.03.19	Acoustic fence lowered (2.1m)	PH
B	15.02.19	2.7m acoustic fence added	PH
A	12.01.16	Section revised	PH
REVISION	DATE	NOTES	CHK

FOR PLANNING

Client
NEW RIVER RETAIL LTD.

Project
PROPOSED RETAIL STORE
THE FIVE CROSSES INN, RUTHIN ROAD
WREXHAM, LL11 3UT

Drawing Title
EXISTING & PROPOSED SECTIONS
THROUGH THE SITE

Drawn	Checked	Paper Size	Scale	Date
ASG	PH	A1	1:100	11.11.14
Project No.	Drawing No.	Revision		
131106	T29-0307	C		

**CORSTORPHINE
+WRIGHT**

Brook Hall • Brook Street • Warwick • CV34 4BL
t 01926 288992 • w www.corstorphine-wright.com