




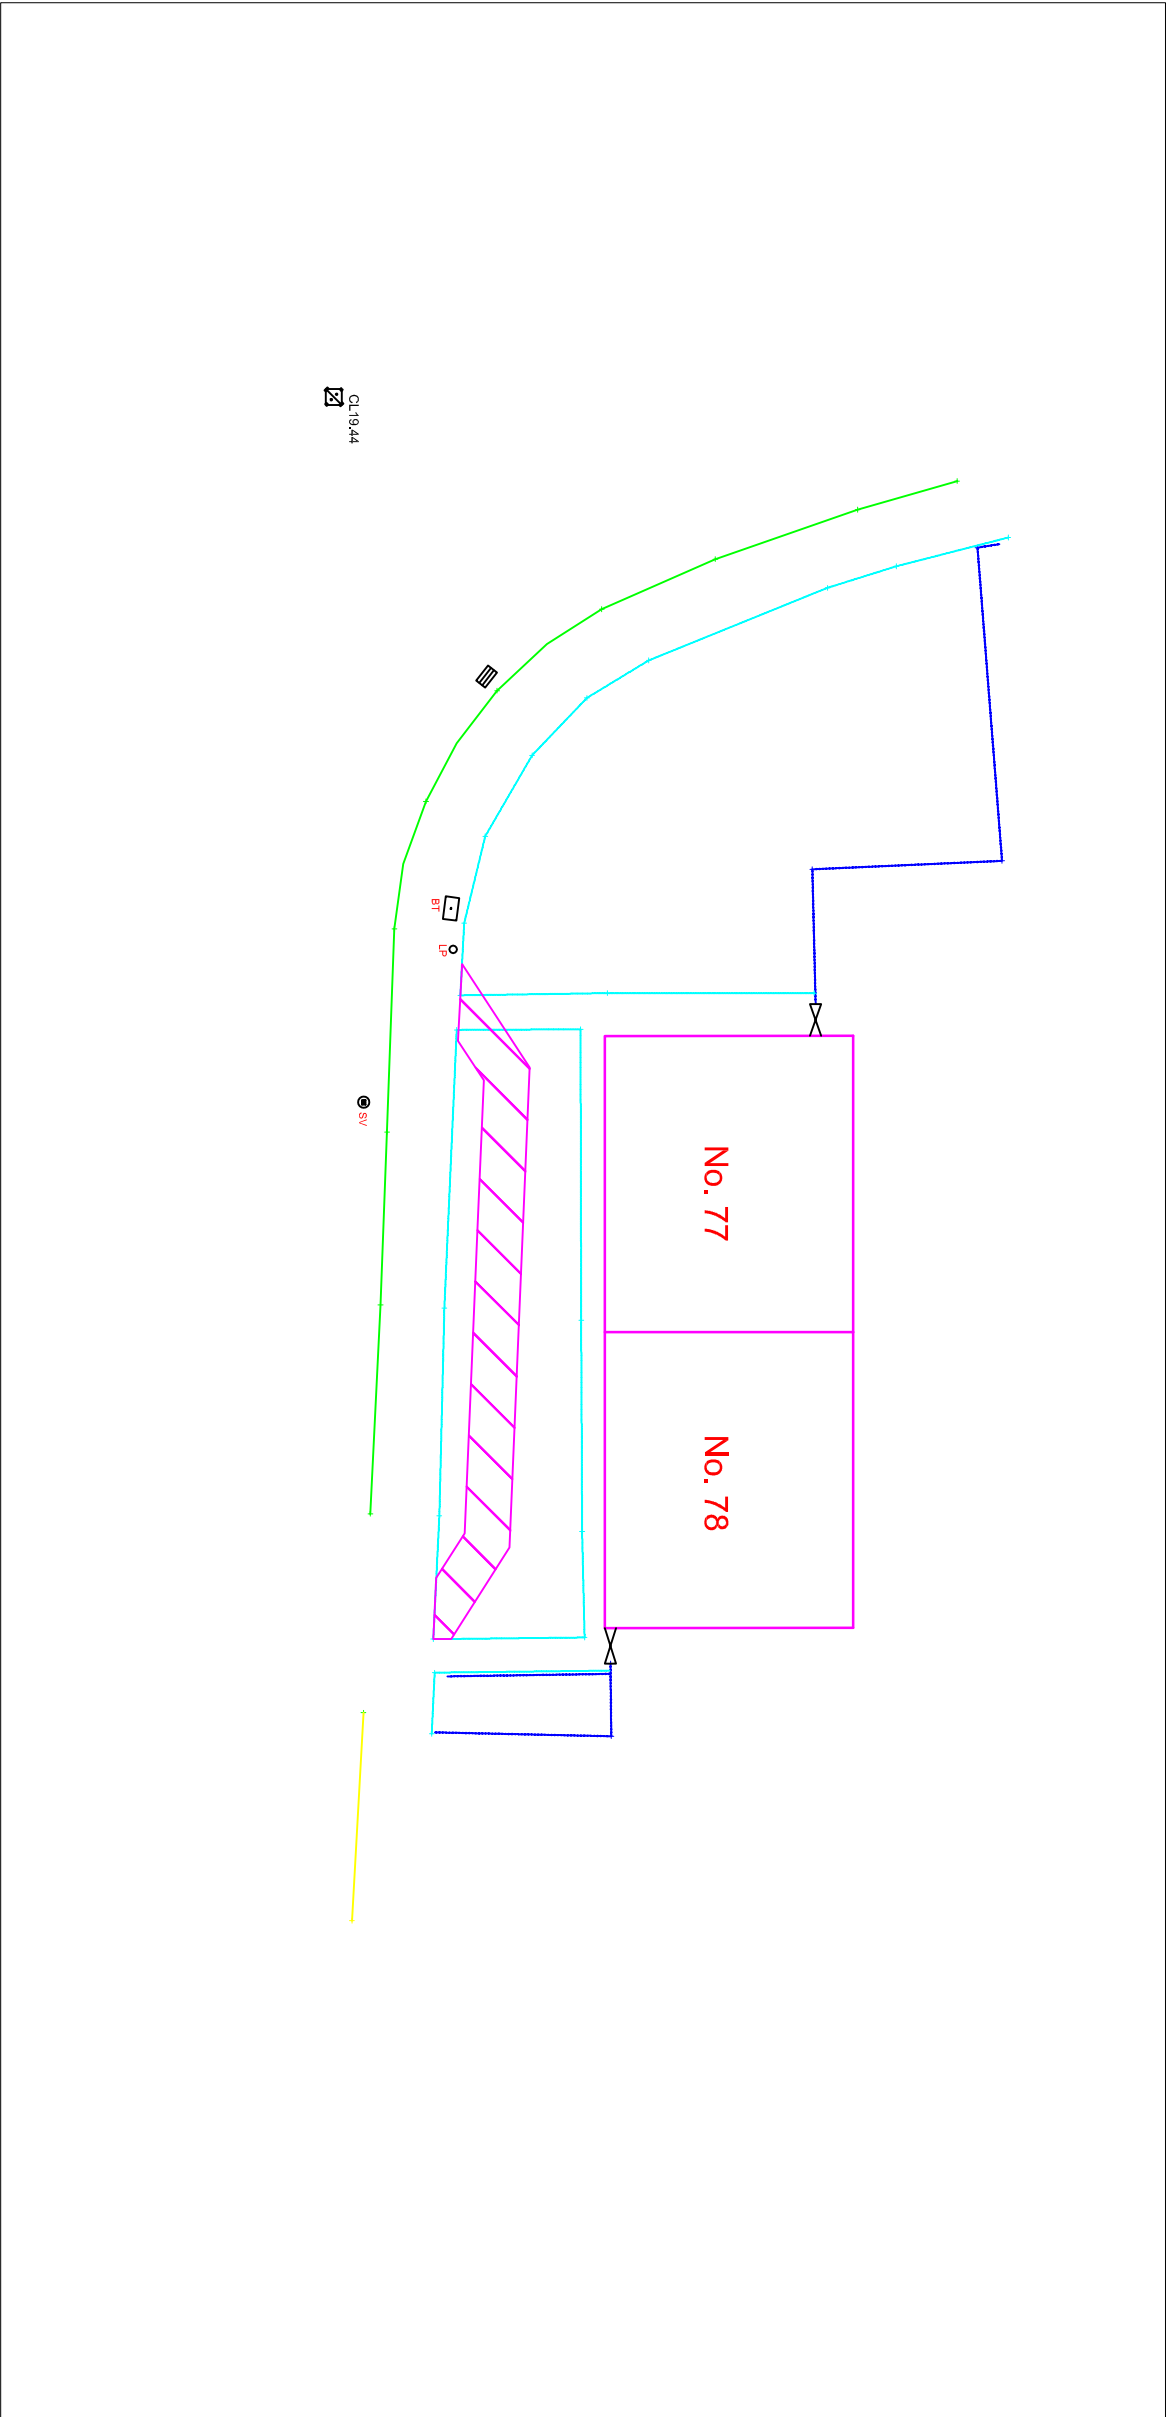

Position of Relocated Footpath Scale 1:200

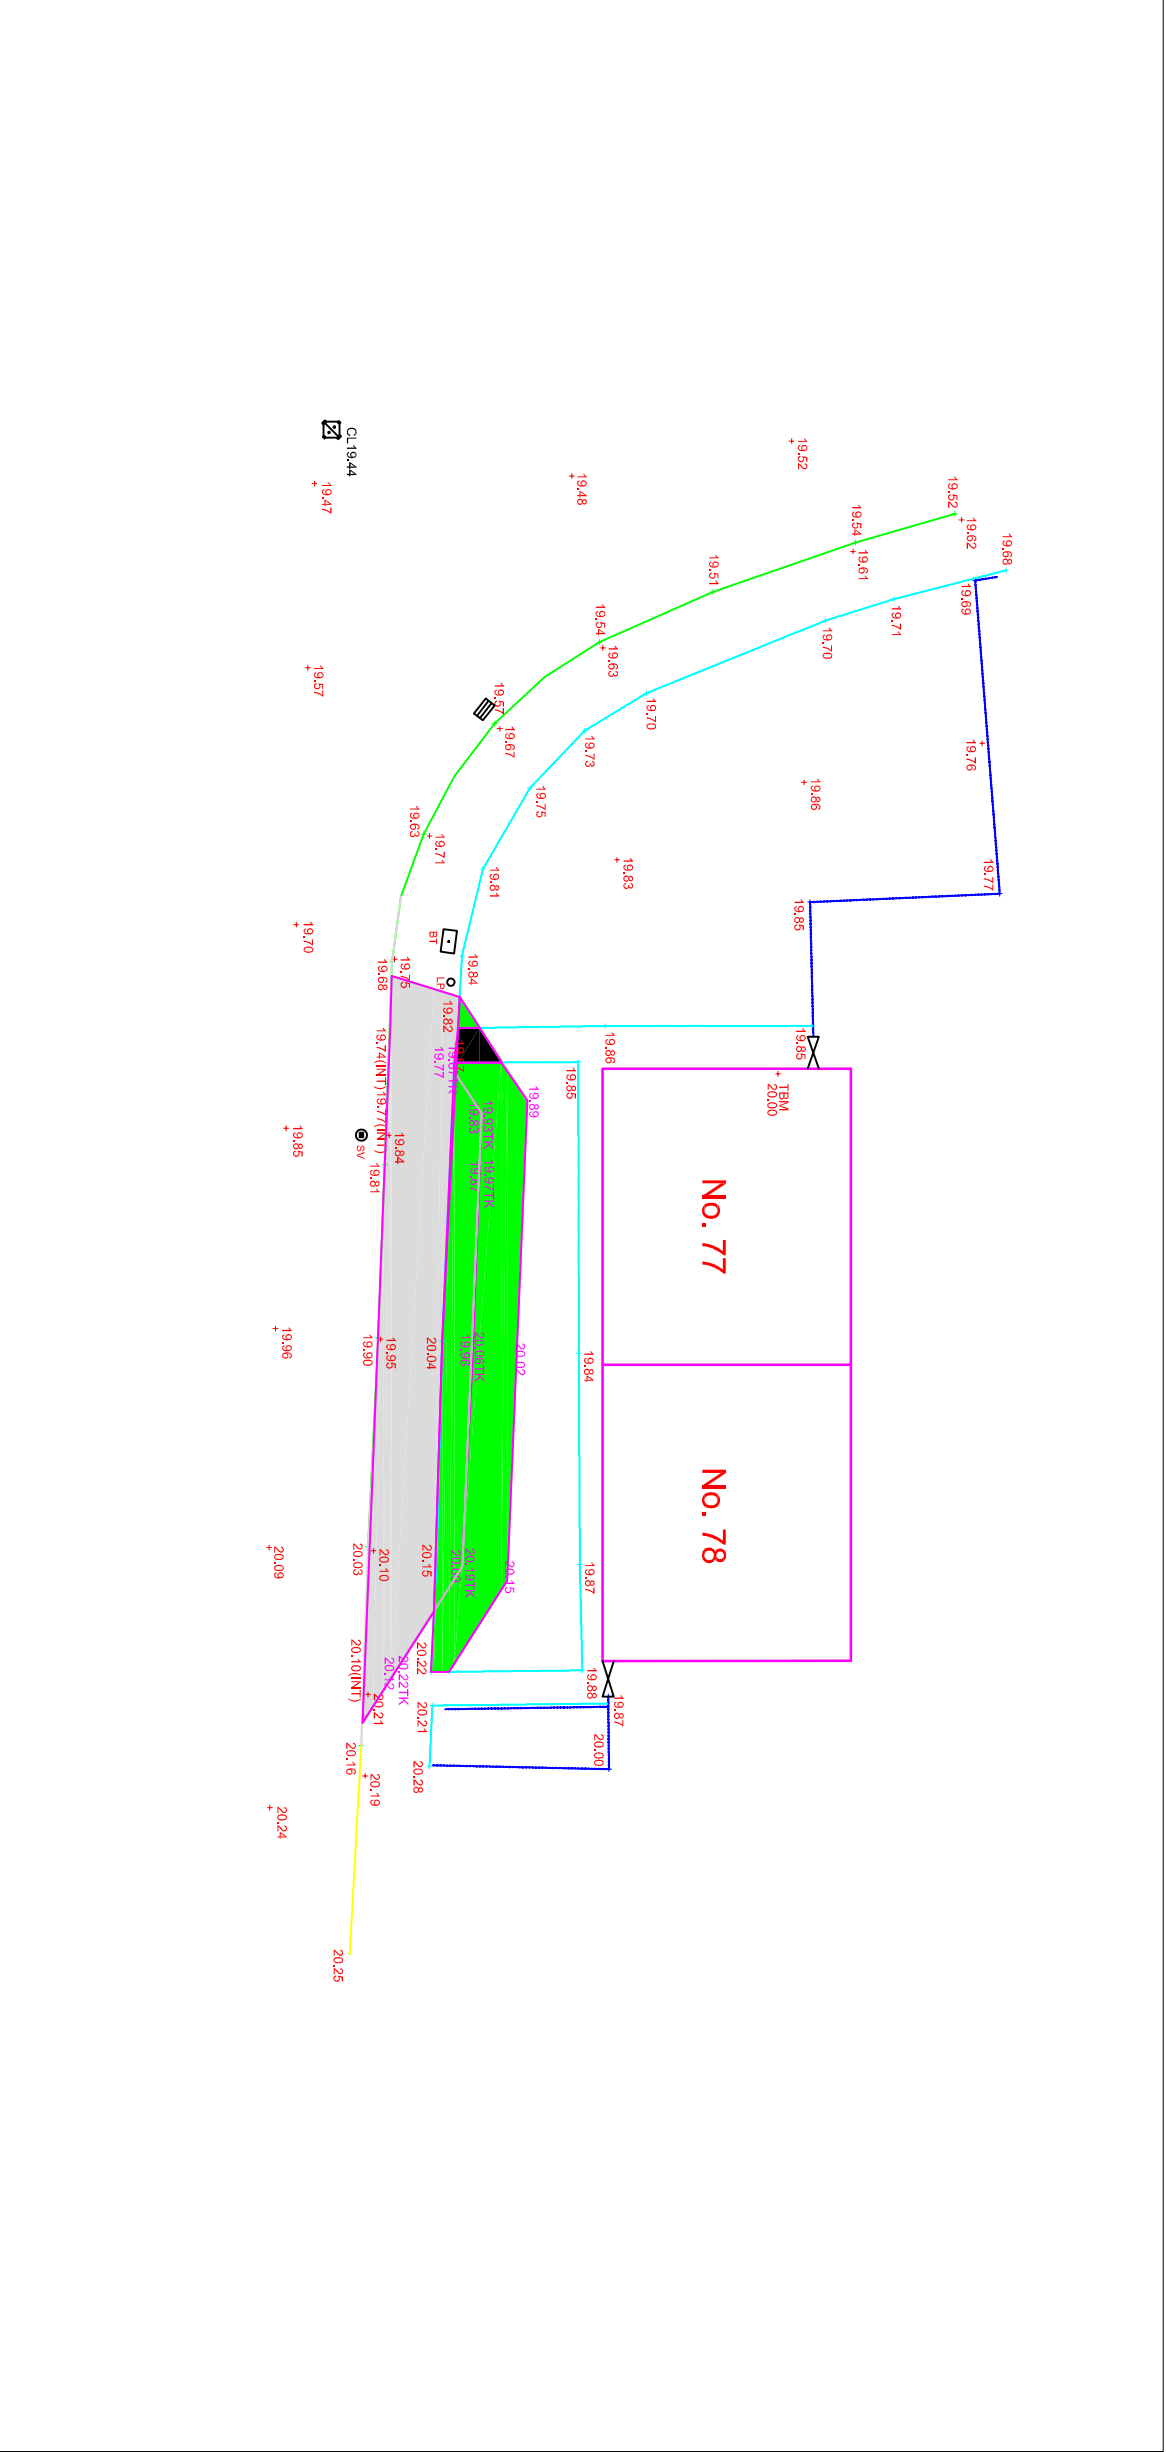

Proposed On Street Parking Land Take Scale 1:200

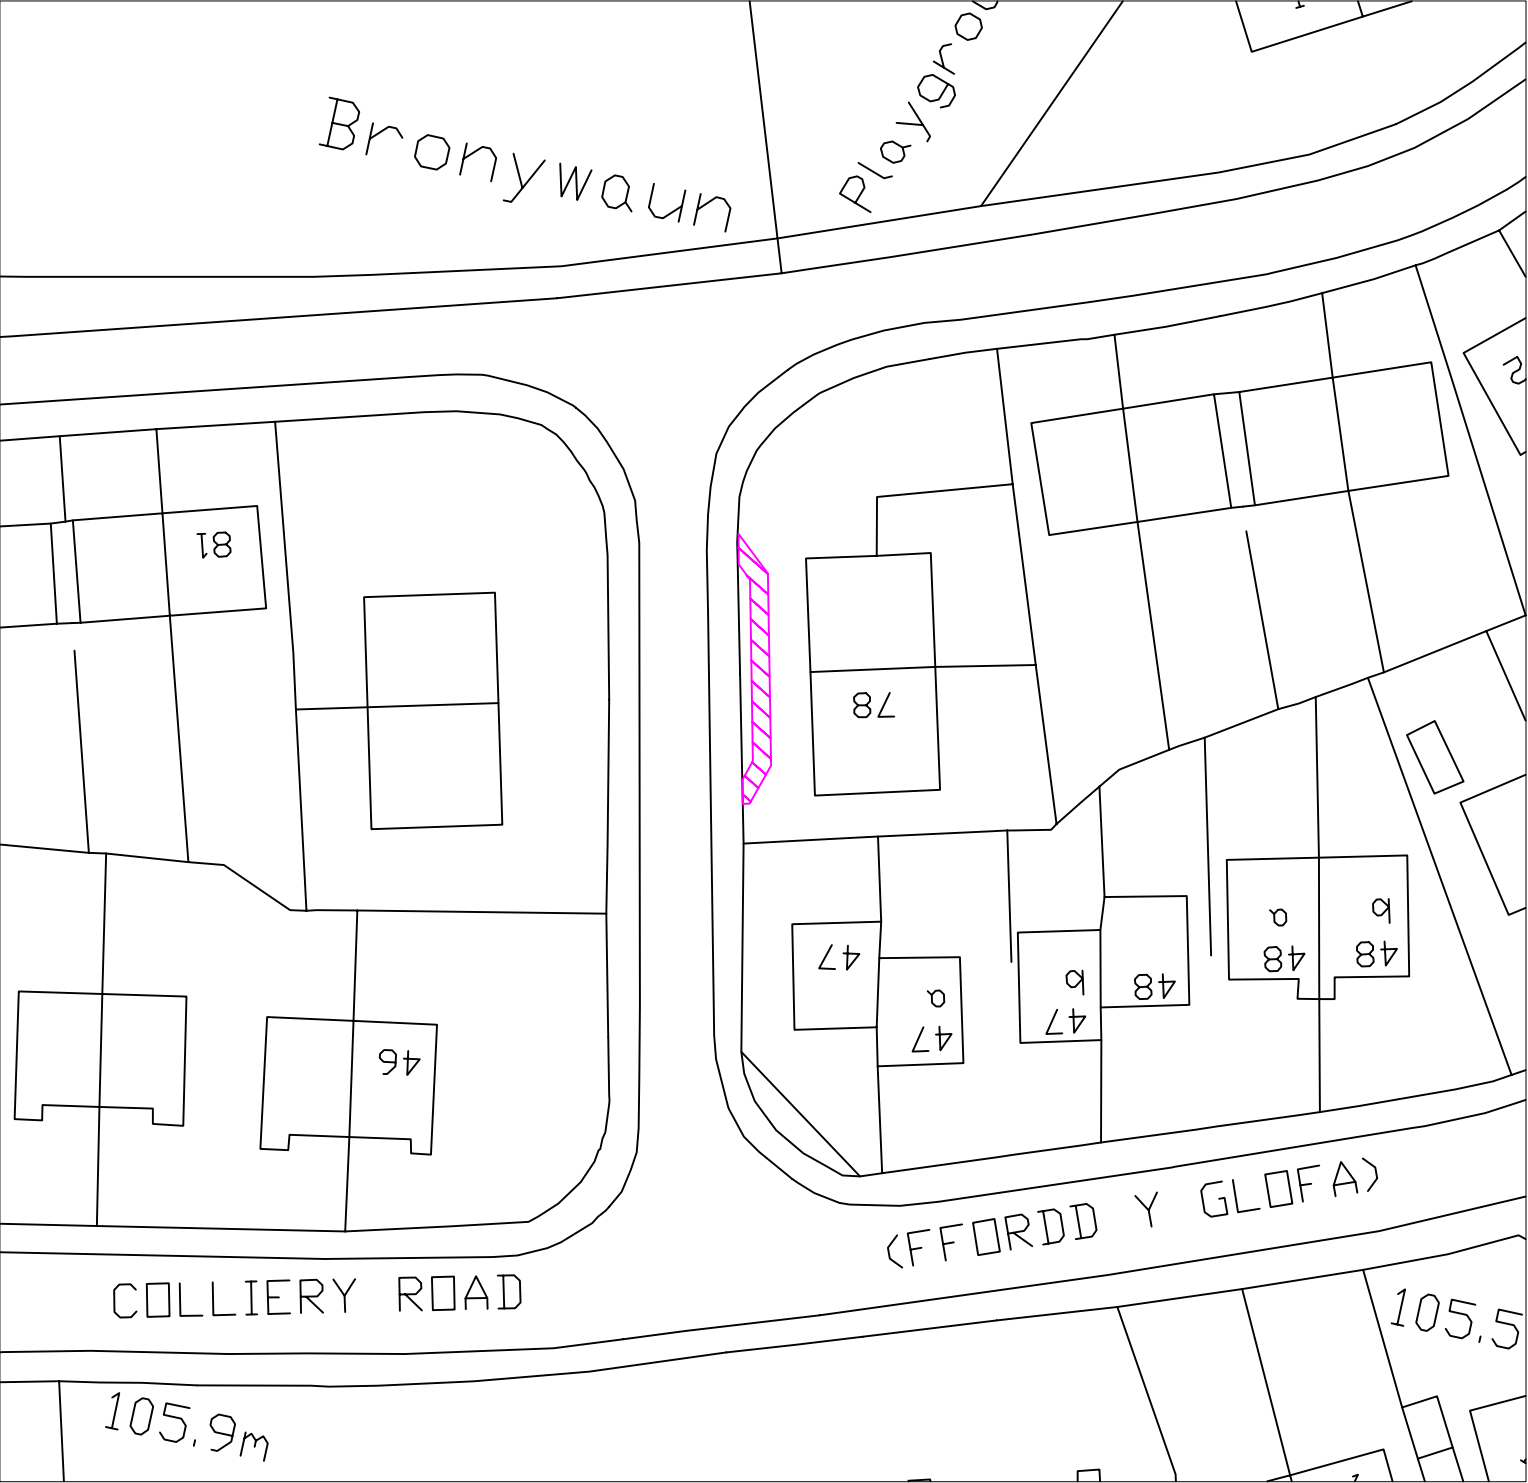

Position of Relocated Footpath Scale 1:500

KEY - LAND TAKE

- Area of Footpath on Council Property 1 m2
- Area of Adopted Footpath 32m2
- Area of Garden 32m2



WREXHAM COUNTY BOROUGH COUNCIL
Housing Services,
Ruhin Road,
LL13 7TU
Tel: (01978) 315300 Fax: (01978) 315355

Project: Environmental Improvements
2018-2019

Detail: Proposed On Street Parking at No.'s
77-78 Longfield, Chirk
Proposed Land Take

Drawn By: KWE
Date: February 2019
Checked By:

Scale: As Shown@A2
Project No: HBS 1022/18 /19
Dwg No: 168
Rev: prelim