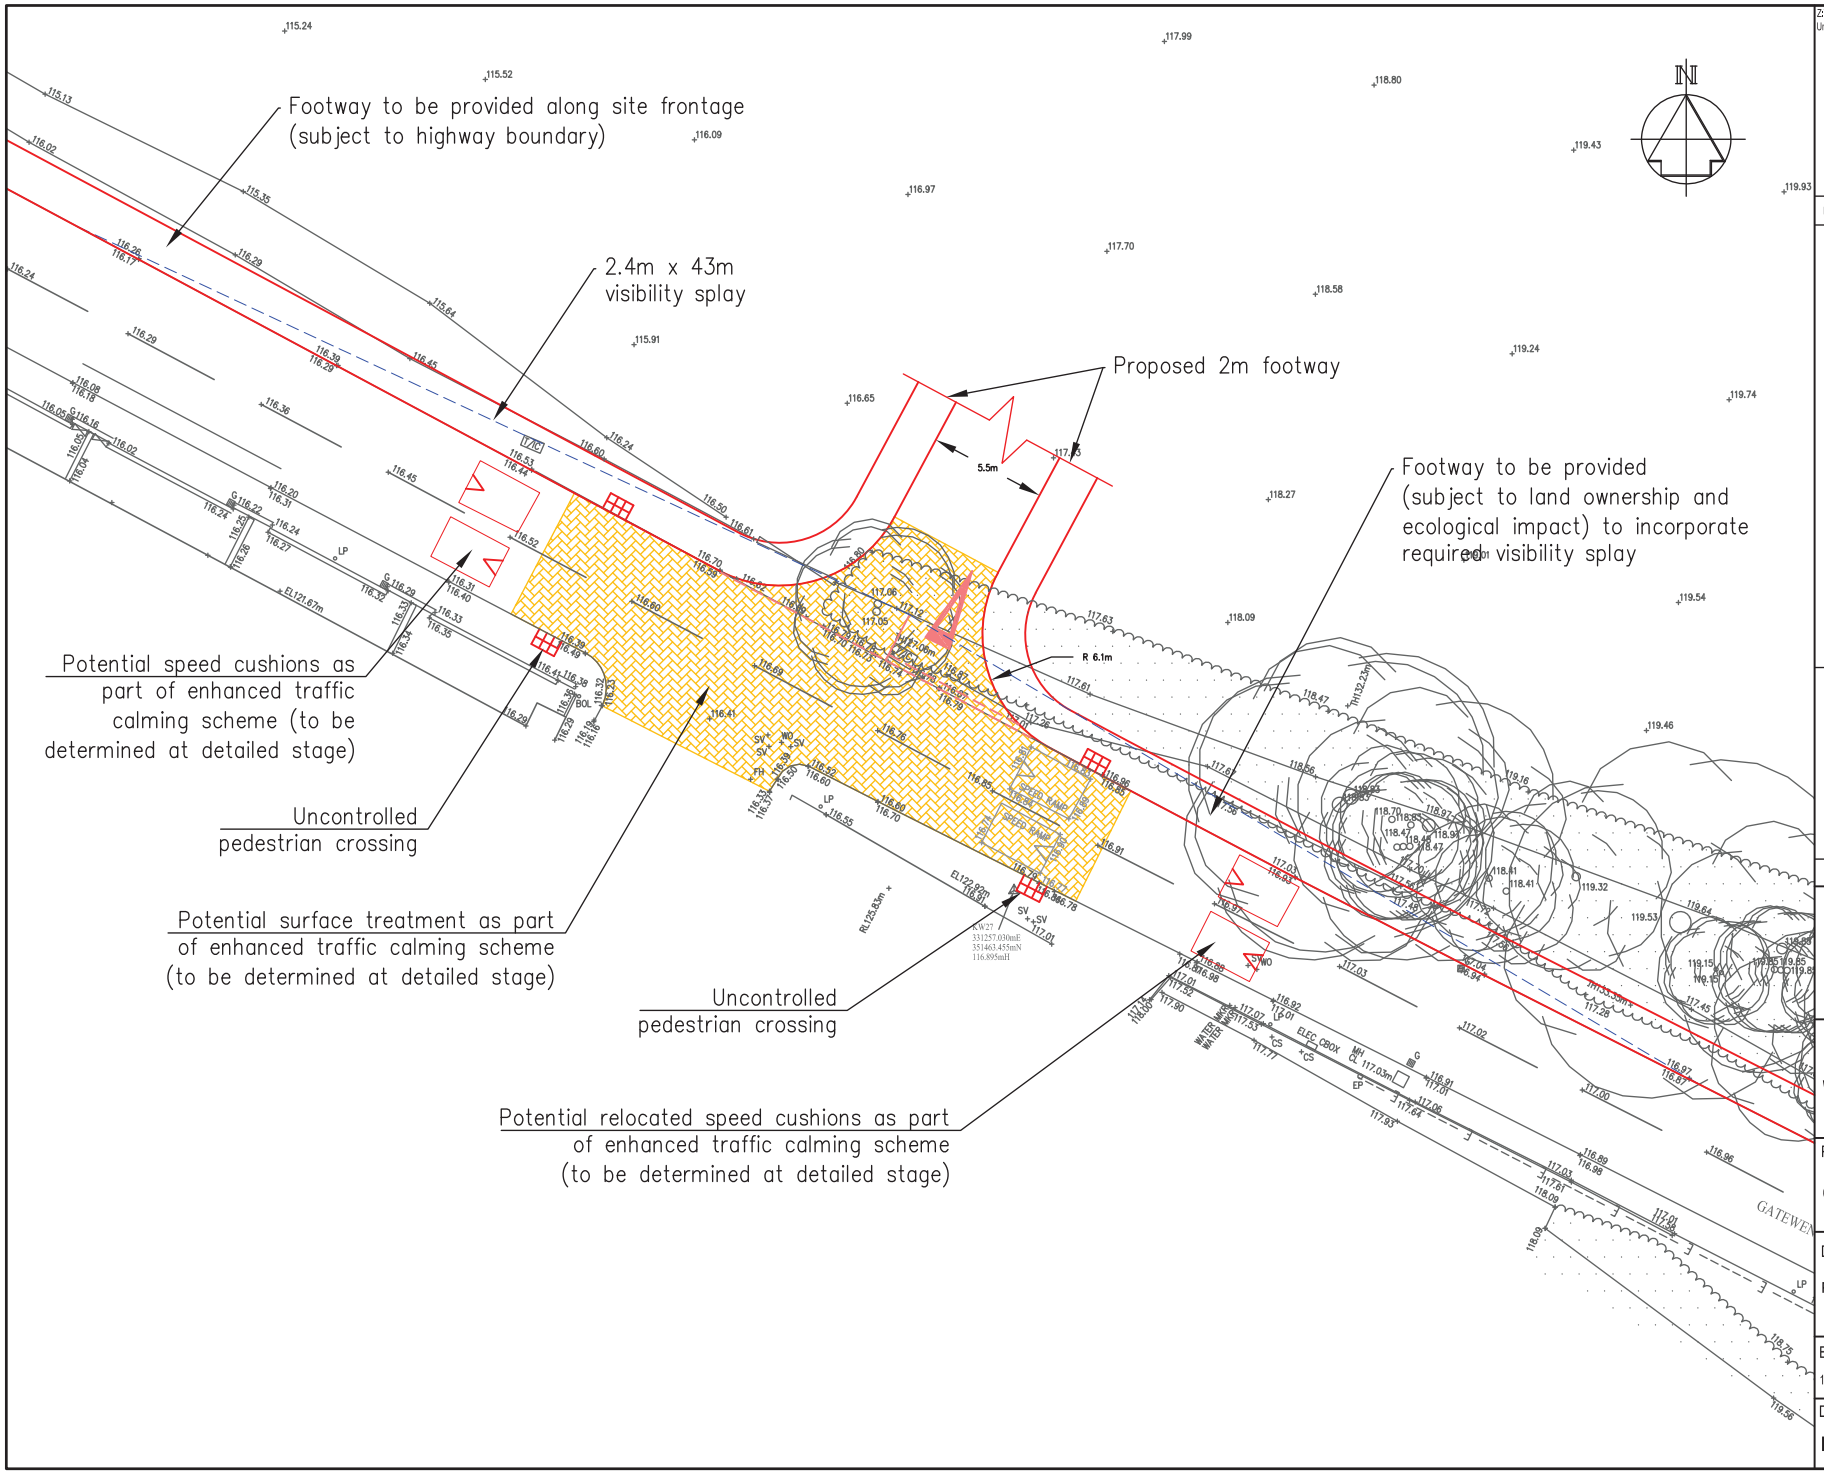


Z:\Data\2600-2699\2627 Wrexham Glyndwr University\Drawings\Current

REVISIONS	REV	Auth	DATE
Pre-application feedback	C	DP	26/07/18
Relocated speed cushion	B	DP	14/06/18
Junction position altered to match title plan	A	DP	16/05/18

Notes:

Preliminary drawing - not for construction

The acceptability of the proposed design is subject to further investigation, including utilities searches, land ownership enquiries, swept-path analysis and road safety audit.

PURPOSE OF ISSUE	REV	Auth	DATE
Planning Submission	C	DP	26/07/18
Consultation	B	DP	14/06/18
Draft for Information	A	DP	16/05/18
Draft for Information	-	DP	27/04/18

itp integrated transport planning
Integrated Transport Planning Ltd
Cornwall Buildings
45 Newhall Street
Birmingham
B3 3QR
Tel: 0121 213 4725
Fax: 0121 213 4793
http://www.itpworld.net

CLIENT

Wrexham Glyndwr University

PROJECT

Gatewen Road

DRAWING TITLE

Preliminary Access Layout

BASE SCALE	DATE
1:250 @ A3	July 2018

DRAWING NUMBER	REV
DWG-2627-401	**C**